
EXISTING STRUCTURE TO REMAIN

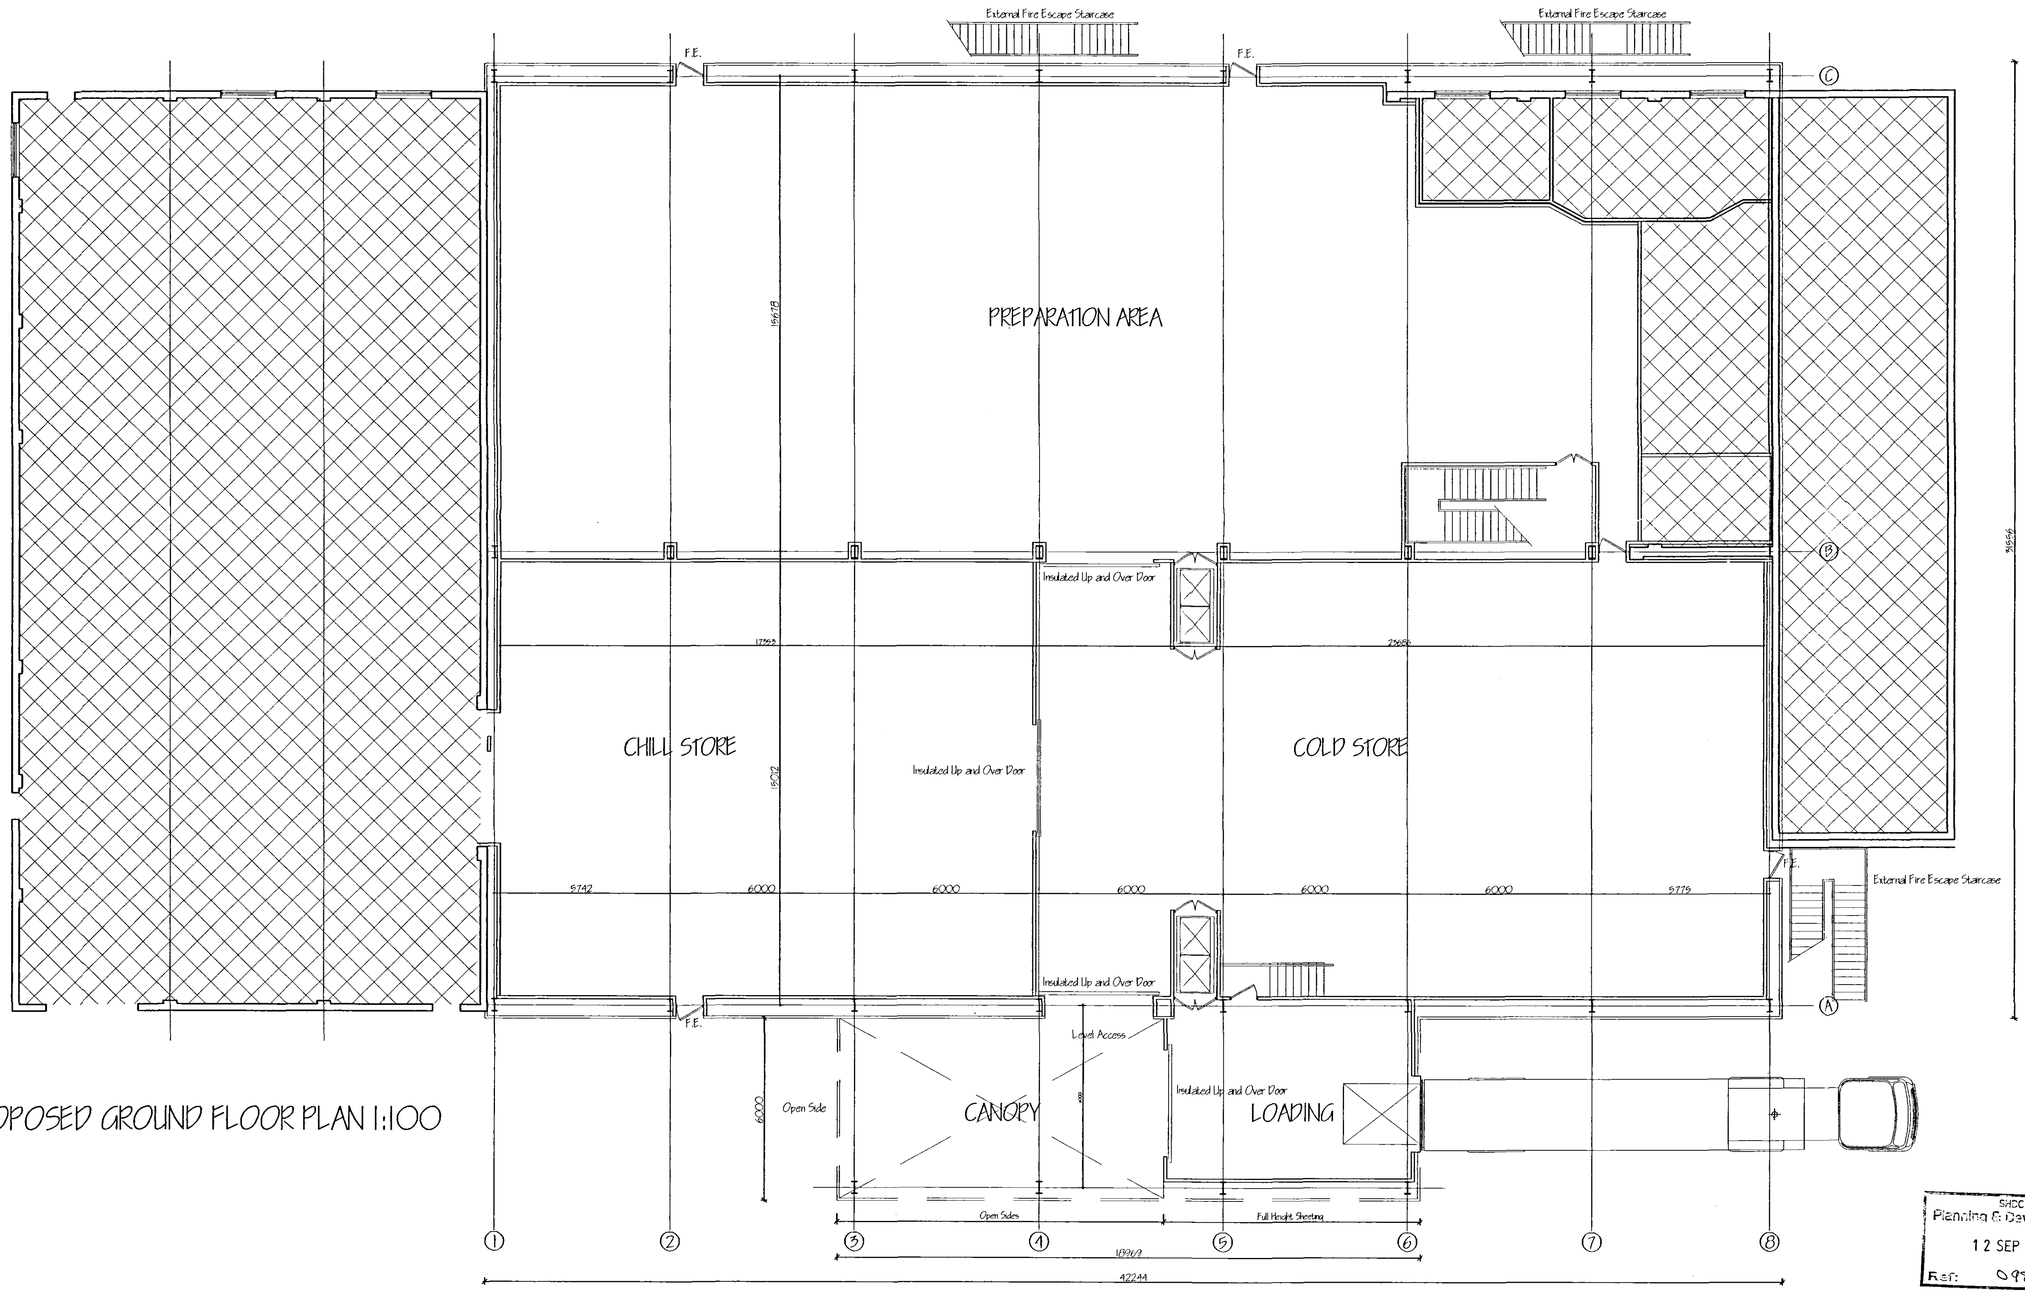

PROPOSED GROUND FLOOR PLAN 1:100

ref.	revision	date
C	PLANNING PERMISSION APPLICATION	SEPT '08
B	CLIENT'S AMENDMENTS	AUG '08
A	CLIENT'S AMENDMENTS	AUG '08

G. R. MERCHANT LTD.
I.ENG AMICE FIWO

ARCHITECTURAL, STRUCTURAL AND LAND DRAINAGE CONSULTANTS

4 Wrights Mews
12A Park Road, Holbeach,
Spalding, Lincs. PE12 7EE
Tel: 01406 490900
Fax: 01406 425744
E-Mail: gr.merchant@btconnect.com

Project
PROPOSED REPLACEMENT STRUCTURE
HORSESHOE ROAD
SPALDING
LINCS

Client
WEST END COLD STORES LTD

Drawing
PROPOSED FLOOR PLANS

Job Ref.	Drawing No.
1835-08	01C
Date	**Drawn**
JULY 2008	SLB

Scales
AS NOTED

DO NOT SCALE FROM THIS DRAWING

This drawing is copyright and may not be altered, traced, photographed or used for any other purpose other than that for which it is issued. The General Contractor is to check all dimensions on site and report any discrepancies to the Architect. All details shown on this drawing including foundations and construction typical site conditions relevant to the area. No responsibility can be accepted for errors or omissions which may be disclosed during construction unless reported to the Architect prior to their design amendments being undertaken. The soil surveys are recommended to be carried out by a competent and reputable consultant after planning permission has been obtained. This drawing is limited in the amount of information contained and does not purport to contain a full specification of the works. It is solely for the purpose of obtaining Planning / Building Reg approval. This drawing is only not be used as a contract document alone. The works will not be supervised or inspected on site by G R Merchant or any representative thereof. It is the client or their appointed agents responsibility to control workmanship, substitution of materials, adherence to specification, variations to contract etc, All materials to be new unless otherwise stated and all components and materials etc. to be used fitted and installed etc. to strict accordance with manufacturers instruction and relevant code of practice. Materials shall conform to appropriate British standard specification or BBA certificate or European code equivalent. The Employer / Client shall ensure that the selected contractor is conversant with and adopts all measures necessary to achieve compliance with Health and Safety legislation for Building sites and Work places. The Employer / Client is advised that should the works need to comply with the Construction Design and Management Regulations an Independent Planning Supervisor will be required. The works shall comprise of all that is shown on the drawing and details. Work that may not specifically be shown but may be reasonable inferred as necessary to carry out the works shall be deemed to be included. It is the plot / land owners responsibility to be aware of the Party Wall etc. Act 1996 when building in close proximity to adjoining neighbors boundaries.

SHDC
Planning & Development
12 SEP 2008
Ref: 0986/08

DETERMINED
PLAN