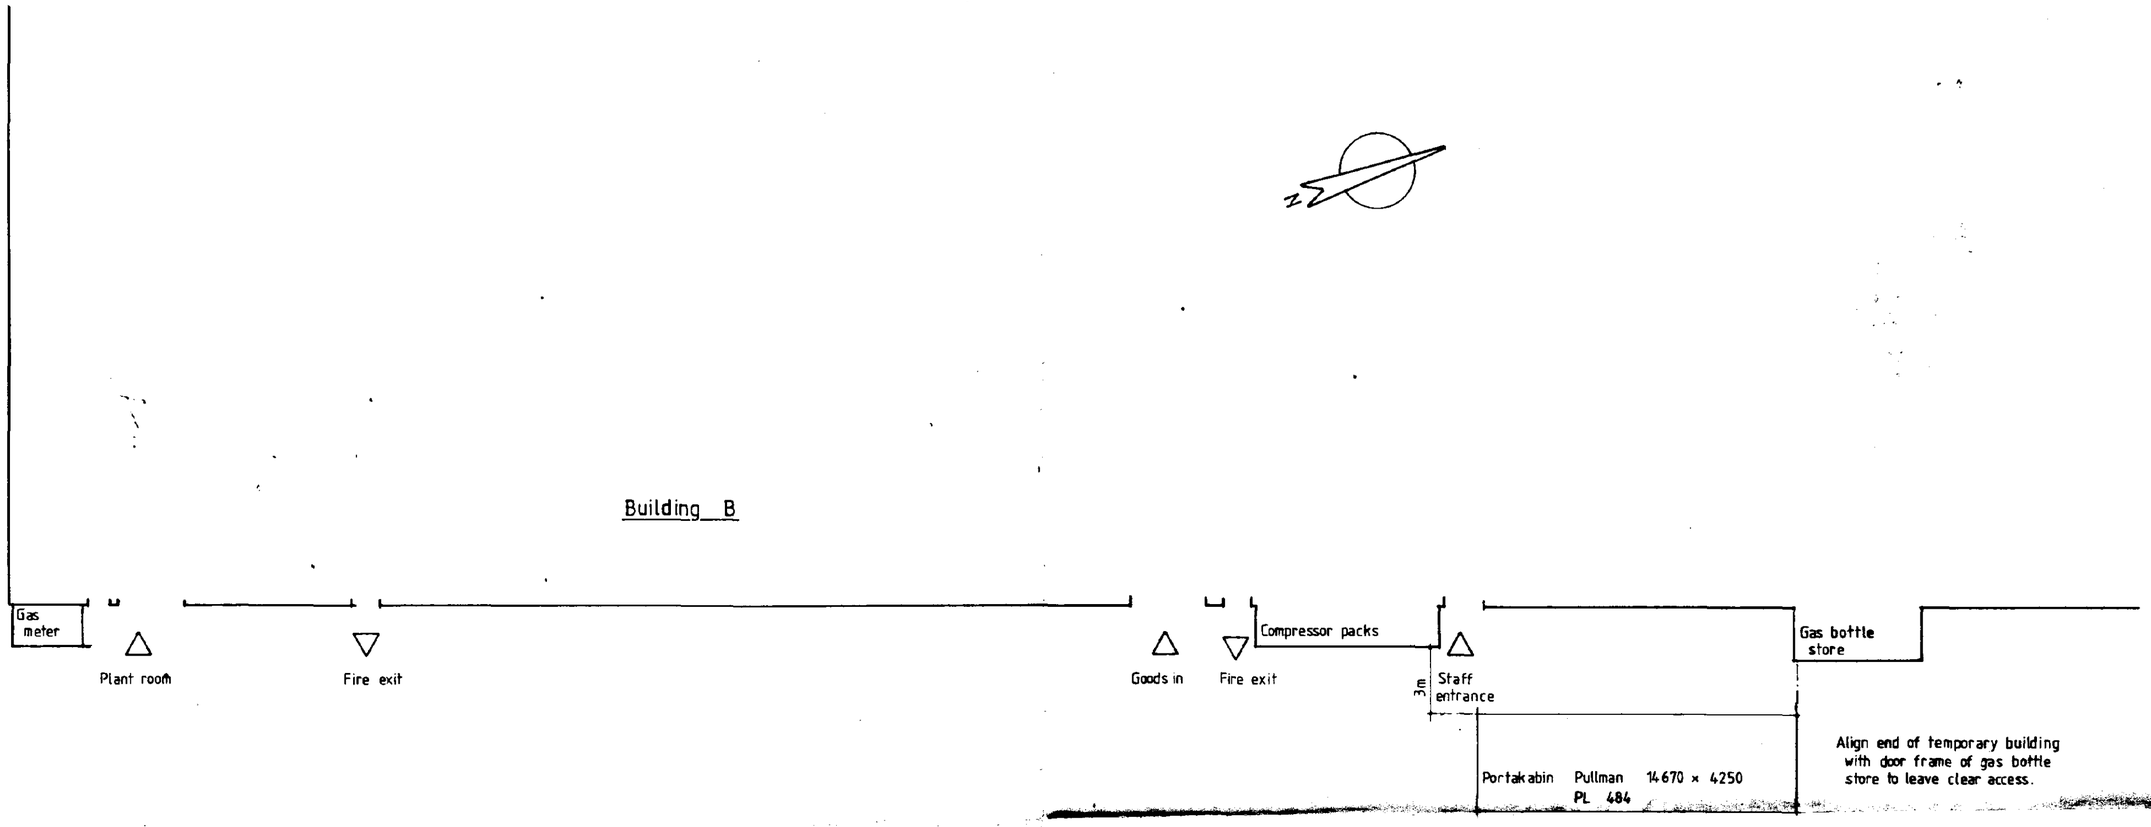


SOUTH HOLLAND D.C.
PLAN DEPT.
12 OCT 1994
REF ... 0987/94

DETERMINED PLAN

Stewart Martin & Associates
architectural design & construction management
15 Upper King Street, Leicester LE1 6NF. Tel: 0533 755155 Fax: 0533 540270

Client: Geest Properties Ltd.

Project: Development kitchen temp. accom.

Title: Site plan

Scale	Project no.	Date
1 200	230	10 10 94
Stage	Drg. no.	Rev'n
	02	