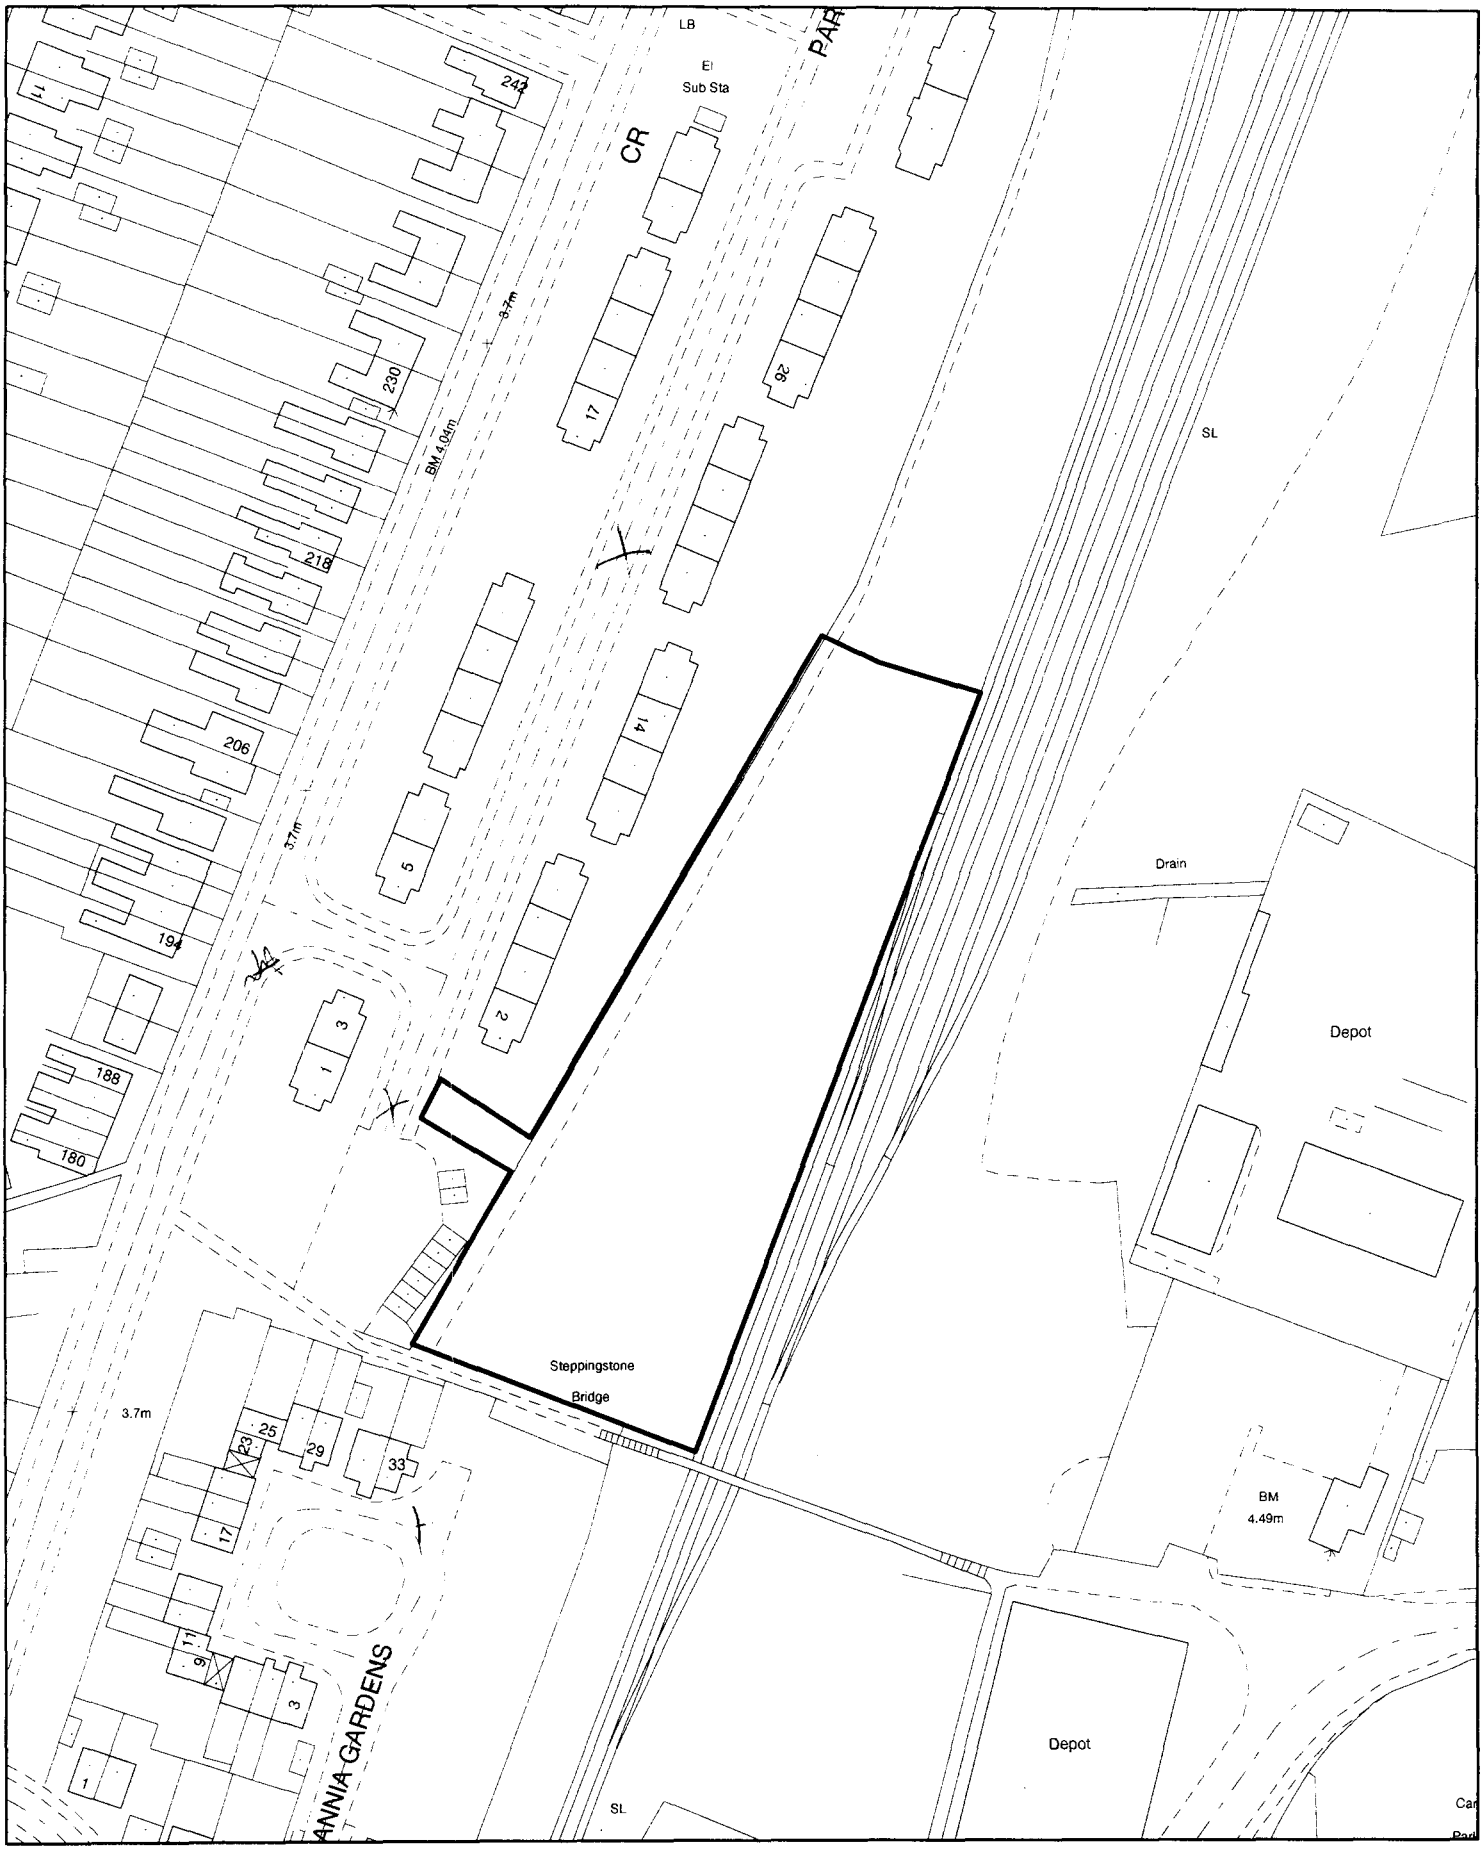


SOUTH HOLLAND DISTRICT COUNCIL

Planning Application Location Plan
Ward Member Notification

FILE COPY

H16/0988/00


Scale: 1:1250

Housing and Planning Services Department

Council Offices, Priory Road, Spalding, Lincolnshire
PE11 2XE

PLEASE DO NOT COPY THIS PLAN
This map is reproduced from Ordnance Survey material with permission of Ordnance Survey on behalf of Her Majesty's Stationery Office (c) Crown copyright. Unauthorised reproduction infringes Crown copyright and may lead to prosecution or civil proceedings. South Holland District Council LA079413 2000

N

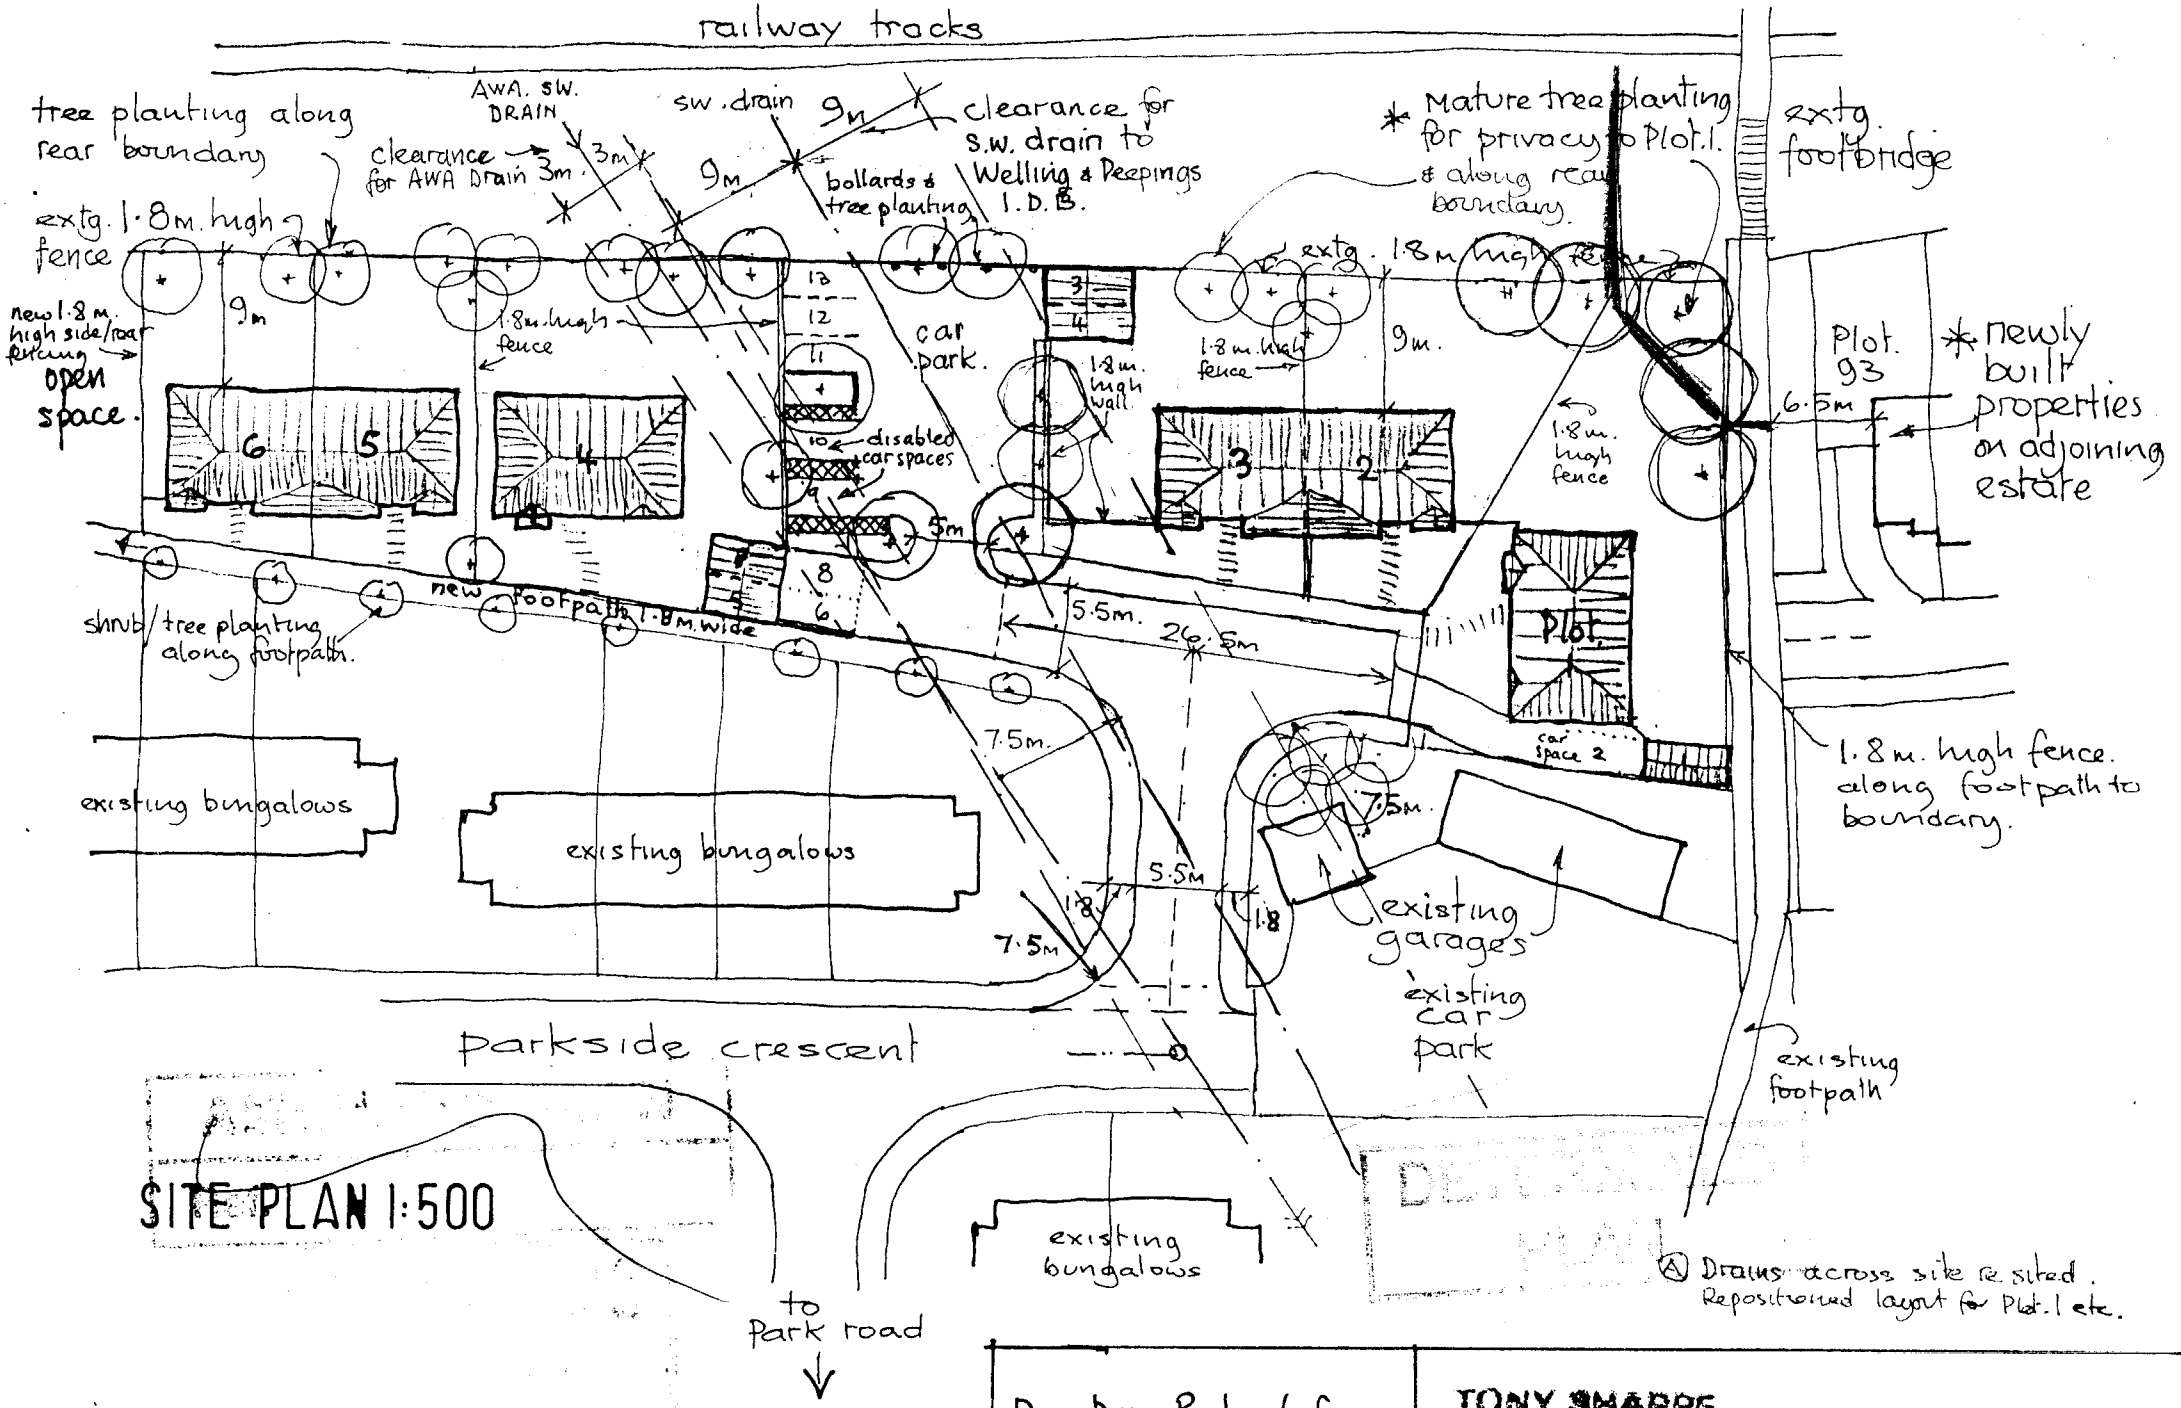
railway tracks
tree planting along rear boundary
AWA. SW. DRAIN
sw. drain
9m
clearance for S.W. drain to Welling & Peepings I.D.B.
clearance for AWA Drain 3m
3m
9m
bollards & tree planting
* Mature tree planting for privacy to Plot.1. & along rear boundary.
extg. footbridge
extg. 1.8m. high fence
new 1.8m. high side/rear fencing
open space.
9m
1.8m. high fence
car park.
1.8m. high wall
1.8m. high fence
9m.
1.8m. high fence
Plot. 93
* newly built properties on adjoining estate
6.5m
disabled car spaces
5m
new footpath 1.8m. wide
shrub/tree planting along footpath.
5.5m.
26.5m
Plot.
car space 2
existing bungalows
existing bungalows
7.5m.
7.5m.
5.5m
1.8
1.8
7.5m
existing garages
existing car park
existing footpath
1.8m. high fence. along footpath to boundary.
parkside crescent
existing bungalows
to Park road
SITE PLAN 1:500
Drains across site re-sited. Repositioned layout for Plot.1 etc.
0988100
Res. Dev., Parkside Cres., Spalding for T. Balfe & Son
Mar. 00 8191/5 A.
TONY SHARPE
BUILDING DESIGN CONSULTANT
THE OLDE BARN, CHURCH WALK, BRANT BROUGHTON,