

SCOPE OF WORK: Change of use of existing store rooms to living accommodation.

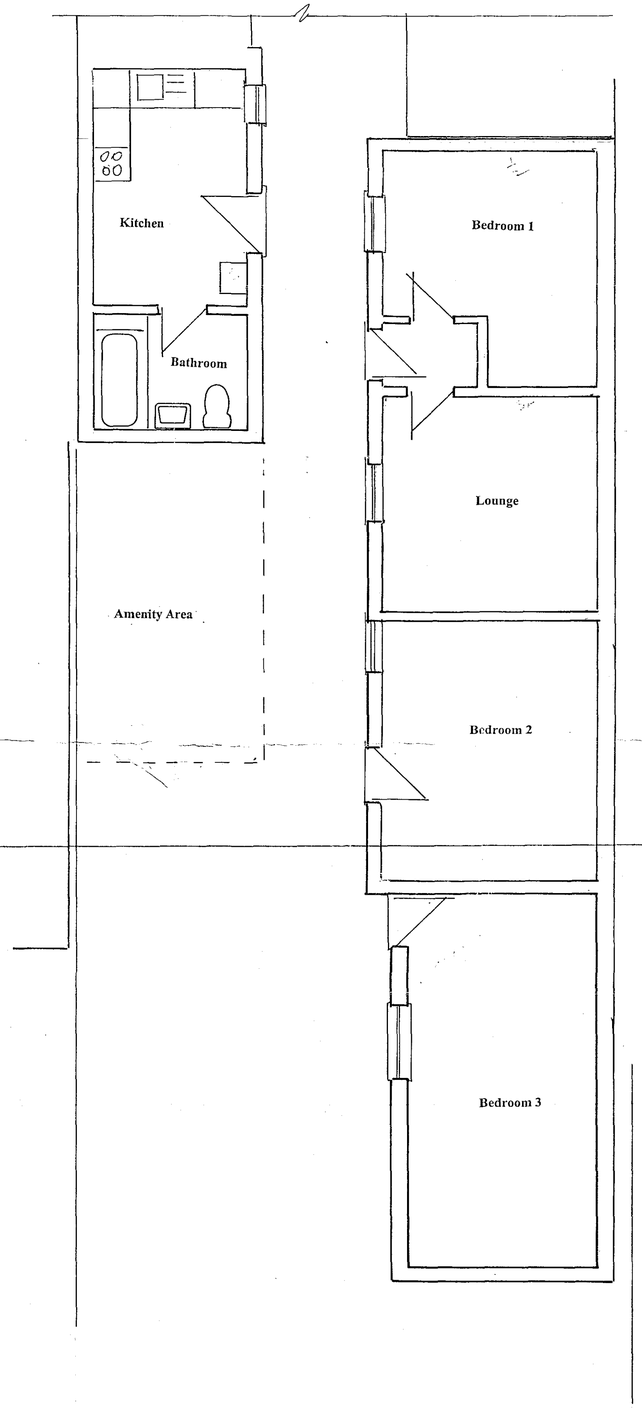

GROUND FLOOR PLAN

Additional work required.
Compliance with building regulations.
Level access into main entrance

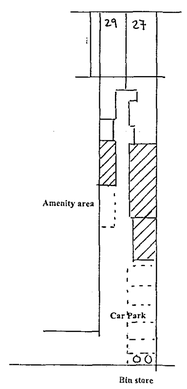

BLOCK PLAN 1:500

SHDC
Planning & Development
20 JUL 2004
Ref: 0994/04

PROPOSED CHANGE OF USE STORE ROOMS TO LIVING ACCOMMODATION (RETROSPECTIVE) FOR MR E KARAOGLIN AT 27 and 29 WINSOVER ROAD SPALDING

N. P. BRANSTON. arics.,mciob
400 EASTFIELD ROAD,
PETERBOROUGH,
PE1 4RE
phone: 01733-348119
fax : 01733-358202

Scales:
1 : 500 1 : 50

Date:
JULY 2004

DETERMINED PLAN

Drawing Number:
22.071