




Front Elevation

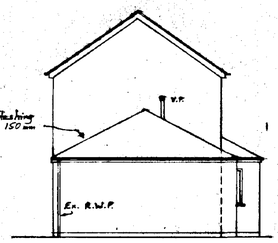

Side

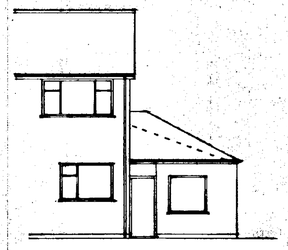


Rear

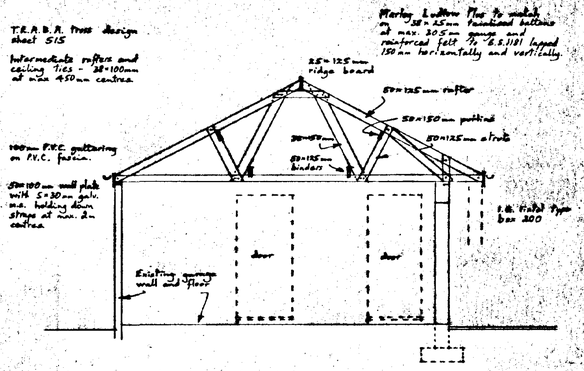


Section A-A


Provide new foundations under new partition wall to be compatible with existing and min 700×230mm @ 7½ all to be agreed with Building Inspector when exposed on site.

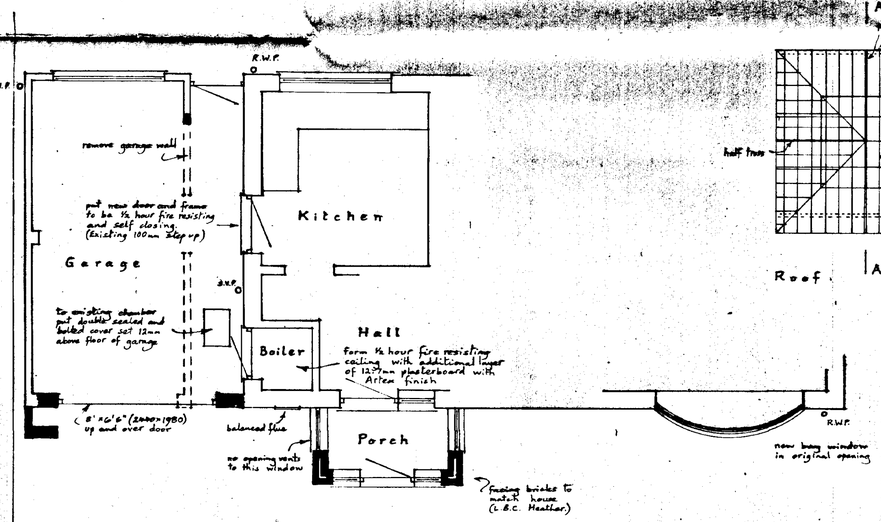


Ground Floor

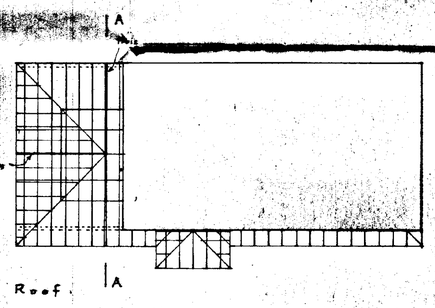

Roof

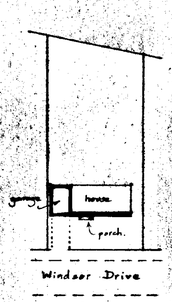

Site scale 1:500

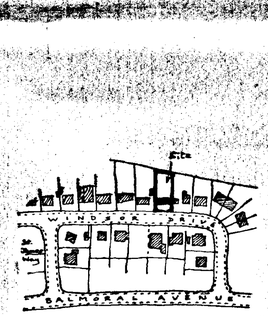

O.S. Map ref. TF 2421 Crown Copyright Reserved.

Location scale 1:2500

DETERMINED PLAN

SOUTH HOLLAND DC HOUSING & PLANNING 08 OCT 1998 Ref: 0996/98

Mr. and Mrs. D. Roberts,
20, Windsor Drive,
SPALDING.
Modify Garage roof and New Porch.

Written dimensions to be used in preference to scaled, and all measurements to be verified by checking on site.	Scale 1:50 & 1:100
Local Authority Ref. Planning	Drawing No. 980730
Building Regulations 616/0441/98	Date July 1998

A. ROFFE
BUILDING DESIGN & PLANS
1, Green Lane,
SPALDING, Lincs. PE11 2YB
Tel: 01775-723 680 ©