
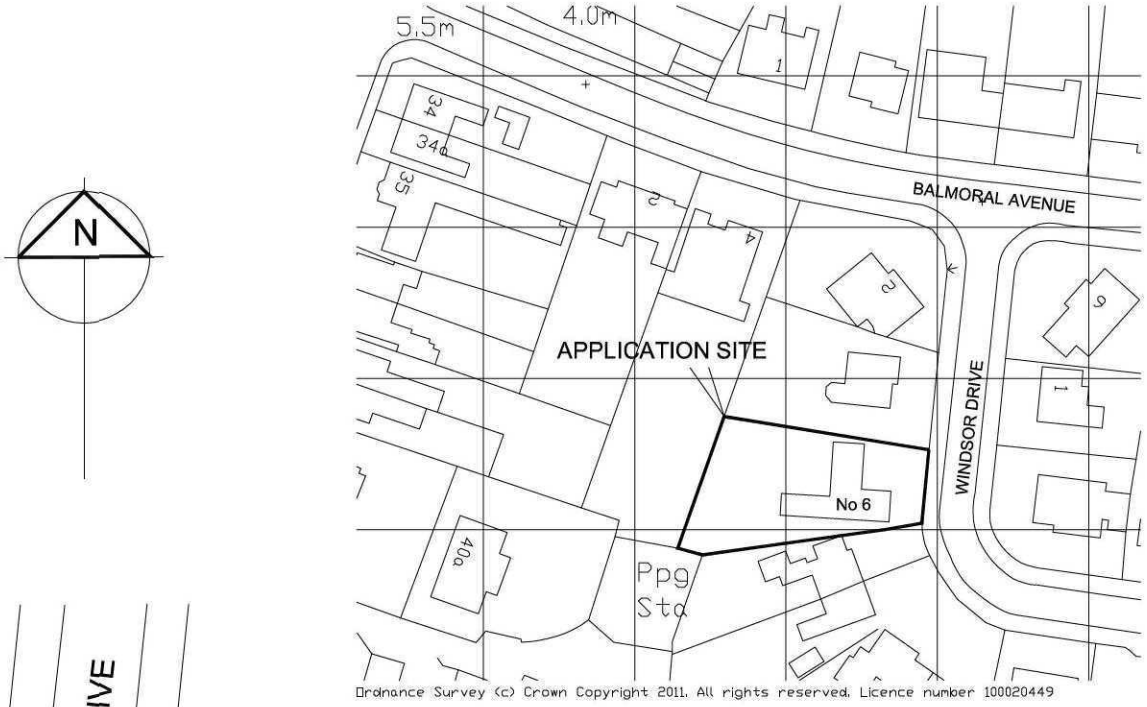


LOCATION PLAN
1:1250 Scale

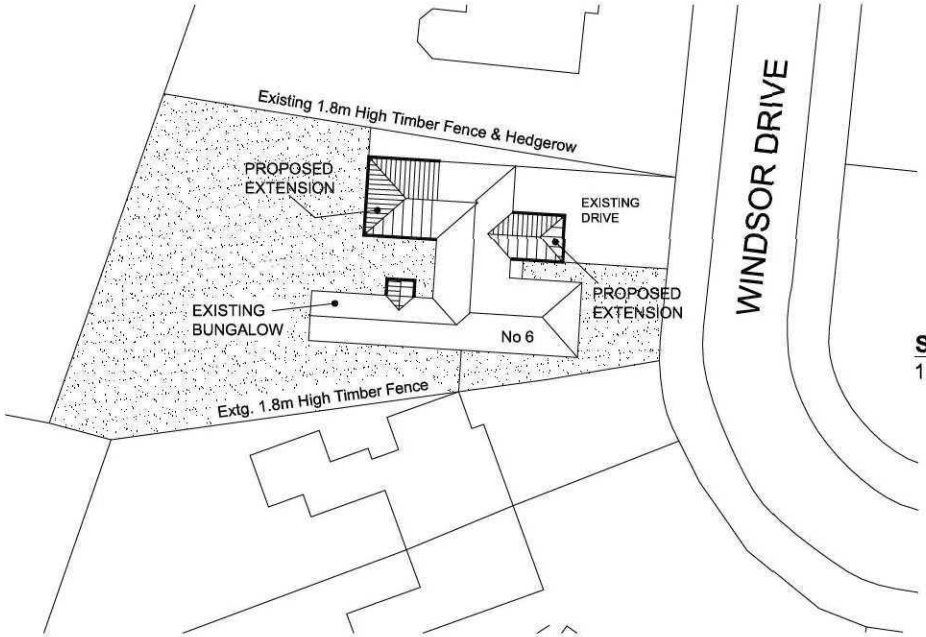

SITE PLAN
1:500 Scale

Rev	Description	Date

Tulip Design

Architectural & Building Design Services

37 Mill Lane, Whaplode, Spalding, Lincs. PE12 6TS
Tel: 07500 966039
Email: tulip.design@btinternet.com

Client: Mr Newell & Mrs Bennett

Scale: 1:1250 & 1:500 @ A4

Project: Proposed extension and alterations at 6 Windsor Drive, Spalding, Lincolnshire PE11 2RP

Date: Dec 2011

Drawing No.: JN/PD 01

Title: Site & Location Plan

Drawn: MD