


Front Elevation

Side Elevation

Rear Elevation



Floor Layout - as Existing

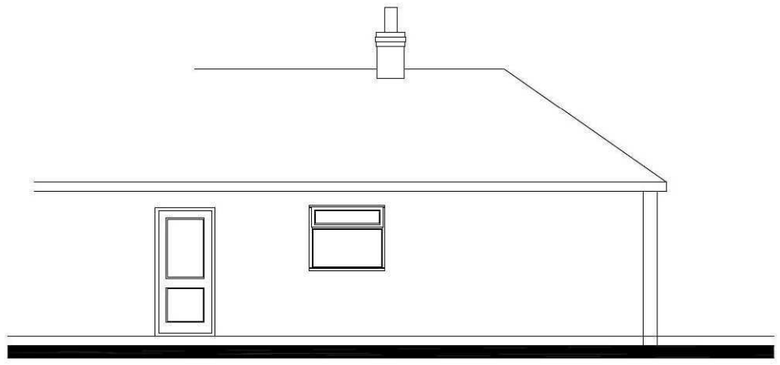

Part Side Elevation

Rev	Description	Date

Tulip Design
Architectural & Building Design Services

37 Mill Lane, Whaplode, Spalding, Lincs. PE12 6TS
Tel: 07500 966039
Email: tulip.design@btinternet.com

Client: Mr Newell & Mrs Bennett

Scale: 1:100 @ A3

Project: Proposed extension and alterations at 6 Windsor Drive, Spalding, Lincolnshire PE11 2RP

Date: Dec 2011

Drawing No.: JN/PD 02

Title: Details as Existing

Drawn: MD