



Elevations

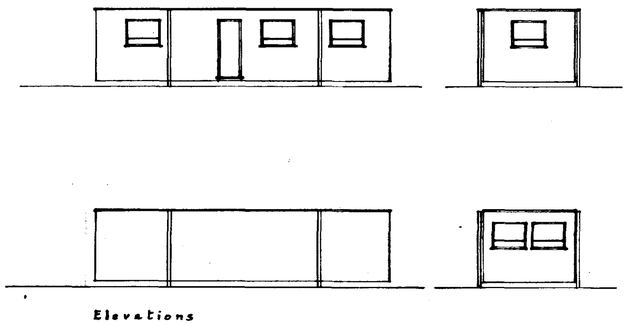

Plan

Typical "Portakabin" scale 1:100

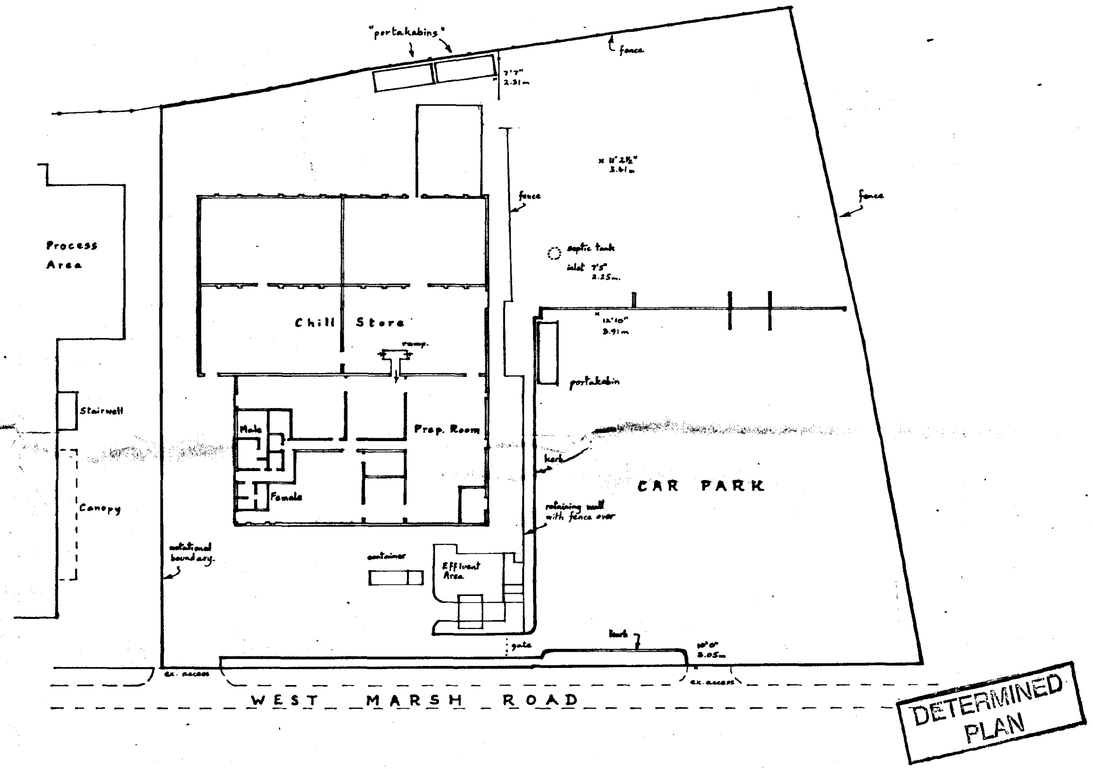

Site Plan scale 1:500

DETERMINED PLAN

SOUTH HOLLAND D.C.
PLAN DEPT.
17 OCT 1994
REF ....1001.194..

Back right portakabin one on top of other.

Christian
West Ma
SPALDI

Scale: 1:100 and

Drawing No: 1

Date: October 1994

SPALDING,
Lincs. PE11 2YB Tel. (0775) 723680

SUMMIT

7005-3697