

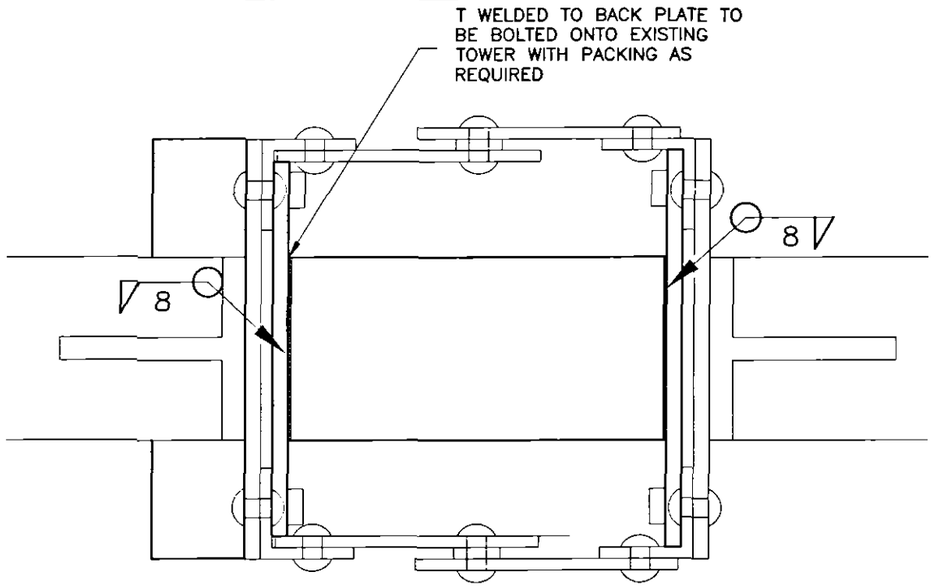



SECTION A–A OF PROPOSED REPAIR
SCALE 1:5

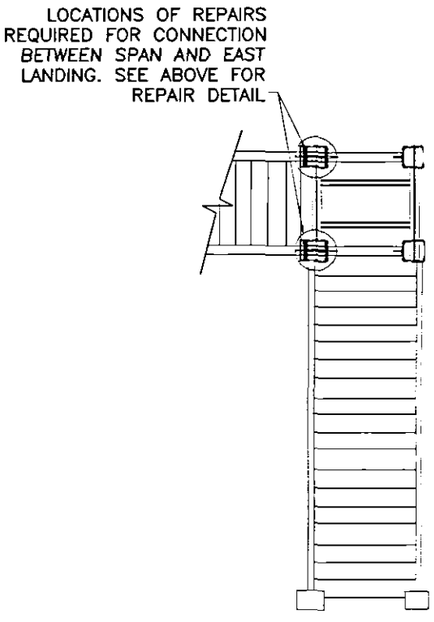

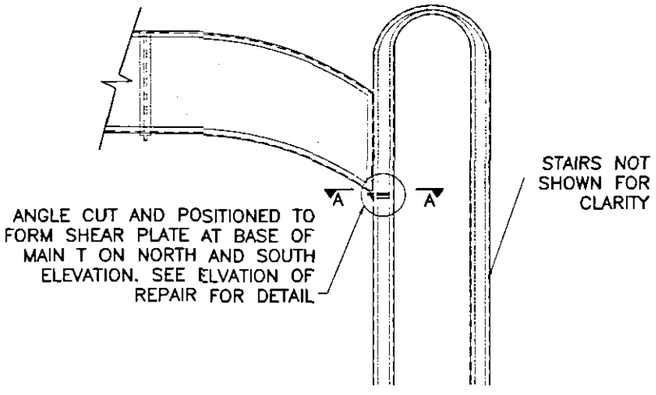

SOUTH ELEVATION
SCALE 1:100

PLAN OF EAST STAIRCASE AND LANDING
SCALE 1:100

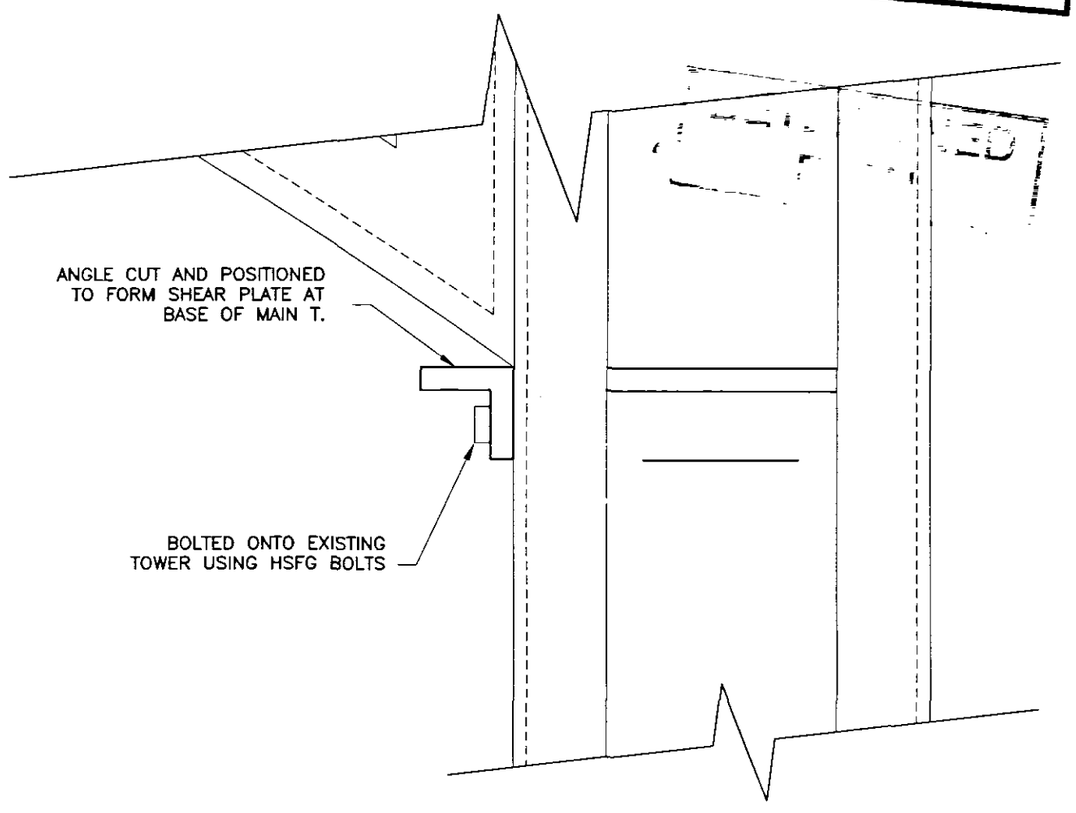

ELEVATION OF PROPOSED REPAIR
SCALE 1:5

SHDC
PLANNING & DEVELOPMENT
22 OCT 2003
Ref. 1003/03

NOTES

1. SKETCHES ARE INDICATIVE ONLY CONTRACTOR TO CONFIRM DIMENSIONS AND ARRANGEMENT OF BOLTS ON SITE.
2. RIVET HOLES TO BE REAMED AS NECESSARY FOR HSFG BOLTS.
3. SUBJECT TO CONTRACTOR PROVIDING TEMPORARY WORKS CALCULATIONS AND FORM C (AS REQUIRED) TO ENSURE STABILITY OF THE STRUCTURE DURING WORKS.
4. ALL IMPERIAL SECTIONS TO BE REPLACED WITH EQUIVALENT METRIC SECTIONS.
5. ALL REPAIRS TO BE CARRIED OUT ON SITE.
6. LBC IS REQUIRED.
7. HATCHING SHOWS NEW STEEL NOT CUT THROUGH SECTIONS.

Drawn	CEO	16.10.03	A1 ADDITIONAL FORM B DETAILL PROVIDED FOLLOWING SITE MIEETING MAY GURNEY/ATKINS 3.10.3 AND APPROVAL OF FORM A
Checked	PLA	16.10.03	
Authorised	JCB	16.10.03	
	By	Date	Purpose of Issue / Descriiption

Client Network Rail — May Gurney STRUCTURES PARTNERSHIP

Project
WERRINGTON BRANCH LINE WEB/10A
GREEN LANE F/B AT 92m 1144yds
STEELWORK HOLDING REPAIRS

Title
STEELWORK REPAIR
REPAIR DETAILS AT EAST END
OF SPAN 5 AND EASTERN LANDING

ATKINS
Holgate Villa, 22 Holgate Road
York, YO24 4AB
Tel. +44 (0)1904 524700
Fax. +44 (0)1904 524703

Drawing Status: APPROVAL
Scale: SHOWN
Drawing Number: 5020738 / CST / 012
Revision: A1