

FOLLOWING DISCUSSIONS AT SITE MEETING 03/10/03 AN ALTERNATIVE GUSSET PLATE REPAIR FOR THE INTERNAL CORNERS AT LANDING B WOULD BE TO REMOVE THE PARAPETS AND DECK ON LANDING B AND REPLACE THE GUSSET PLATES WITH LIKE FOR LIKE. SUBJECT TO TEMPORARY WORKS DESIGN.

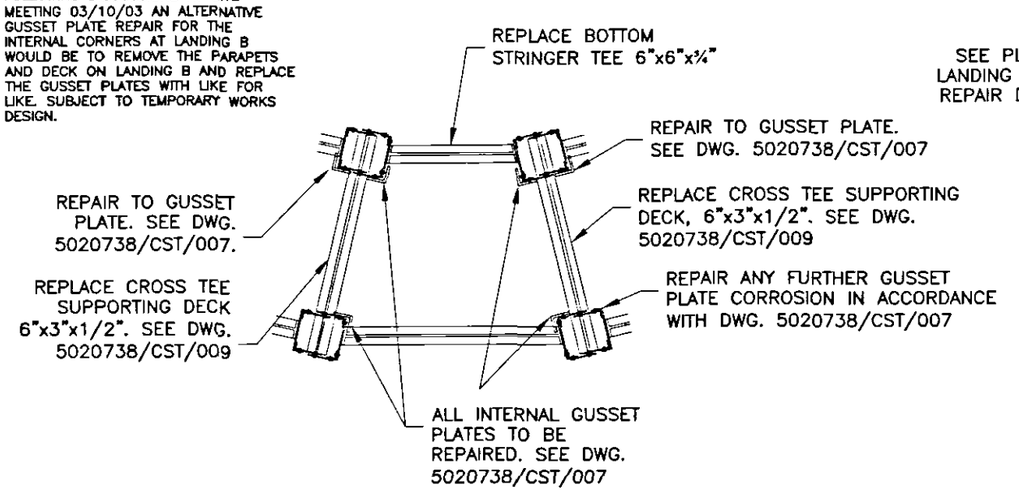


PLAN OF LANDING B – CHANGE OF DIRECTION
1:50

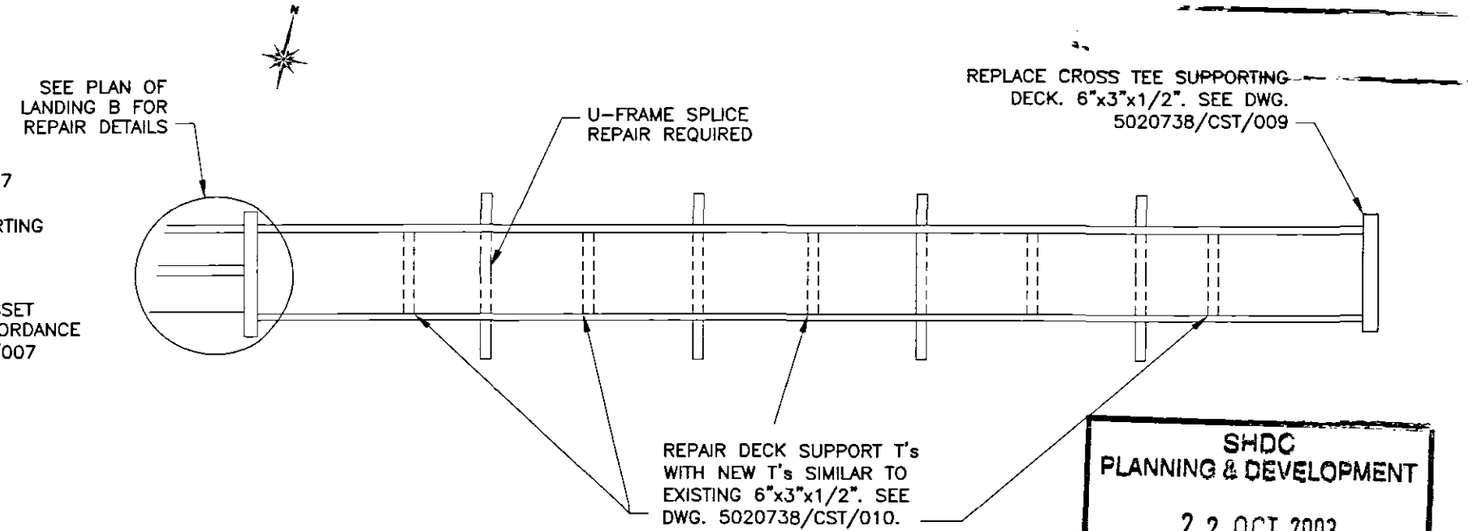

PLAN OF SPAN 3
1:100

SHDC
PLANNING & DEVELOPMENT
2 2 OCT 2003
Ref. 1003/03

SCHEDULE OF STEELWORK REPAIRS TO LANDING B NOT SHOWN ON ELEVATION				
	TOWER		X BRACING	
CHANNEL	3	1¾"x¾"x5/16"	3	2¾"x1¼"x5/8"
ANGLE	5	1½"x2"x3/8"	0	3½"x3½"x½"
FLAT	38	1½"x3/8"	1	2"x½"

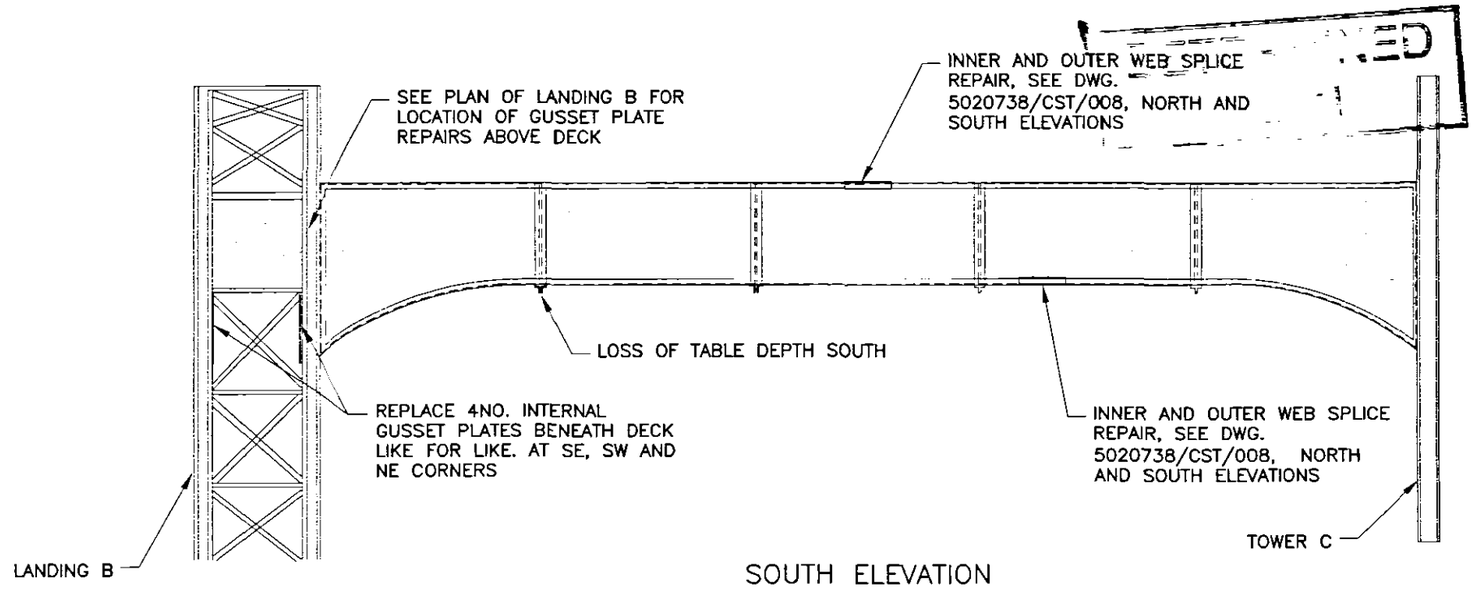

SOUTH ELEVATION
1:100

Drawn	CEW	02.10.03	A3 FORM B RE-ISSUED FOR APPROVAL - SCHEME MODIFIED AS PER MEETING 8.9.3 FOR LL 2.2kN/m2 AS DETAILED LETTER ATKINS/MAY GURNEY 16.9.3	Drawn	CEW	08.07.03	A2 FORM B ISSUED FOR APPROVAL	Drawn	CEW	30.06.03	A1 FORM A ISSUED FOR APPROVAL
Checked	SA	02.10.03		Checked	SA	08.07.03		Checked	SA	30.06.03	
Authorised	JCB	02.10.03		Authorised	JCB	08.07.03		Authorised	JCB	30.06.03	
Drawn	CEO	16.10.03	A4 FORM B RE-ISSUED FOR APPROVAL FOLLOWING SITE MEETING ATKINS MAY GURNEY AND MAY GURNEY STEEL 3.10.3 AND APPROVAL OF FORM A.								
Checked	PLA	16.10.03									
Authorised	JCB	16.10.03									
	By	Date	Purpose of Issue / Description								

NOTES

1. SPANS ARE NUMBERED FROM WEST TO EAST. TOWERS ARE LISTED AS A–D, STARTING AT TOWER A BETWEEN SPANS 1 & 2.
2. REMOVE ALL VEGETATION ADJACENT TO THE STRUCTURE.
3. ALL REPAIRS TO SPANS AND TOWERS ARE TO BE CARRIED OUT ON SITE.
4. ALL DIMENSIONS, LENGTH OF REPAIRS ETC. TO BE CONFIRMED ON SITE BY THE STEEL FABRICATOR.
5. ALL IMPERIAL SECTIONS TO BE REPLACED WITH THE EQUIVALENT METRIC SECTIONS.
6. RIVET HOLES TO BE REAMED AS NECESSARY FOR HSFG BOLTS.
7. LBC IS REQUIRED.

Client: Network Rail — May Gurney STRUCTURES PARTNERSHIP

Project: WERRINGTON BRANCH LINE WEB/10A
GREEN LAND F/B AT 92m 1144yds
STEELWORK HOLDING REPAIRS

Title: PLAN AND ELEVATION SHOWING DEFECTS AND REPAIRS TO SPAN 3

ATKINS
Holgate Villa, 22 Holgate Road
York, YO24 4AB
Tel. +44 (0)1904 524700
Fax. +44 (0)1904 524703

Drawing Status: APPROVAL
Scale: SHOWN
Drawing Number: 5020738 / CST / 003
Revision: A4