
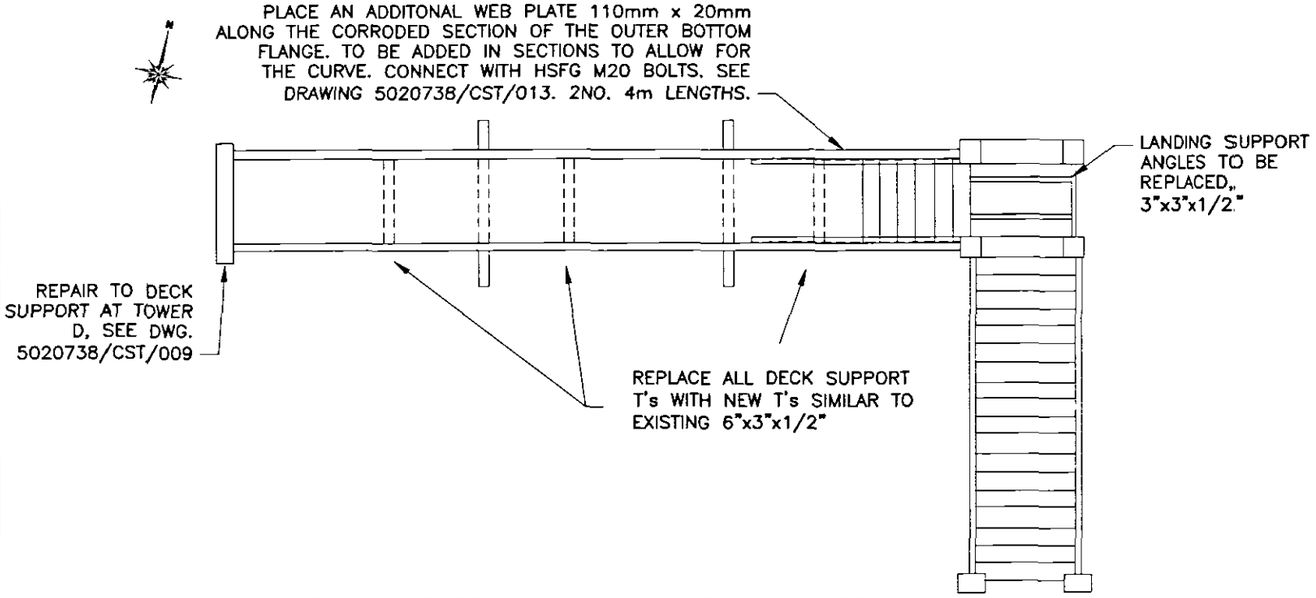


PLAN OF SPAN 5 AND EAST STAIRCASE
SCALE 1:100

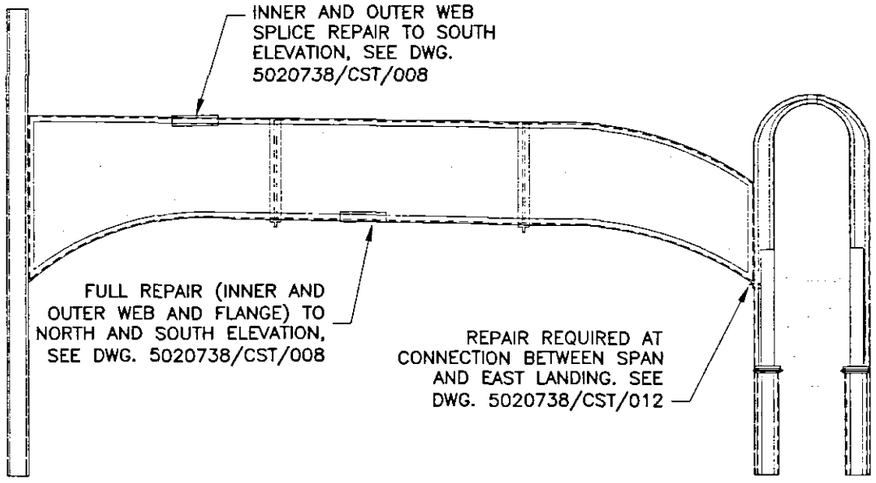


SOUTH ELEVATION
SCALE 1:100

SCHEDULE OF STEELWORK REPAIRS TO EAST STAIRCASE NOT SHOWN ON ELEVATION				
	TOWER		X BRACING	
CHANNEL	6	1¾"x¾"x5/16"	13	2¾"x1¼"x5/8"
ANGLE	22	1½"x2"x3/8"	0	3½"x3½"x½"
FLAT	5	1½"x3/8"	9	2"x½"

SHDC
PLANNING & DEVELOPMENT
2 2 OCT 2003
Ref. 1003/03

DETERMINED
PLAN

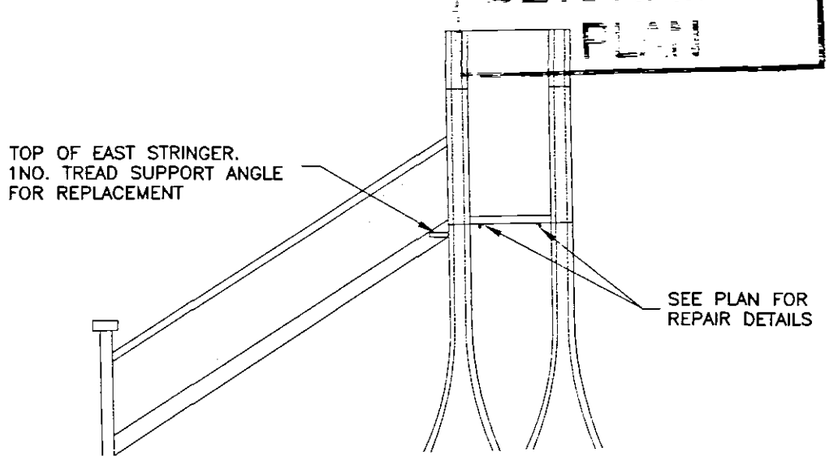

EAST ELEVATION
SCALE 1:100

Drawn	CEO	02.10.03	A3 FORM B RE-ISSUED FOR APPROVAL - SCHEME MODIFIED AS PER MEETING 8.9.3FOR LL 2.2kN/m2 AS DETTAILED LETTER ATKINS/MAY GURNEY 18.9.3
Checked	SA	02.10.03	
Authorised	JCB	02.10.03	

Drawn	CEW	08.07.03	A2 FORM B ISSUED FOR APPROVAL
Checked	SA	08.07.03	
Authorised	JCB	08.07.03	

Drawn	CEW	30.06.03	A1 FORM A ISSUED FOR APPROVAL
Checked	SA	30.06.03	
Authorised	JCB	30.06.03	

NOTES

1. SPANS ARE NUMBERED FROM WEST TO EAST. TOWERS ARE LISTED AS A–D, STARTING AT TOWER A BETWEEN SPANS 1 & 2.
2. REMOVE ALL VEGETATION ADJACENT TO THE STRUCTURE.
3. ALL REPAIRS TO SPANS AND TOWERS ARE TO BE CARRIED OUT ON SITE.
4. ALL DIMENSIONS, LENGTH OF REPAIRS ETC. TO BE CONFIRMED ON SITE BY THE STEELWORK FABRICATOR.
5. ALL IMPERIAL SECTIONS TO BE REPLACED WITH THE EQUIVALENT METRIC SECTIONS.
6. RIVET HOLES TO BE REAMED AS NECESSARY FOR HSFG BOLTS.
7. LBC IS REQUIRED.

Drawn	CEO	16.10.03	A4 FORM B RE-ISSUED FOR APPROVAL FOLLOWING SITE MEETING ATKINS, MAY GURNEY AND MAY GURNIEY STEEL 3.10.3 AND APPROVAL OF FORM A.
Checked	PLA	16.10.03	
Authorised	JCB	16.10.03	
	By	Date	Purpose of issue / Description

Client: Network Rail — May Gurney STRUCTURES PARTNERSHIP

Project: WERRINGTON BRANCH LINE WEB/10A GREEN LANE F/B AT 92m 1144yds STEELWORK HOLDING REPAIRS

Title: PLAN AND ELEVATION SHOWING DEFECTS AND REPAIRS TO SPAN 5 AND EASTERN STAIRCASE

ATKINS
Holgate Villa, 22 Holgate Road
York, YO24 4AB
Tel. +44 (0)1904 524700
Fax. +44 (0)1904 524703

Drawing Status: APPROVAL
Scale: SHOWN
Drawing Number: 5020738 / CST / 005
Revision: A4