
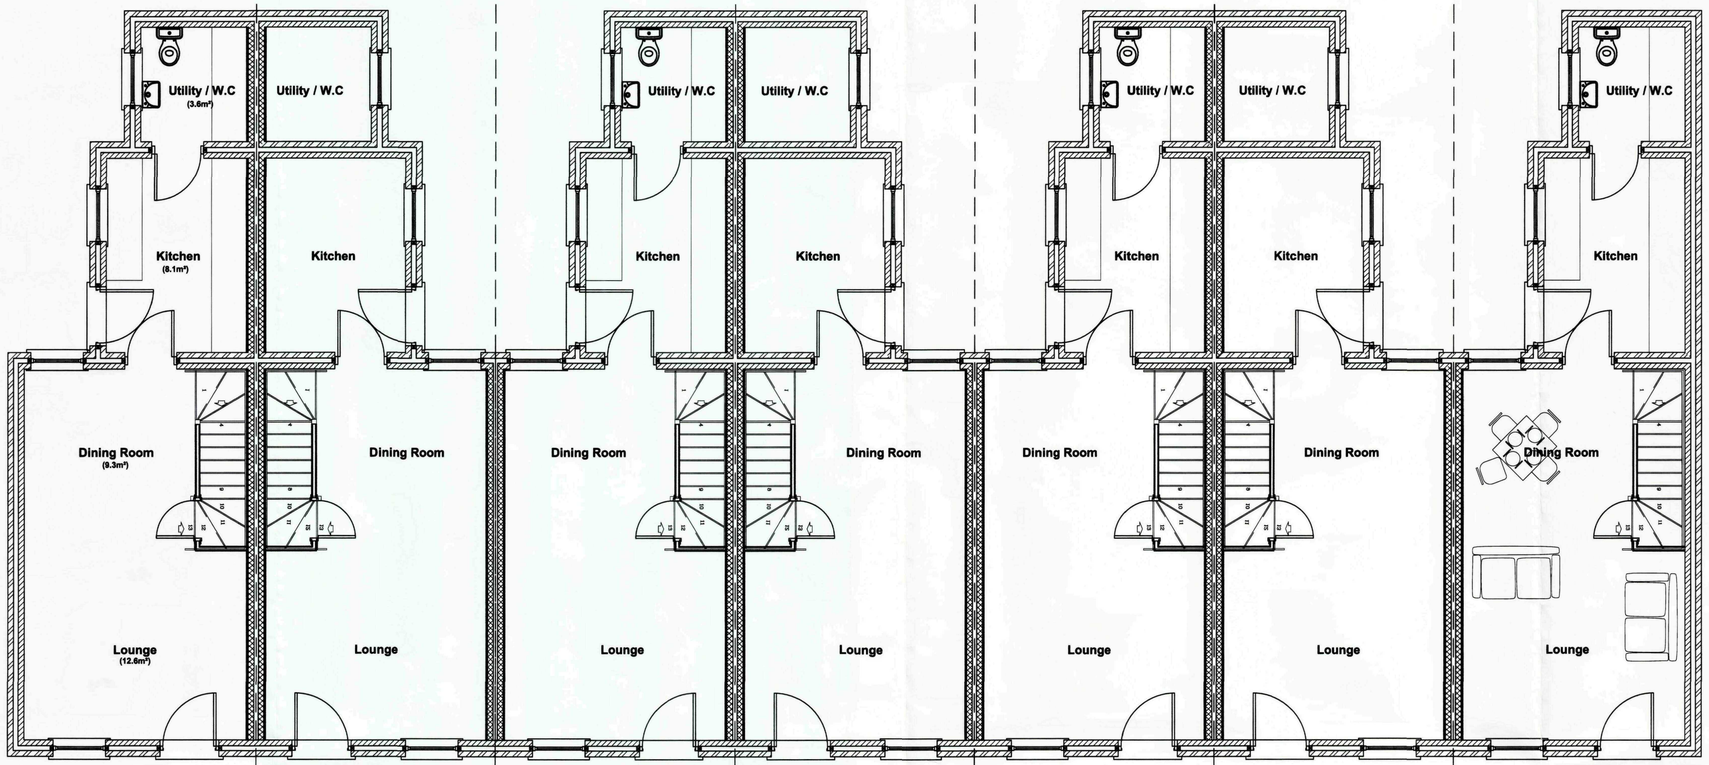


Proposed Ground Floor Plan

Scale 1:50

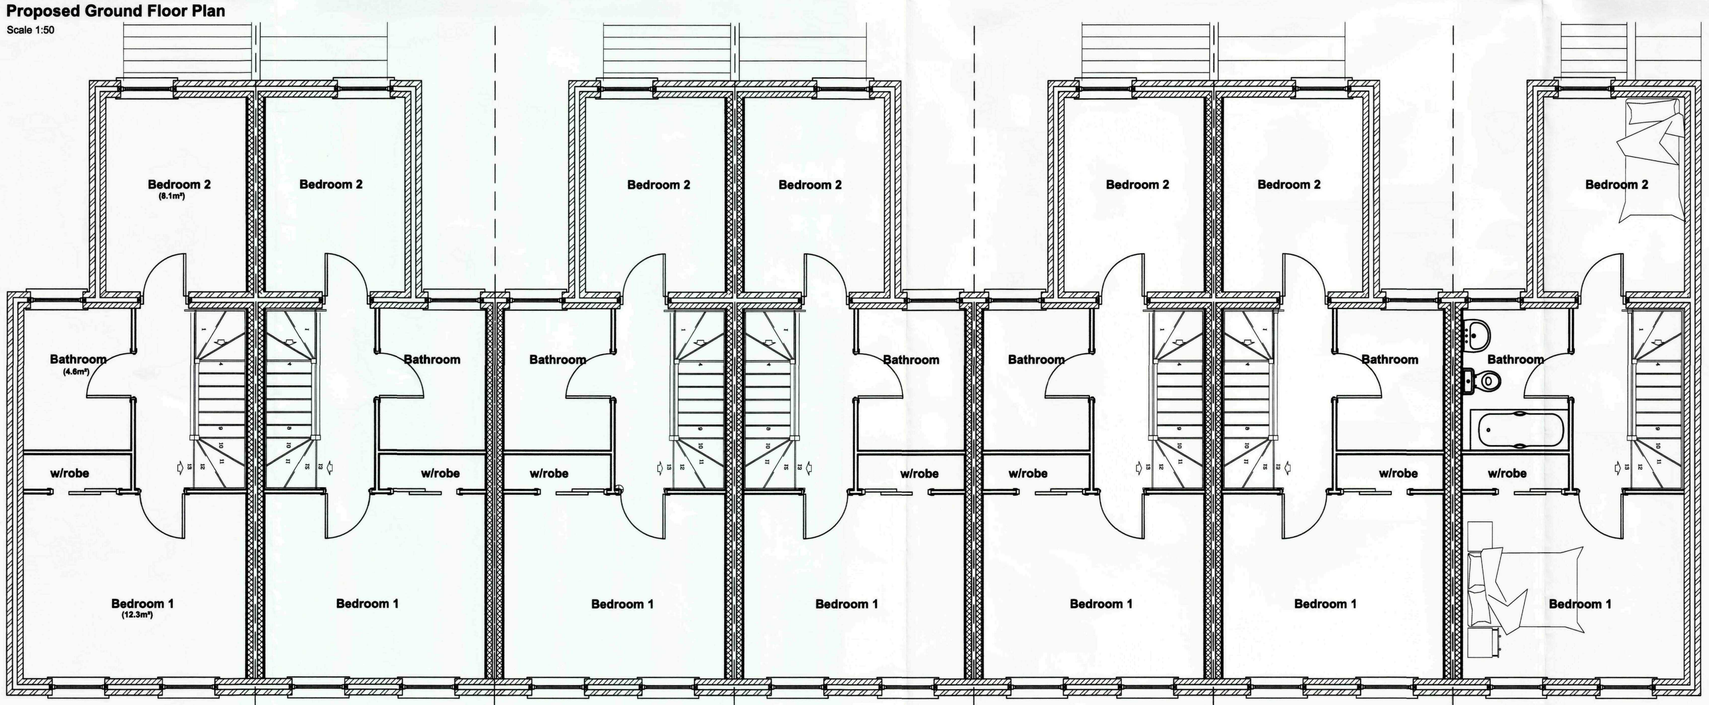

Proposed First Floor Plan

Scale 1:50

SHDC
Planning & Development
02 MAR 2010
Ref: 1004-09

AMENDED PLAN
Ref. A1

rev "B" - 02.03.10 - Window positions amended

rev "A" - 21.10.09 - General Amendments

Client :
Paul Taylors Electrical

Site :
Winsover Road Re-Development

Block B
Ground & First Floor Plans

remway Design Ltd
2nd Floor - 5B Sheepmarket
Spalding
PE11 1BH
Tel / Fax: 01775 768 921
e-mail: enquiries@remwaydesign.co.uk

Date : jan08 | Scale : As Noted

Drawing No:
1346 - 20 B