


Contractor to check all Dimensions on site prior to ordering materials / commencing work.Do Not Scale from this Drawing - If in doubt then please ask

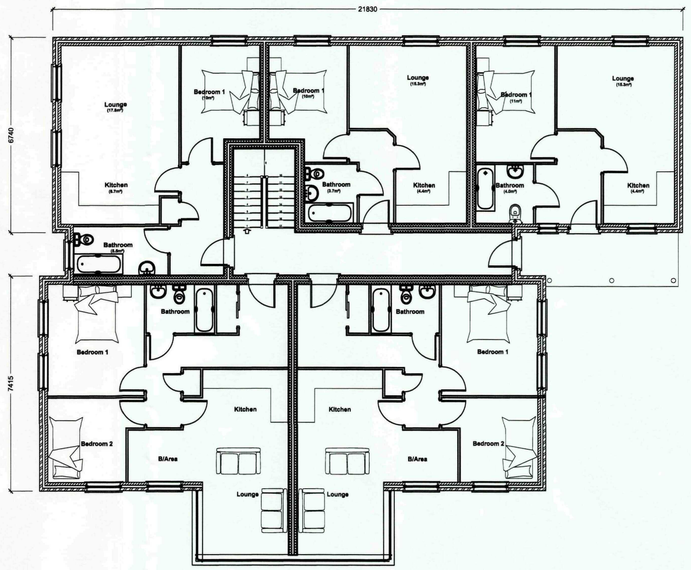

Proposed Ground Floor Plan
Scale 1:100

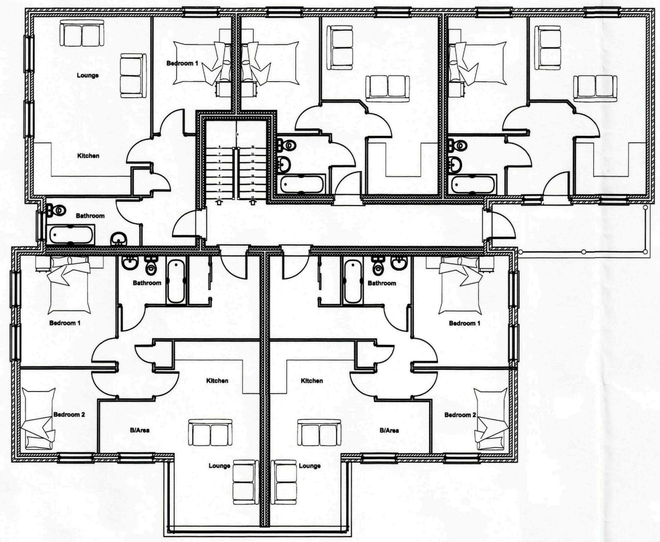

Proposed First Floor Plan
Scale 1:100

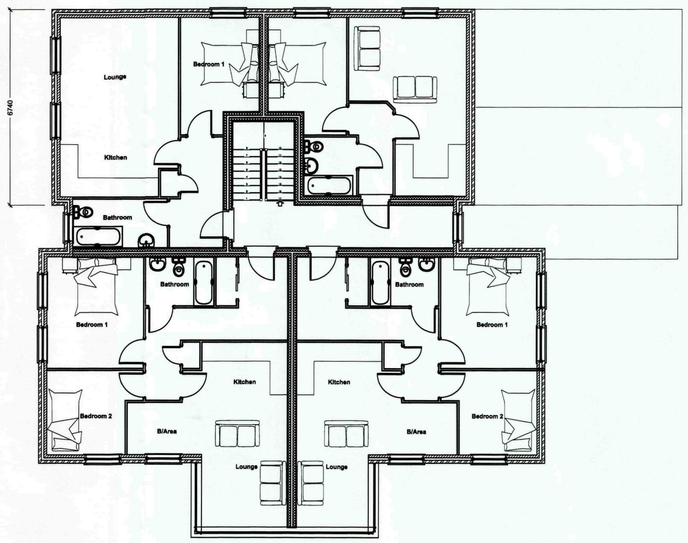

Proposed Second Floor Plan
Scale 1:100

AMENDED PLAN
Rel. A2

SHDC
Planning & Development
02 SEP 2010
Ref: 10044-09.

GENERAL CONDITIONS
Contractors are responsible for checking all dimensions on site when work commences and before ordering any materials.Any discrepancies should be brought to the attention of the Client for remedial action before commencing further.

All materials not specified to be of a standard suitable for the work proposed and be fit for purpose.All work to be in accordance with good building practise and all necessary BS codes for Workmanship on Building Sites.

Revisions

"B" - 15.06.10 - Flat Layouts amended
"A" - 03.03.09 - Amended to suit SHDC comments

Client:
Paul Taylors Electrical

Site:
Winsover Road
Spalding
Lincs


Drg Title:
Block C Floor Plans

remway Design Ltd
2nd Floor - 5B Sheepmarket
Spalding
PE11 1BH
Tel : 01775 768 921
e-mail: enquiries@remwaydesign.co.uk

Drg Size	Drawing Number	Revision:
A1	1346-40	B

Contractor to check all Dimensions on site prior to ordering materials / commencing work.Do Not Scale from this Drawing - If in doubt then please ask

01 - Orangery / Red Coloured Facing Brickwork
02 - Modern Kalzip Standing Seam Roof. Colour to be Darg Grey
03 - Dark Grey Aluminium Windows and Doors
04 - Lead Replica Flat Roof Covering with "lead Roll"
05 - Dark Grey Aluminium Curtain Walling
06 - Polished Aluminium Balustrading
07 - Dark Grey aluminium Rainwater Goods
08 - Polished Aluminium Modern Balconette
09 - Spanish Slate Roof Covering

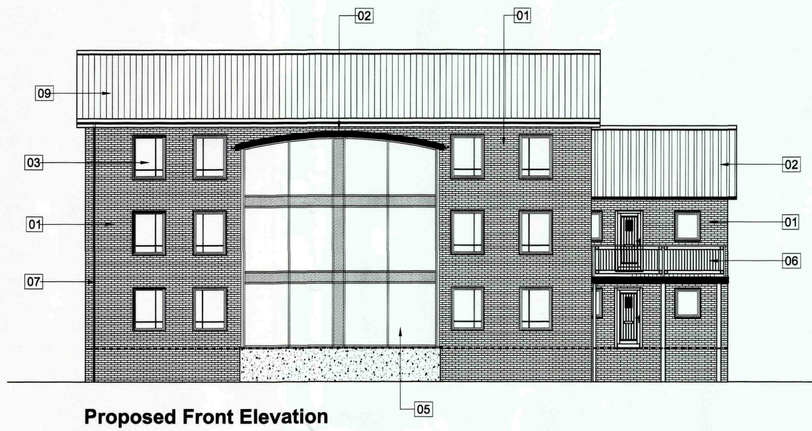


Proposed Front Elevation

Scale 1:100



Proposed Side Elevation

Scale 1:100

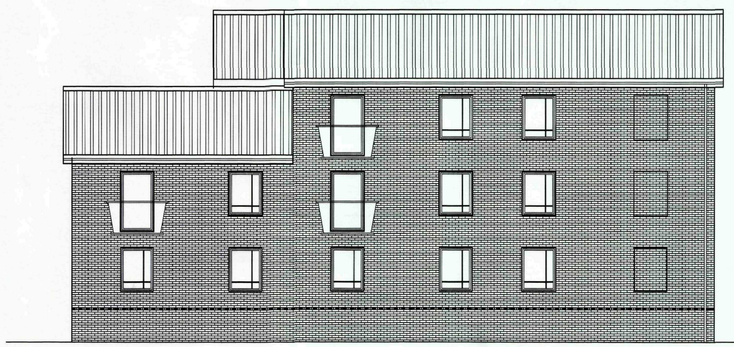

Proposed Rear Elevation

Scale 1:100



Proposed Side Elevation

Scale 1:100

AMENDED PLAN
Ref: A2

SHDC
Planning & Development
02 SEP 2010
Ref: 1004-09

GENERAL CONDITIONS
Contractors are responsible for checking all dimensions on site when work commences and before ordering any materials.Any discrepancies should be brought to the attention of the Client for remedial action before commencing further.

All materials not specified to be of a standard suitable for the work proposed and be fit for purpose.All work to be in accordance with good building practise and all necessary BS codes for Workmanship on Building Sites.

Revisions

"E" - 15.06.10 - General Amendments
"D" - 02.03.10 - Windows corrected
"C" - 21.10.09 - FFL raised to suit FRA
"B" - 17.06.09 - Final Planning Amendments
"A" - 03.03.09 - Amended to suit SHDC comments

Client:
Paul Taylors Electrical

Site:
Winsover Road
Spalding
Lincs

Drg Title:
Block C Elevations

remway Design Ltd
2nd Floor - 5B Sheepmarket
Spalding
PE11 1BH
Tel : 01775 768 921
e-mail: enquiries@remwaydesign.co.uk

Drg Size	Drawing Number	Revision:
A1	1346-41	E