
Contractor to check all Dimensions on site prior to ordering materials / commencing work.Do Not Scale from this Drawing - If in doubt then please ask

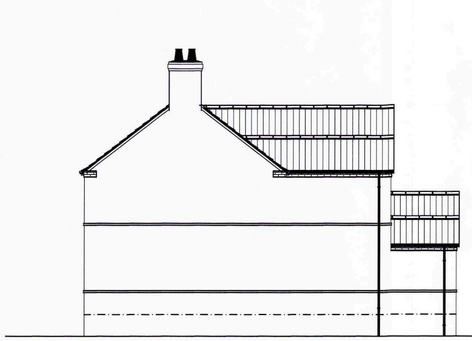

**Proposed Side Elevation**
Scale 1:100



**Proposed Rear Elevation**
Scale 1:100




**Proposed Side Elevation**
Scale 1:100



**Proposed Front Elevation**
Scale 1:50



**Proposed Front Elevation** (Showing Boundary Wall)
Scale 1:100

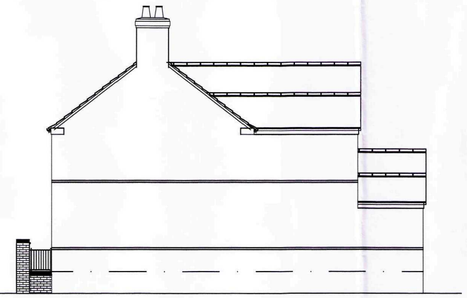

**Proposed Side Elevation** (Showing Boundary Wall)
Scale 1:100

AMENDED PLAN
Ref. A3

SHDC
Planning & Development
- 2 DEC 2010
Ref: 1004 - 09

rev:

rev D - 21.10.10 - Window Position amended
rev C - 02.03.10 - Window Position amended
rev B - 21.10.09 - General Amendments
rev A - 21.04.09 - Elevations added showing Boundary wall to suit Flood Risk

Client :
**Paul Taylors Electrical**


Site :
**Winsover Road Re-Development**

**Block B**
**Proposed Elevations**

remway Design Ltd
2nd Floor - 5B Sheepmarket
Spalding
PE11 1BH
Tel / Fax: 01775 768 921
e-mail: enquiries@remwaydesign.co.uk

Date : jan08 | Scale : As Noted

Drawing No:
**1346 - 21 D**

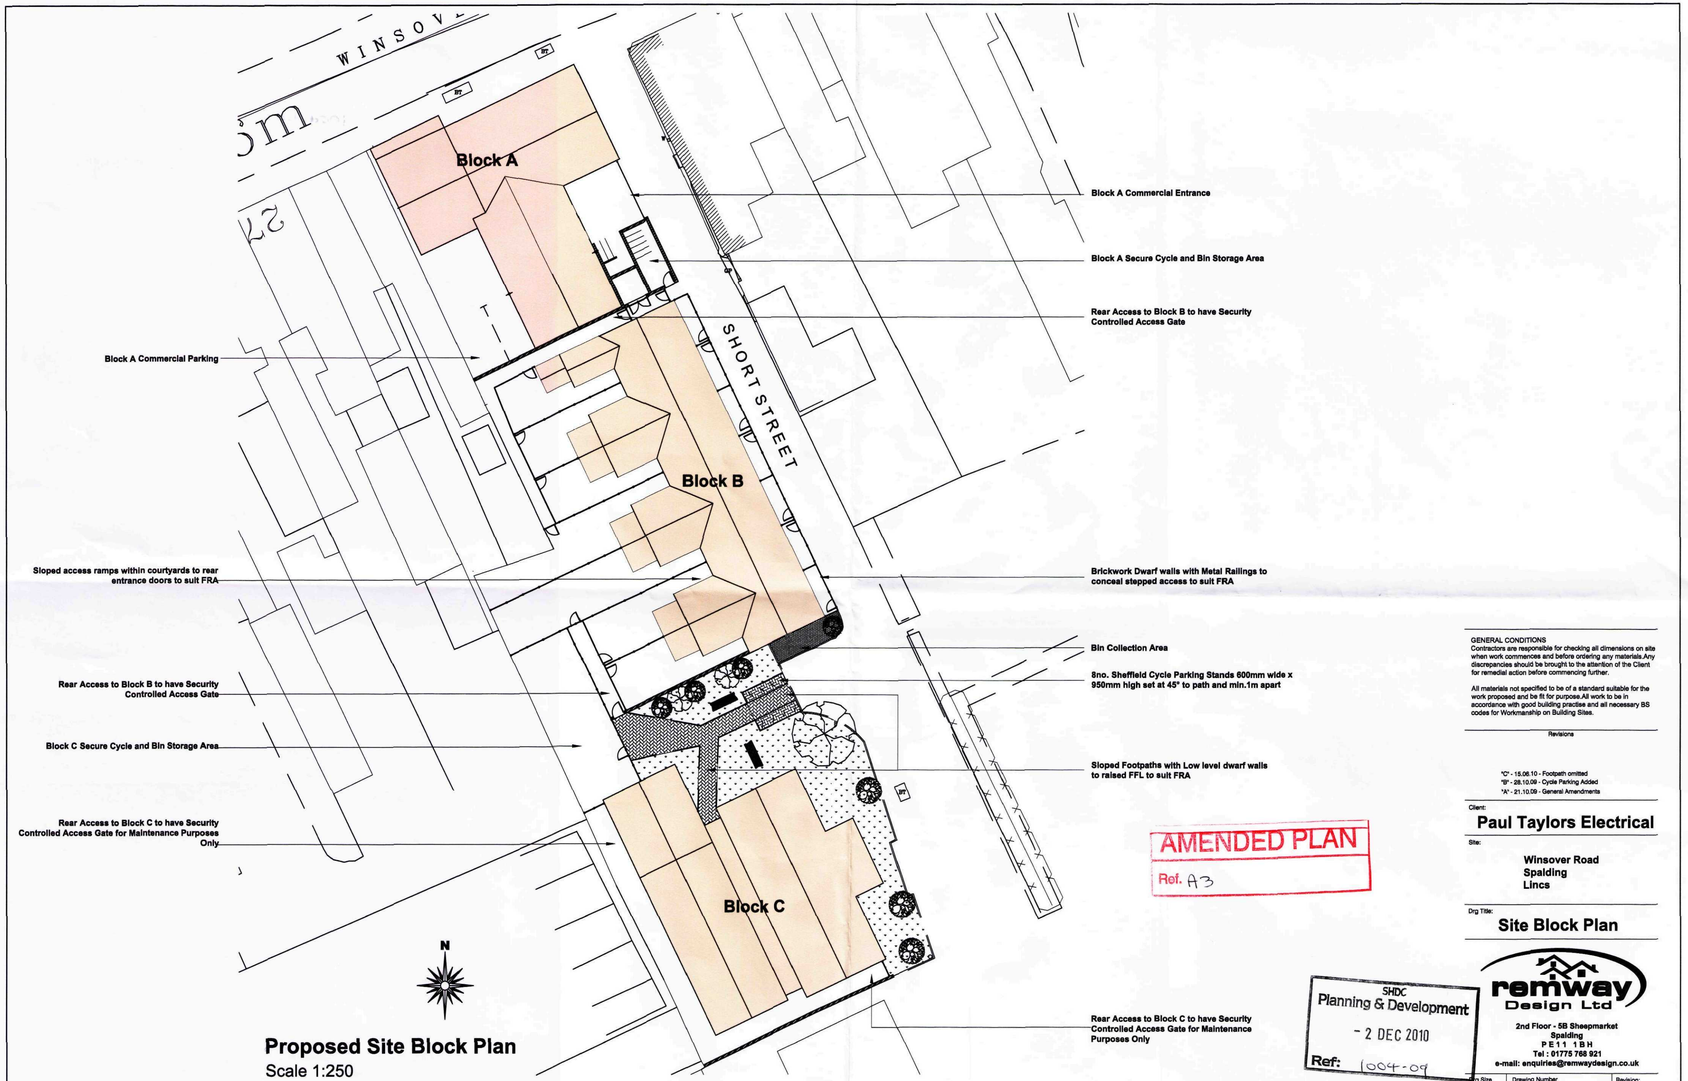


**Proposed Site Block Plan**
Scale 1:250

AMENDED PLAN
Ref. A3

SHDC
Planning & Development
- 2 DEC 2010
Ref: 1004-09

GENERAL CONDITIONS
Contractors are responsible for checking all dimensions on site when work commences and before ordering any materials.Any discrepancies should be brought to the attention of the Client for remedial action before commencing further.

All materials not specified to be of a standard suitable for the work proposed and be fit for purpose.All work to be in accordance with good building practise and all necessary BS codes for Workmanship on Building Sites.

Revisions

"C" - 15.06.10 - Footpath omitted
"B" - 28.10.09 - Cycle Parking Added
"A" - 21.10.09 - General Amendments

Client:
**Paul Taylors Electrical**

Site:
**Winsover Road**
**Spalding**
**Lincs**

Drg Title:
**Site Block Plan**

remway Design Ltd
2nd Floor - 5B Sheepmarket
Spalding
P E 1 1 1 B H
Tel : 01775 768 921
e-mail: enquiries@remwaydesign.co.uk

| Drg Size | Drawing Number | Revision |
|---|---|---|
| A2 | 1346-42 | C |