
Contractor to check all Dimensions on site prior to ordering materials / commencing work.Do Not Scale from this Drawing - If in doubt then please ask

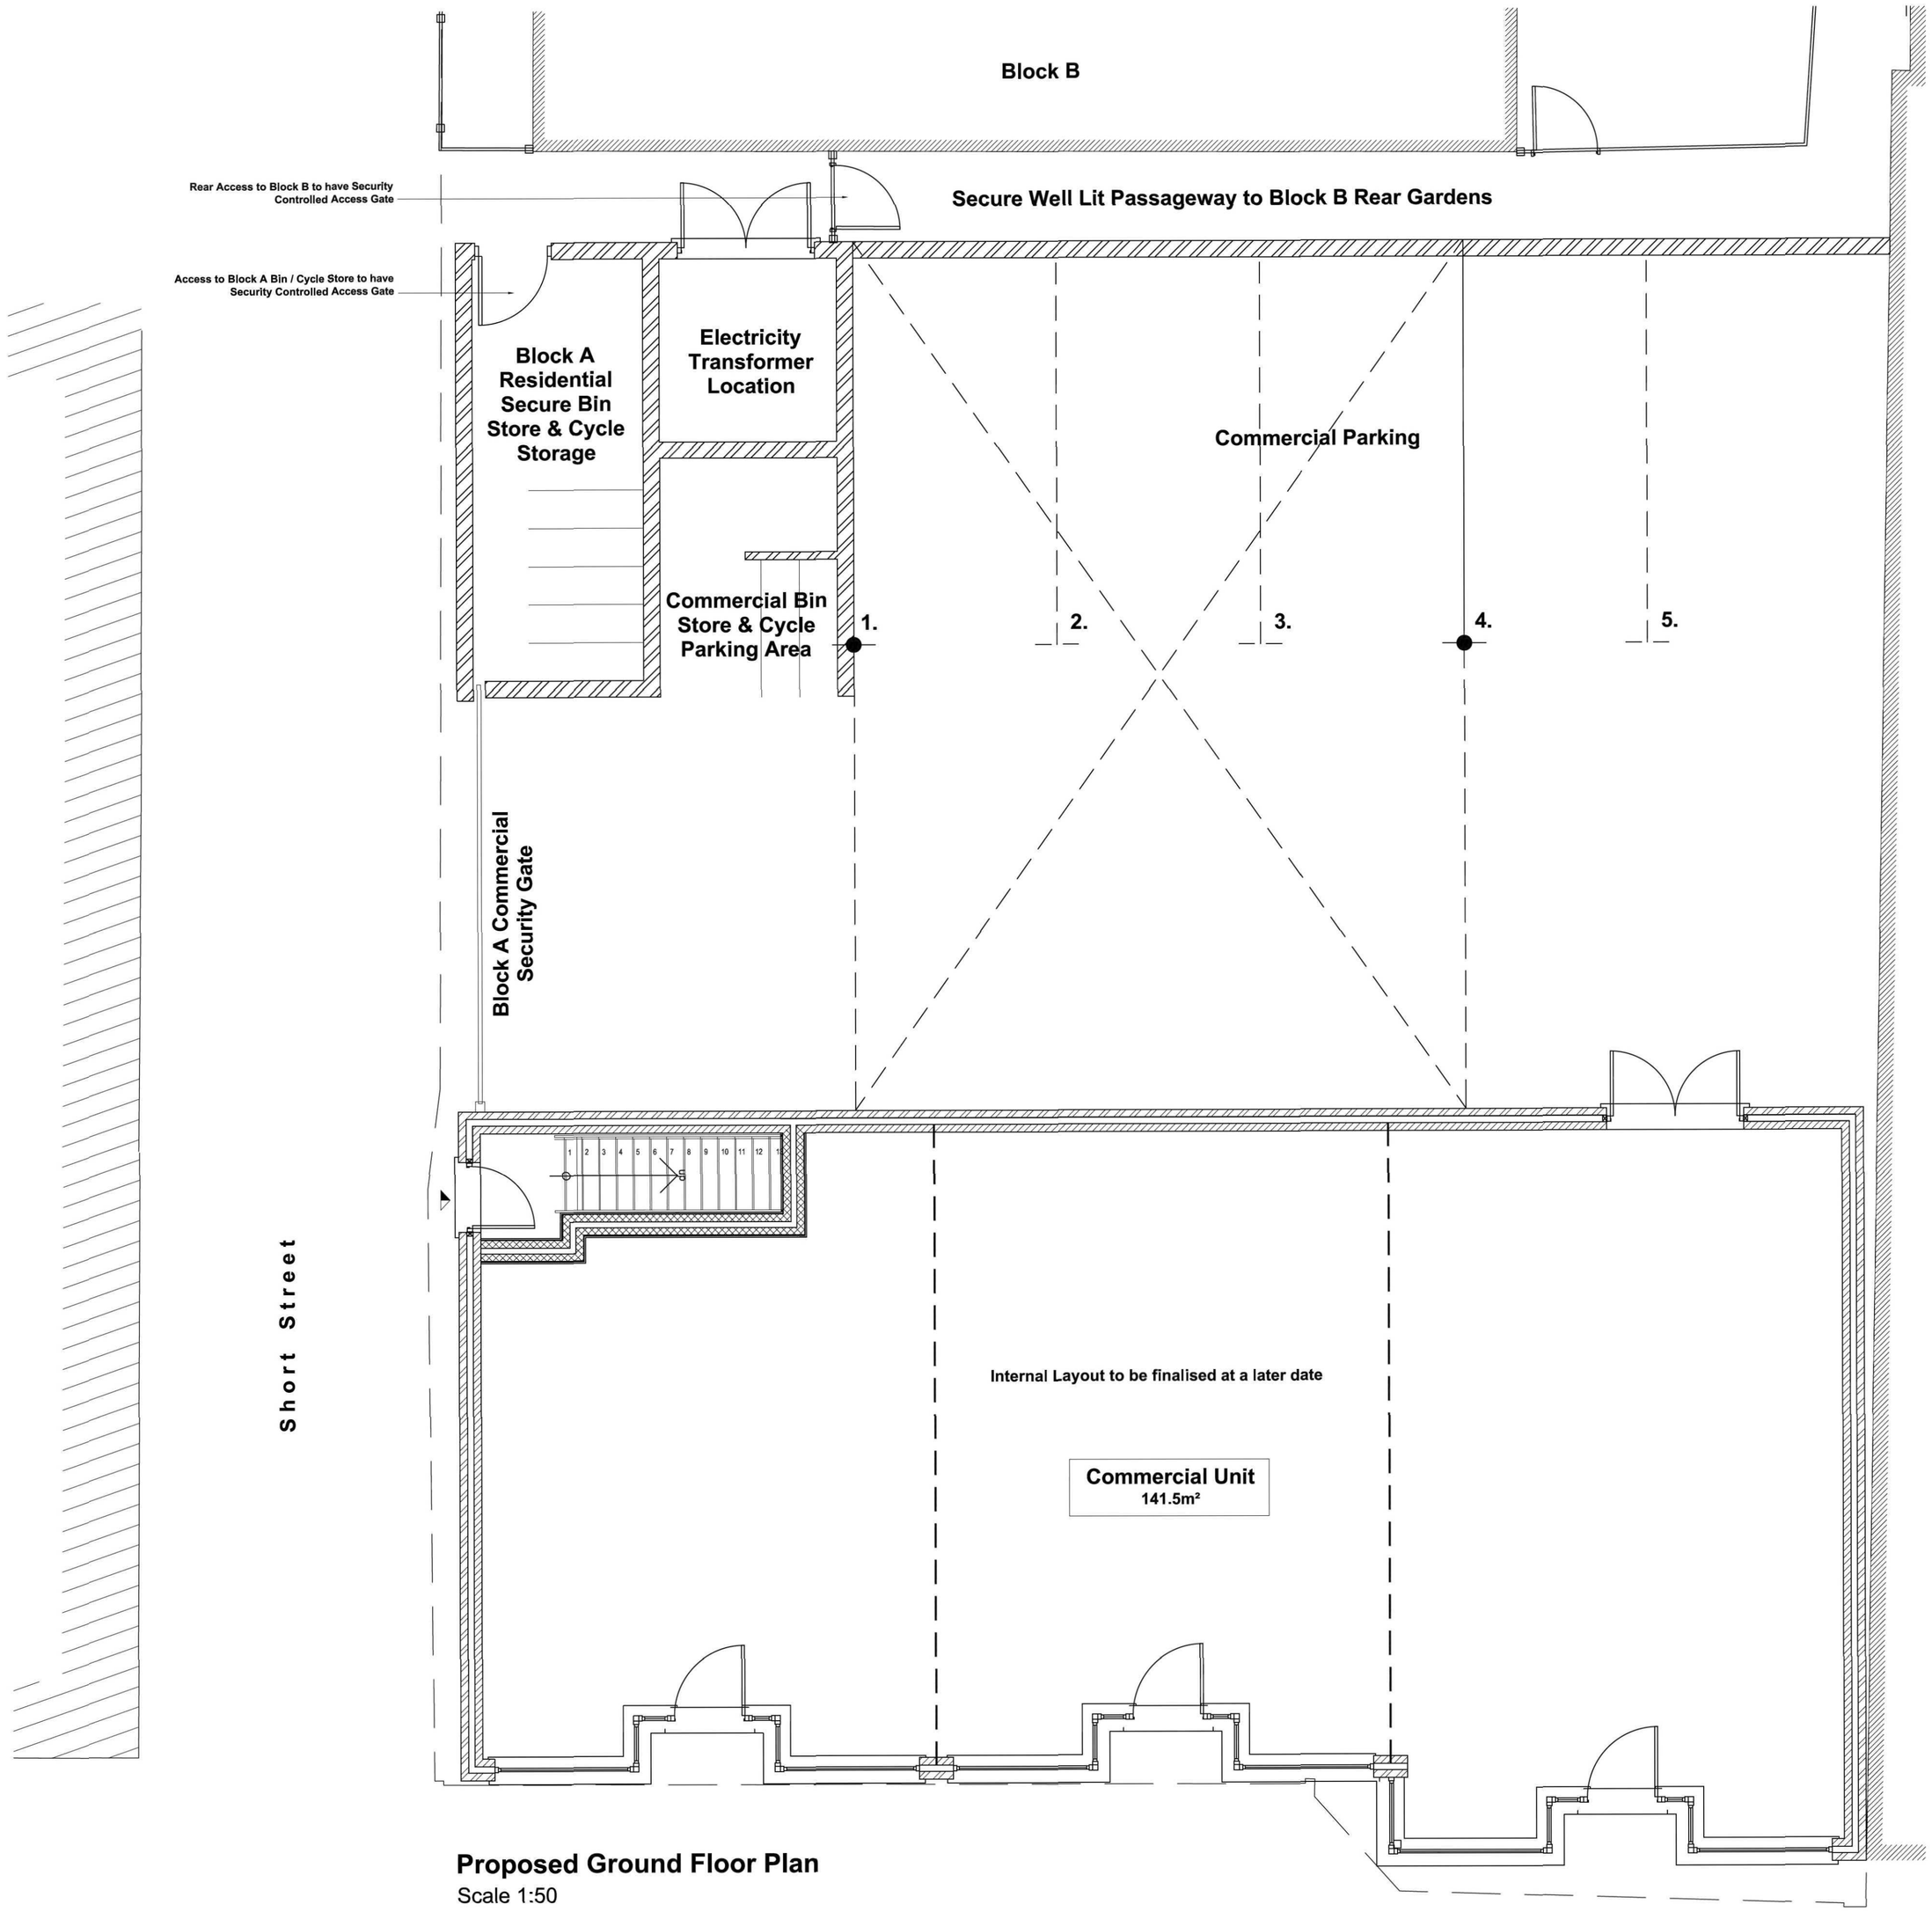

Proposed Ground Floor Plan
Scale 1:50

rev "C" - 21.10.09 - Amended to suit Clients Requirements

rev "B" - 10.10.09 - Final Amendments

rev "A" - 04.03.09 - Amended to suit SHDC's comments

Client :
Paul Taylors Electrical

Site :
Winsover Road Re-Development


Block A
Ground Floor Plan

remway Design Ltd
2nd Floor - 5B Sheepmarket
Spalding
P E 1 1 1 B H
Tel / Fax: 01775 768 921
e-mail: enquiries@remwaydesign.co.uk

Date : jan08 | Scale : As Noted

Drawing No:
1346 - 01 "C"

Contractor to check all Dimensions on site prior to ordering materials / commencing work.Do Not Scale from this Drawing - If in doubt then please ask

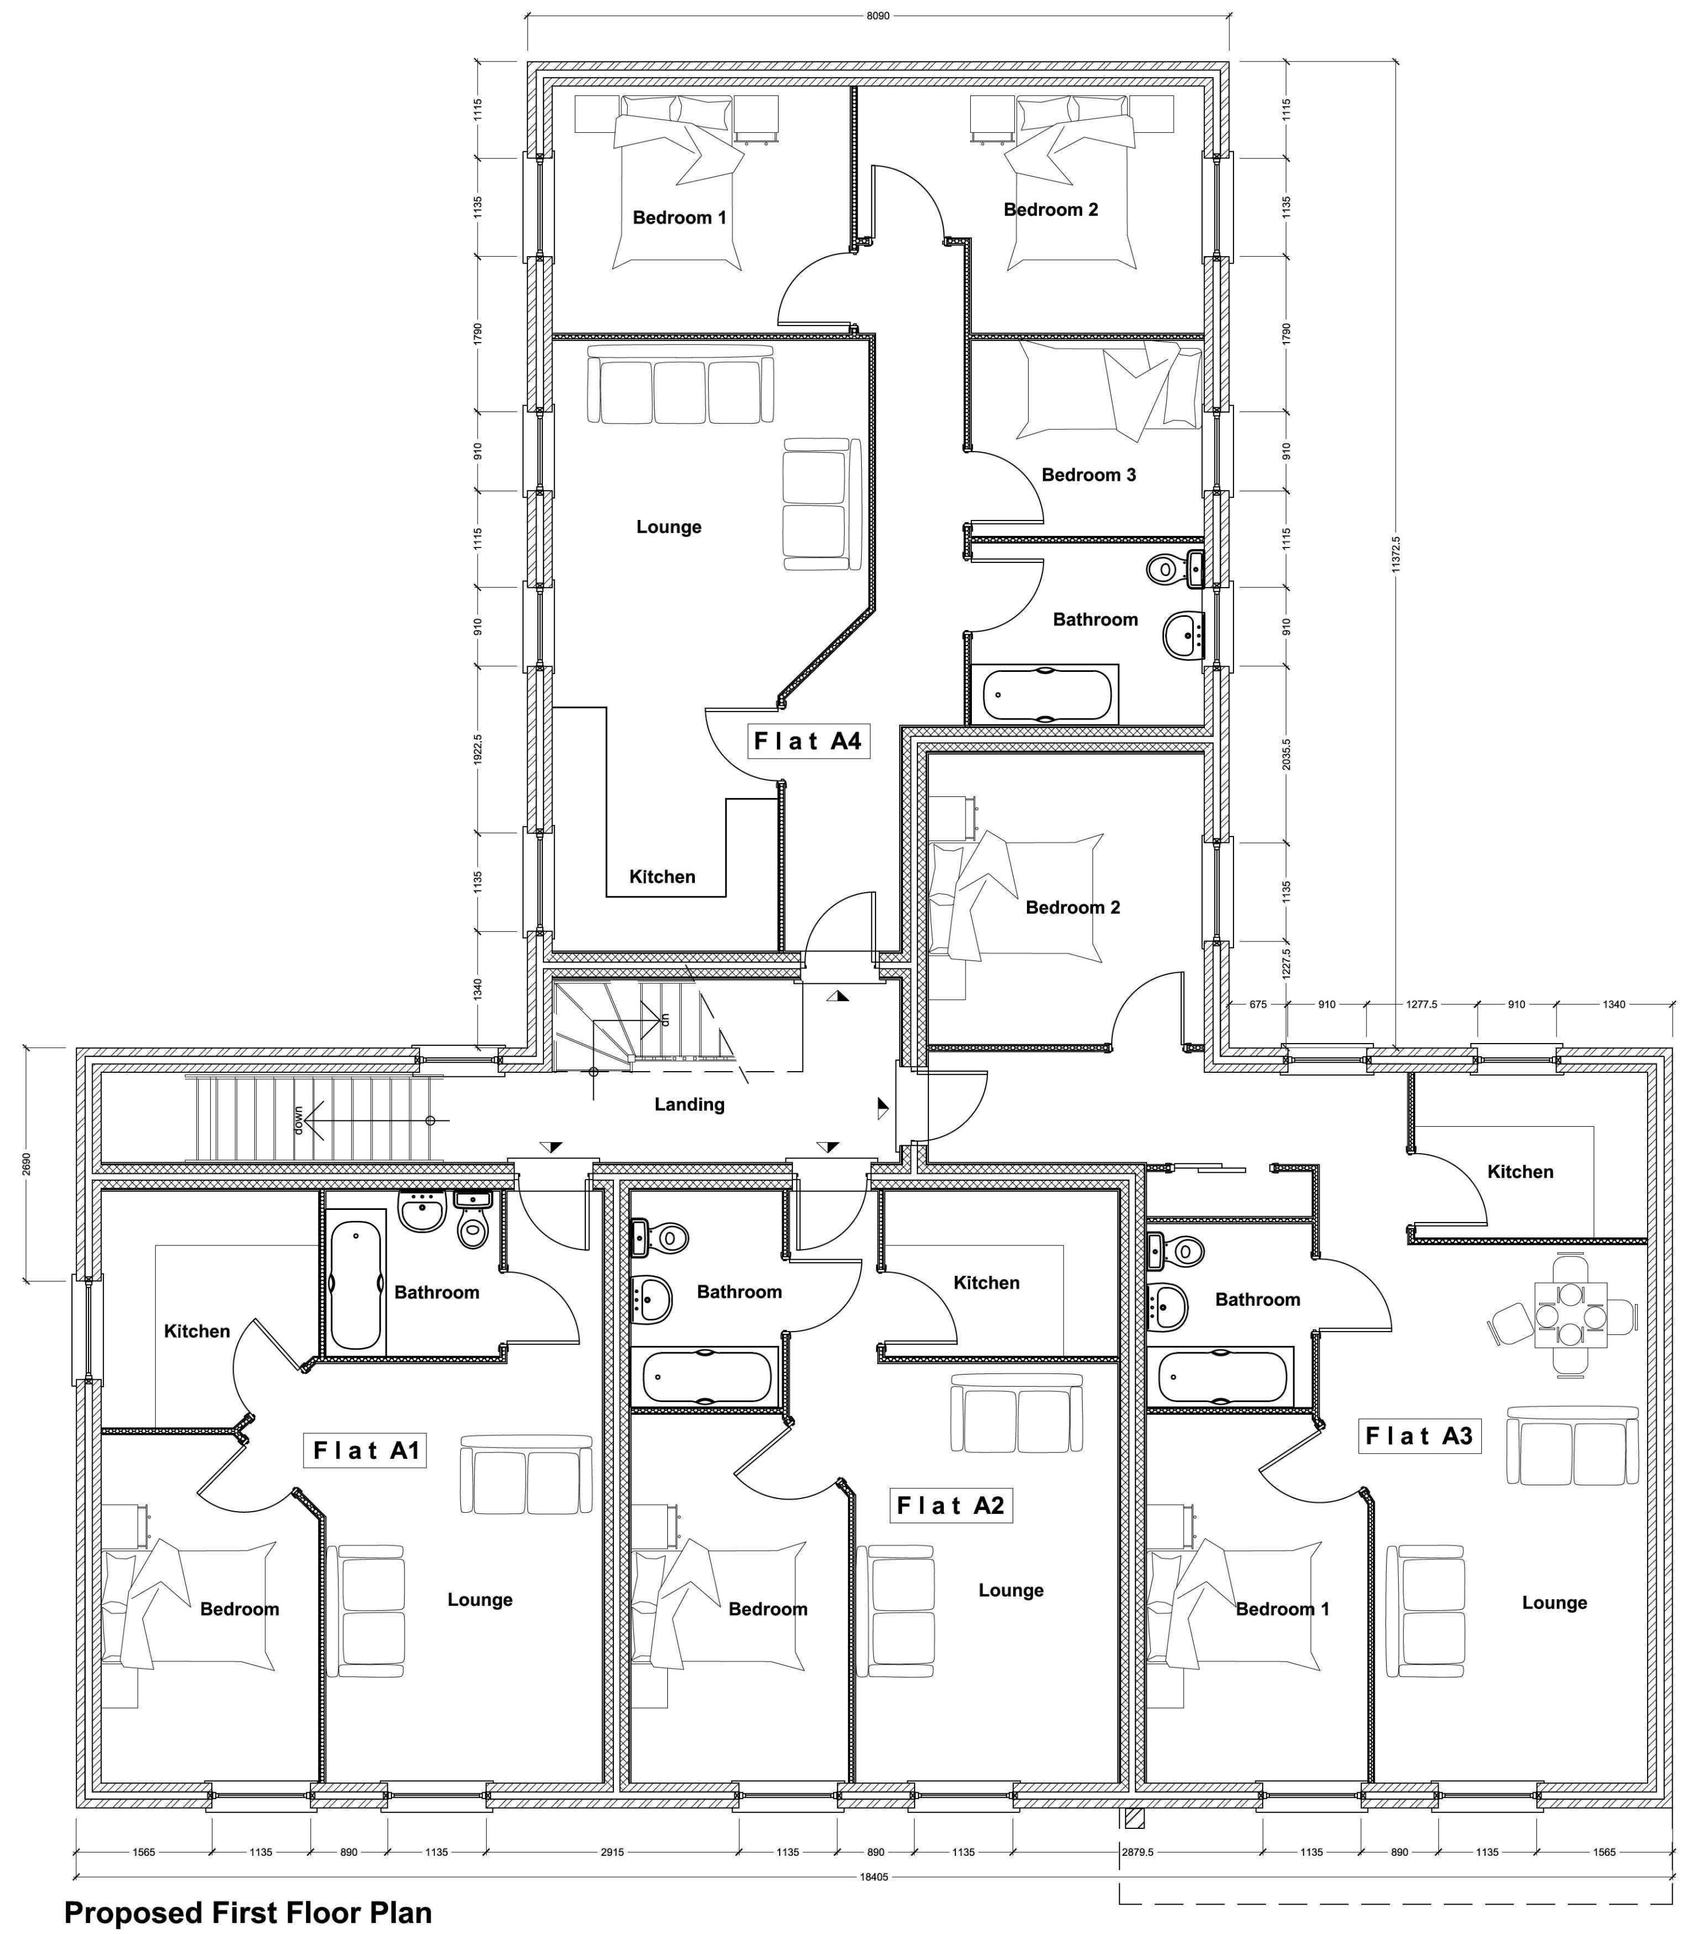

Proposed First Floor Plan

Scale 1:50

rev "B" - 10.10.09 - Final Amendments

Client :

Paul Taylors Electrical

Site :

Winsover Road Re-Development

Block A
First Floor Plan

remway Design Ltd

2nd Floor - 5B Sheepmarket
Spalding
P E 1 1 1 B H
Tel / Fax: 01775 768 921
e-mail: enquirles@remwaydesign.co.uk

Date : jan08 | Scale : As Noted

Drawing No:

1346 - 02"A"

Contractor to check all Dimensions on site prior to ordering materials / commencing work.Do Not Scale from this Drawing - If in doubt then please ask



Proposed Second Floor Plan

Scale 1:50

rev "D" - 21.10.09 - Amended to suit Clients comments

rev "C" - 17.06.09 - Amended to show Second floor layout

rev "B" - 04.03.09 - Amended to suit SHDC's comments

rev "A" - 26.09.08 - Amended to suit Clients comments

Client :

Paul Taylors Electrical

Site :

Winsover Road Re-Development

Block A
Second Floor Plan

remway Design Ltd
2nd Floor - 5B Sheepmarket
Spalding
P E 1 1 1 B H
Tel / Fax: 01775 768 921
e-mail: enquiries@remwaydesign.co.uk

Date : jan08 | Scale : As Noted

Drawing No:

1346 - 03 "D"

Contractor to check all Dimensions on site prior to ordering materials / commencing work.Do Not Scale from this Drawing - If in doubt then please ask



Proposed Side Elevation
Scale 1:50

Proposed Rear Elevation
Scale 1:50

Proposed Side Elevation
Scale 1:50



Proposed Front Elevation
Scale 1:50

rev "A" - 21.10.09 - Amended to suit Clients comments

Client :
Paul Taylors Electrical


Site :
Winsover Road Re-Development

Block A
Elevations

remway Design Ltd
2nd Floor - 5B Sheepmarket
Spalding
P E 1 1 1 B H
Tel / Fax: 01775 768 921
e-mail: enquiries@remwaydesign.co.uk


Date : jan08 | Scale : As Noted

Drawing No:
1346 - 04 "A"

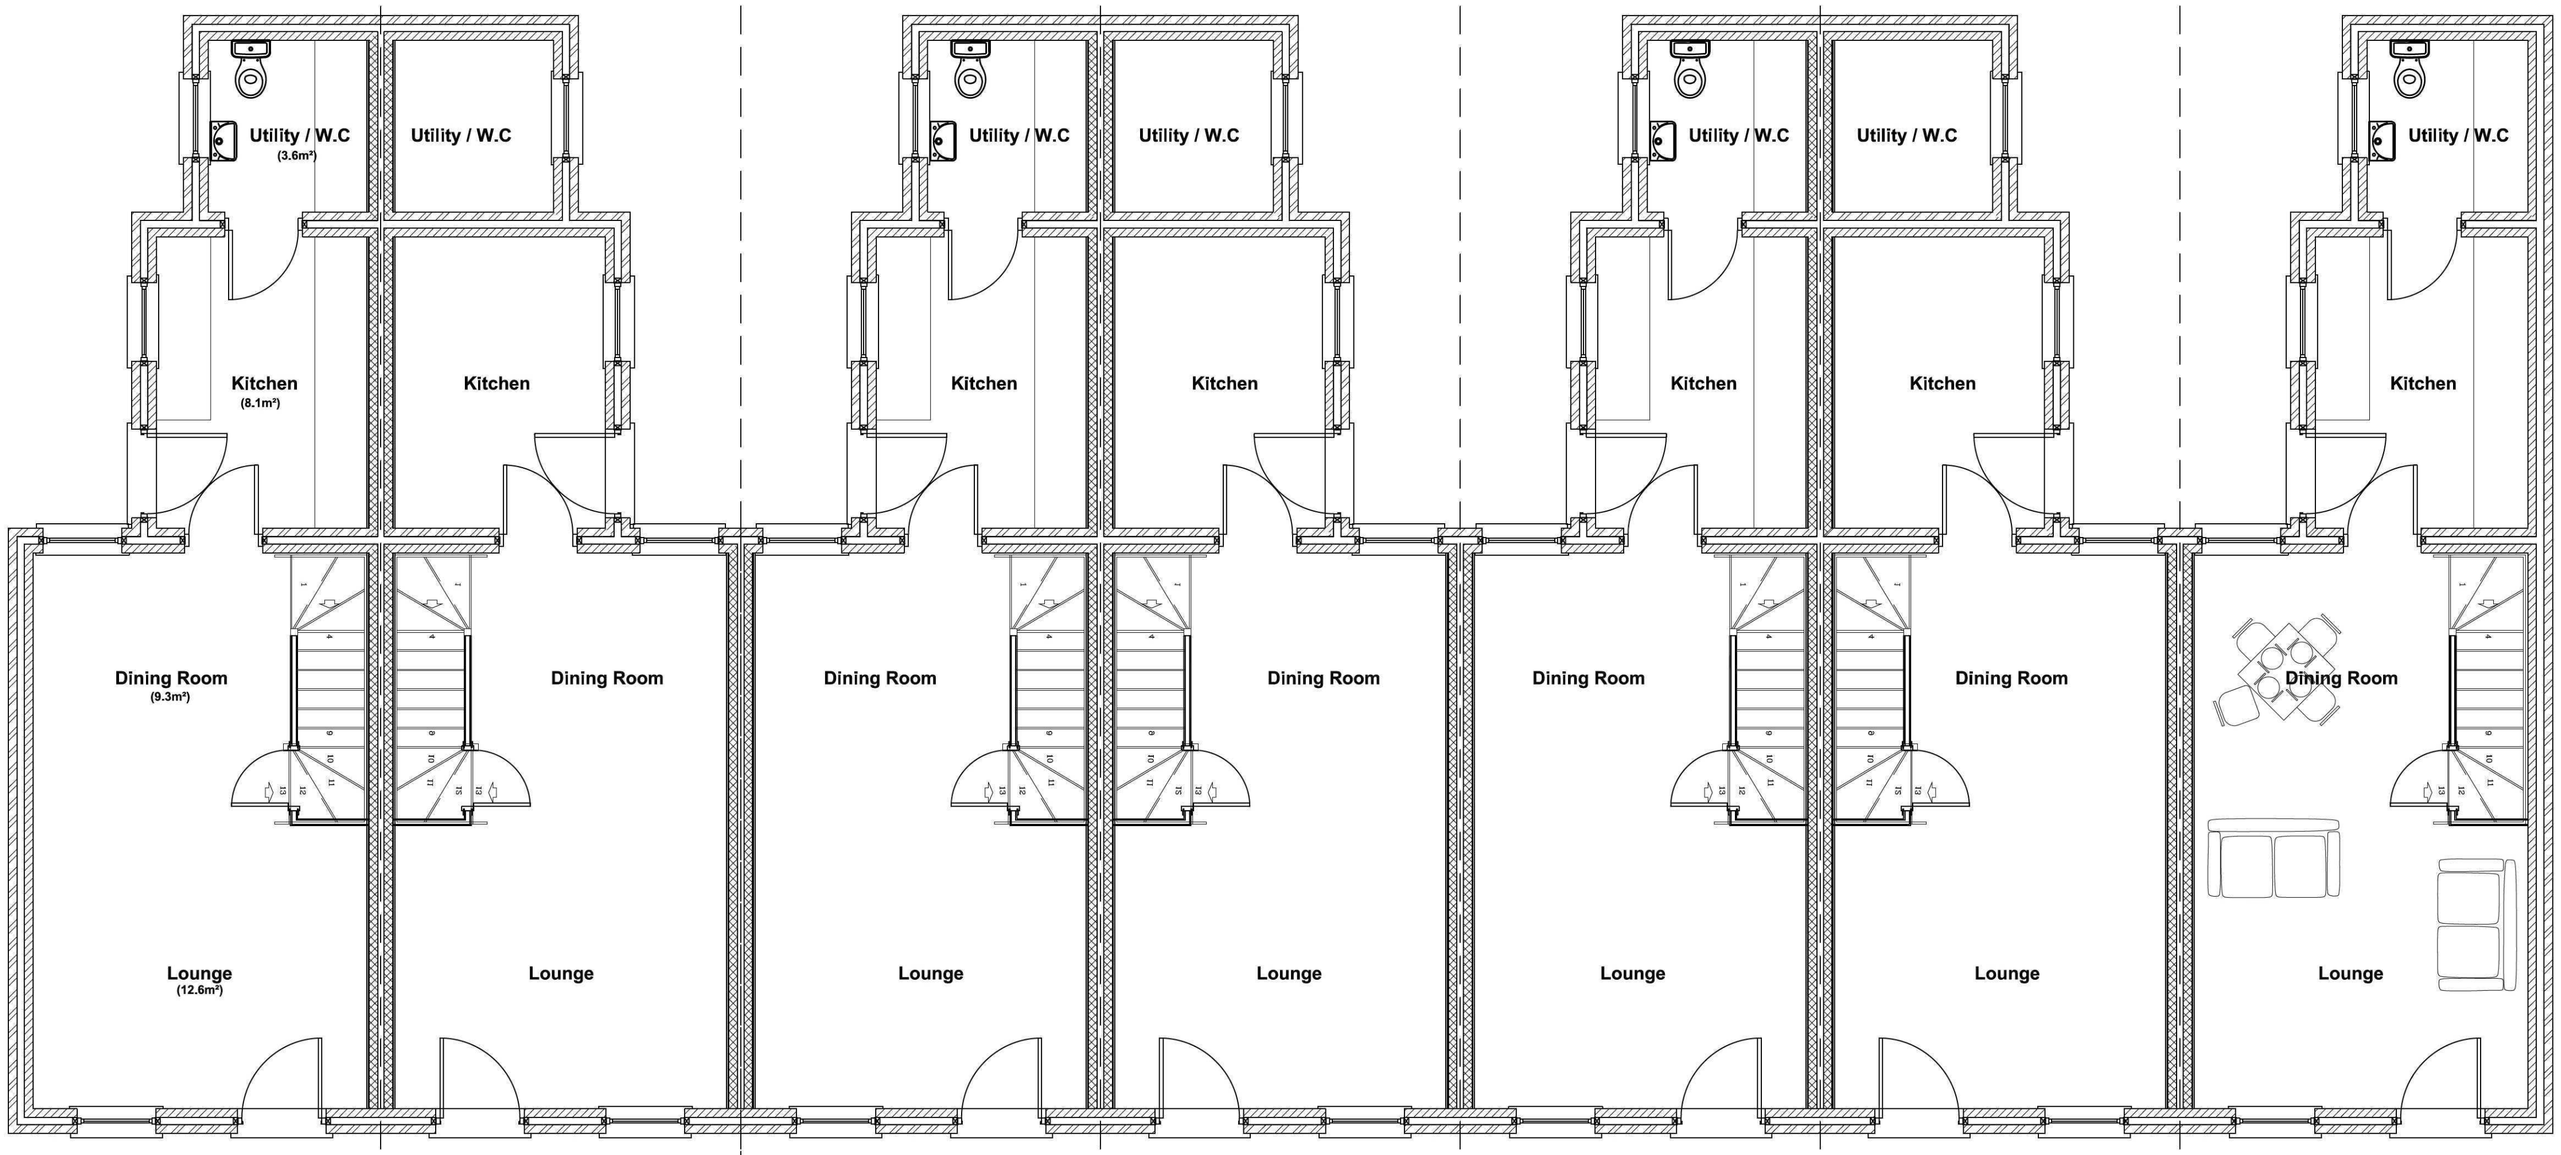

Proposed Ground Floor Plan

Scale 1:50

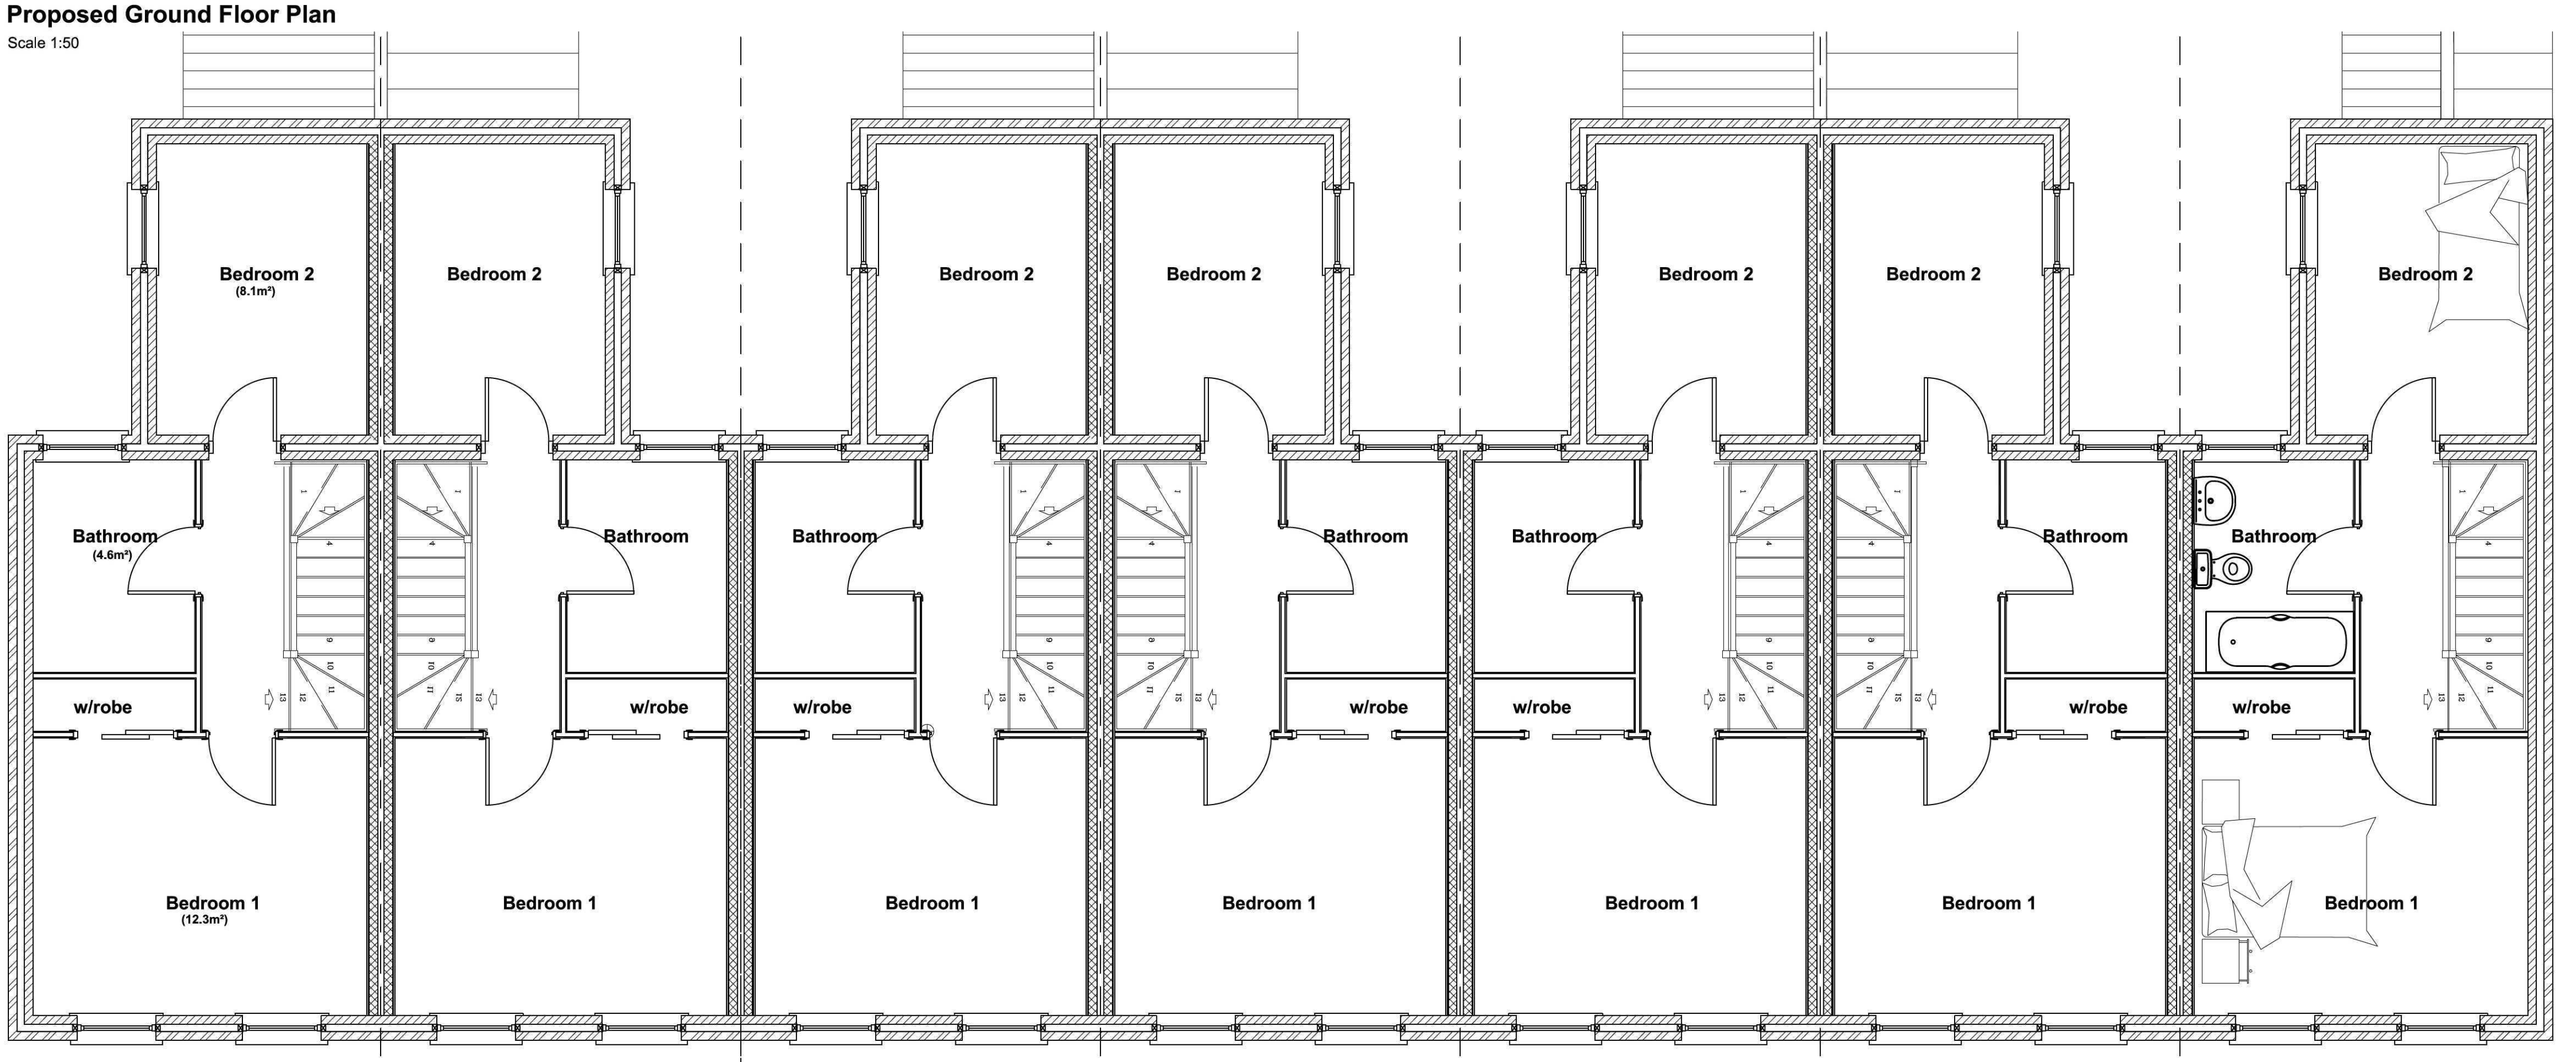

Proposed First Floor Plan

Scale 1:50

rev "A" - 21.10.09 - General Amendments

Client :

Paul Taylors Electrical

Site :

Winsover Road Re-Development

Block B
Ground & First Floor Plans


remway Design Ltd
2nd Floor - 5B Sheepmarket
Spalding
P E 1 1 1 B H
Tel / Fax: 01775 768 921
e-mail: enquiries@remwaydesign.co.uk

Date : jan08 | Scale : As Noted

Drawing No:

1346 - 20 "A"

Contractor to check all Dimensions on site prior to ordering materials / commencing work.Do Not Scale from this Drawing - If in doubt then please ask

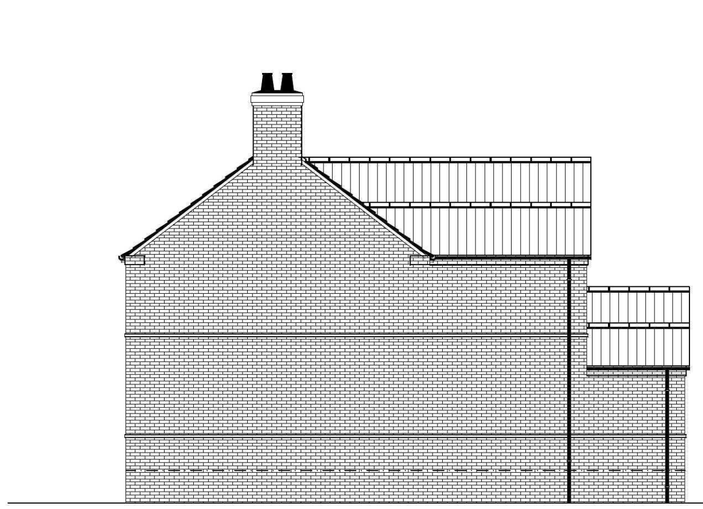

Proposed Side Elevation
Scale 1:100



Proposed Rear Elevation
Scale 1:100




Proposed Side Elevation
Scale 1:100



Proposed Front Elevation
Scale 1:50



Proposed Front Elevation (Showing Boundary Wall)
Scale 1:100

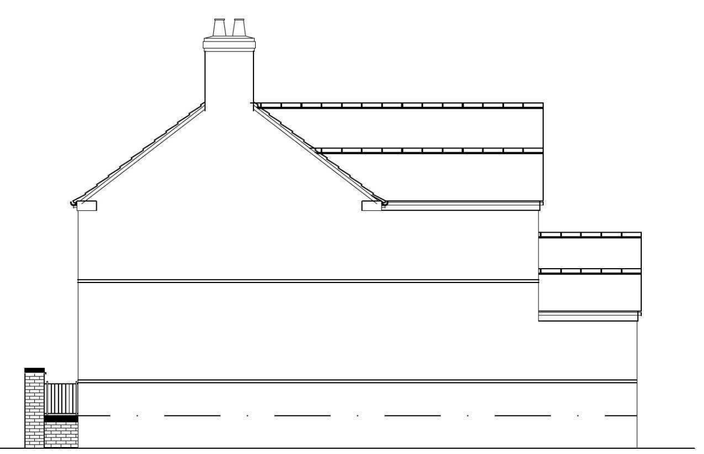

Proposed Side Elevation (Showing Boundary Wall)
Scale 1:100

rev:

rev B - 21.10.09 - General Amendments

rev A - 21.04.09 - Elevations added showing Boundary wall to sult Flood Risk

Client :

Paul Taylors Electrical

Site :

Winsover Road Re-Development

Block B
Proposed Elevations


remway Design Ltd
2nd Floor - 5B Sheepmarket
Spalding
P E 1 1 1 B H
Tel / Fax: 01775 768 921
e-mail: enquiries@remwaydesign.co.uk

Date : jan08 | Scale : As Noted


Drawing No:

1346 - 21 "B"


Contractor to check all Dimensions on site prior to ordering materials / commencing work.Do Not Scale from this Drawing - If in doubt then please ask

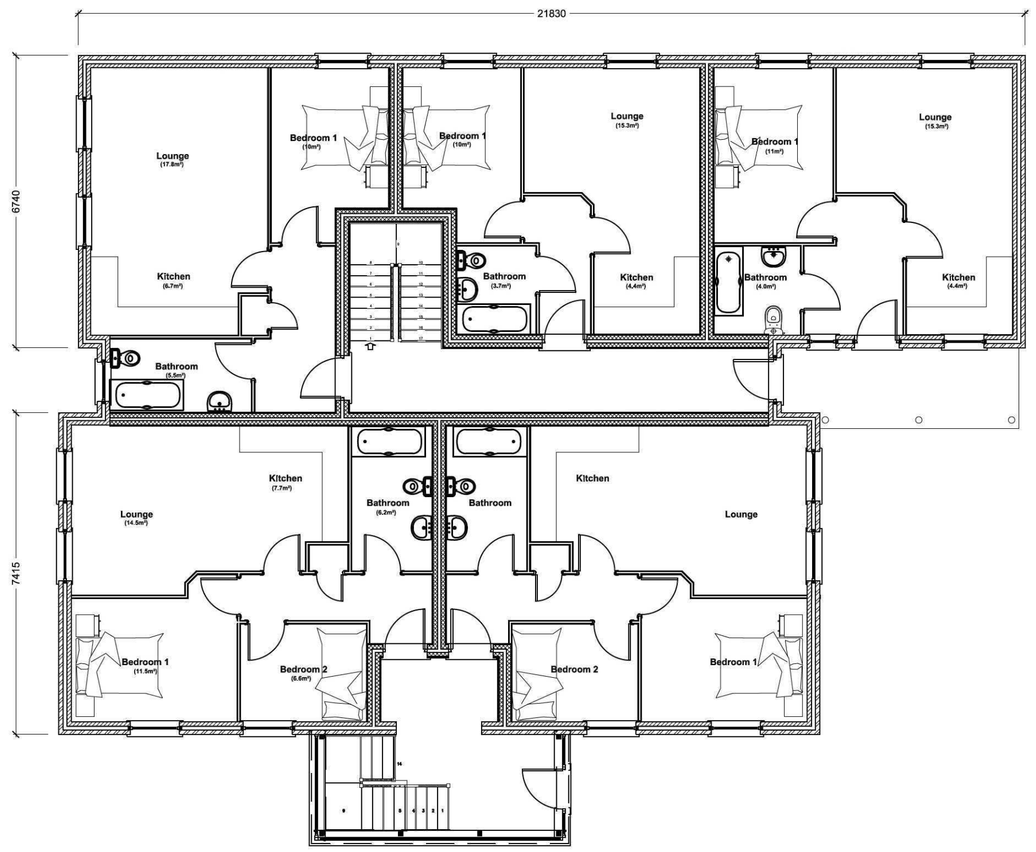

Proposed Ground Floor Plan
Scale 1:100

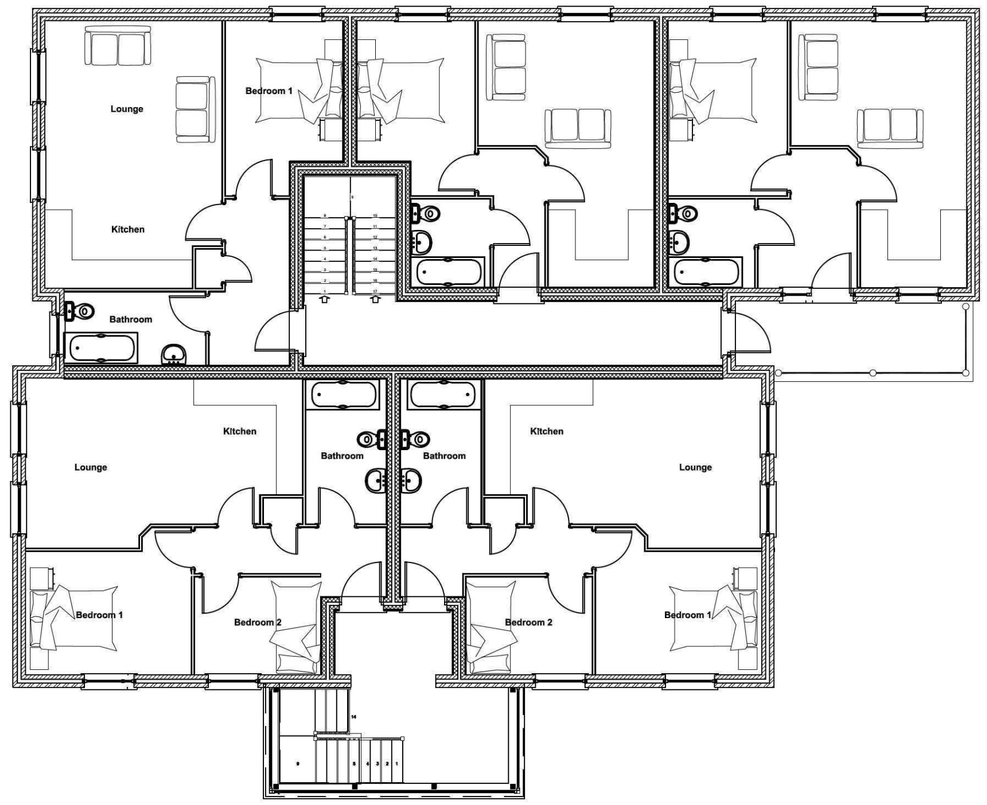

Proposed First Floor Plan
Scale 1:100

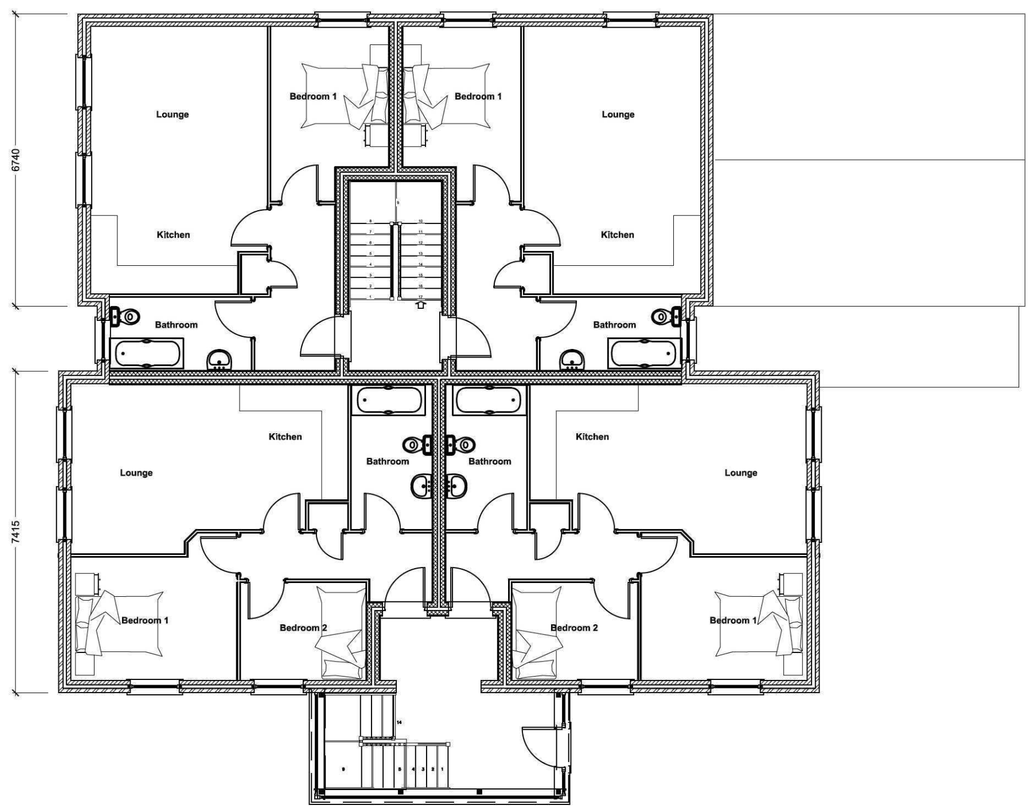

Proposed Second Floor Plan
Scale 1:100

GENERAL CONDITIONS
Contractors are responsible for checking all dimensions on site when work commences and before ordering any materials.Any discrepancies should be brought to the attention of the Client for remedial action before commencing further.

All materials not specified to be of a standard suitable for the work proposed and be fit for purpose.All work to be in accordance with good building practise and all necessary BS codes for Workmanship on Building Sites.

Revisions

"A" - 03.03.09 - Amended to suit SHDC comments

Client:
Paul Taylors Electrical

Site:
Winsover Road
Spalding
Lincs


Drg Title:
Block C Floor Plans

remway Design Ltd
2nd Floor - 5B Sheepmarket
Spalding
P E 1 1 1 B H
Tel : 01775 768 921
e-mail: enquiries@remwaydesign.co.uk

Drg Size	Drawing Number	Revision:
A1	**1346-40**	"A"

Contractor to check all Dimensions on site prior to ordering materials / commencing work.Do Not Scale from this Drawing - If in doubt then please ask

01 - Orangery / Red Coloured Facing Brickwork
02 - Modern Kalzip Standing Seam Roof. Colour to be Darg Grey
03 - Dark Grey Aluminium Windows and Doors
04 - Lead Replica Flat Roof Covering with "lead Roll"
05 - Dark Grey Aluminium Curtain Walling
06 - Polished Aluminium Balustrading
07 - Dark Grey aluminium Rainwater Goods
08 - Polished Aluminium Modern Balconette
09 - Spanish Slate Roof Covering

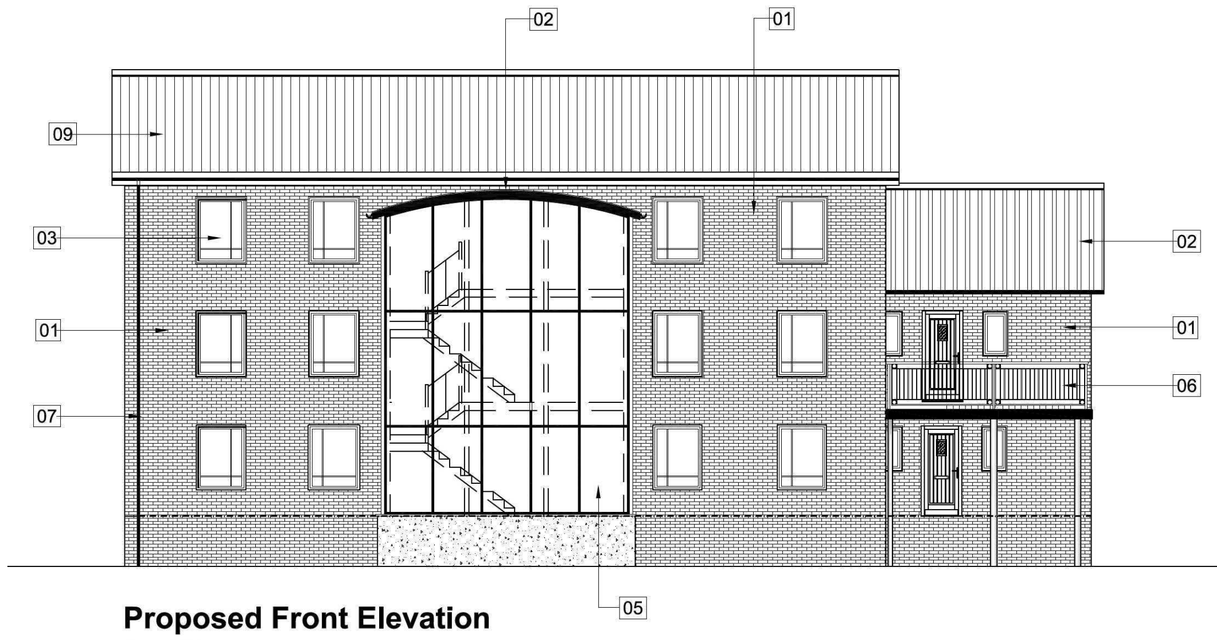


Proposed Front Elevation

Scale 1:100



Proposed Side Elevation

Scale 1:100

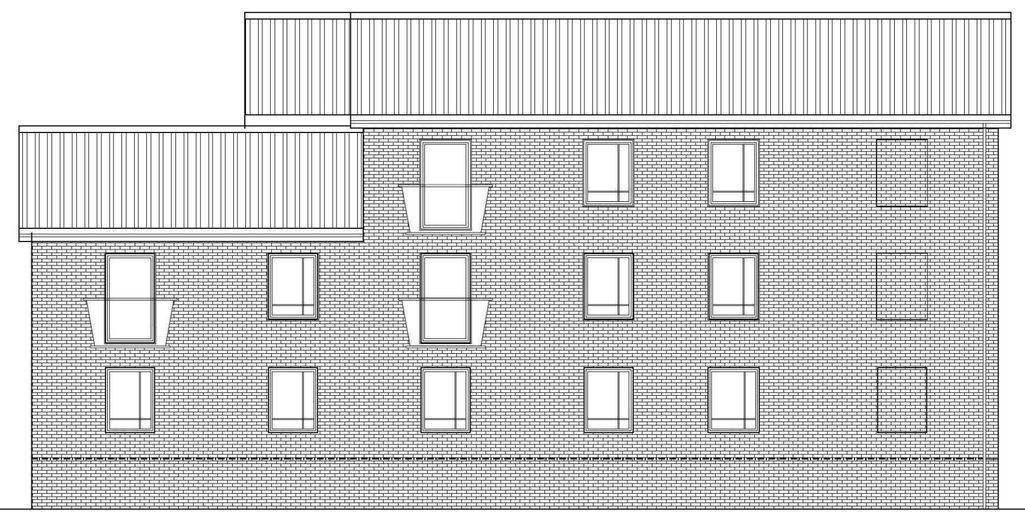

Proposed Rear Elevation

Scale 1:100



Proposed Side Elevation

Scale 1:100

GENERAL CONDITIONS
Contractors are responsible for checking all dimensions on site when work commences and before ordering any materials.Any discrepancies should be brought to the attention of the Client for remedial action before commencing further.

All materials not specified to be of a standard suitable for the work proposed and be fit for purpose.All work to be in accordance with good building practise and all necessary BS codes for Workmanship on Building Sites.

Revisions

C - 21.10.09 - FFL raised to suit FRA
B - 17.06.09 - Final Planning Amendments
A - 03.03.09 - Amended to suit SHDC comments

Client:

Paul Taylors Electrical

Site:

Winsover Road
Spalding
Lincs

Drg Title:

Block C Elevations

remway Design Ltd

2nd Floor - 5B Sheepmarket
Spalding
P E 1 1 1 B H
Tel : 01775 768 921
e-mail: enquiries@remwaydesign.co.uk

Drg Size	Drawing Number	Revision:
A1	**1346-41**	"C"