


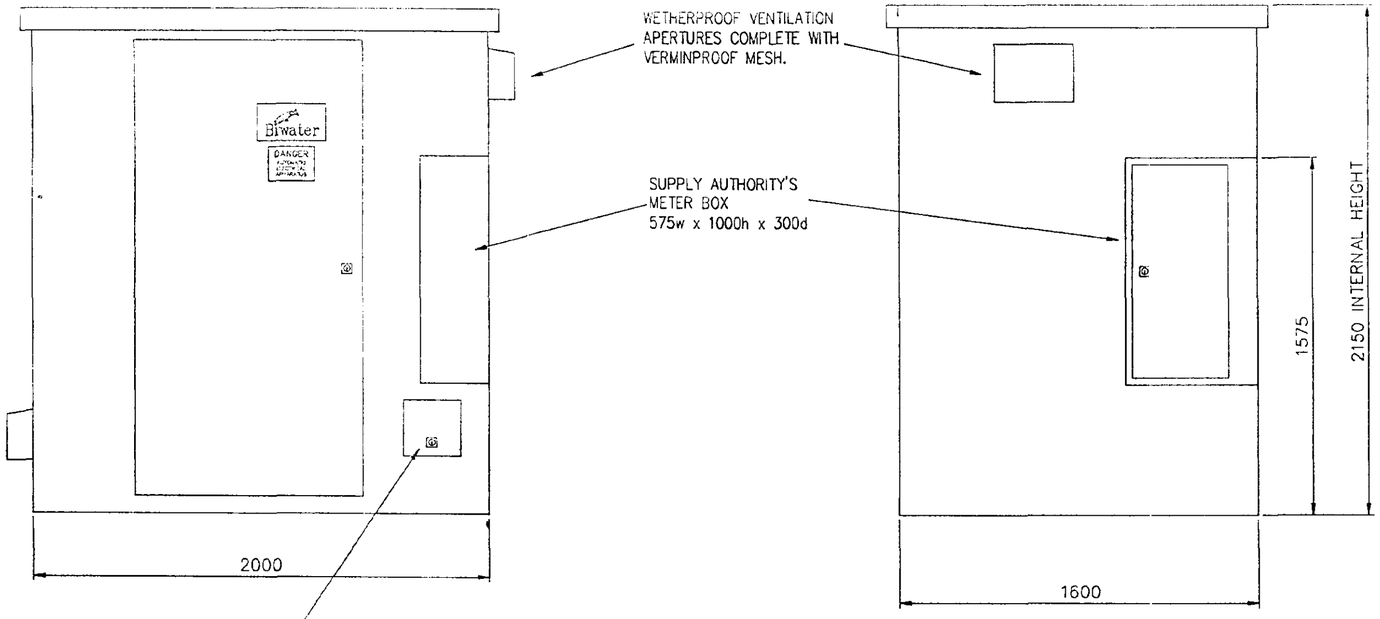


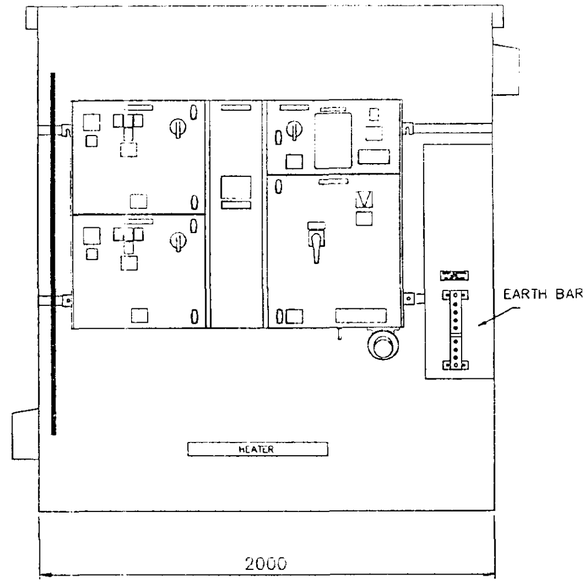


SECTION ON A–A

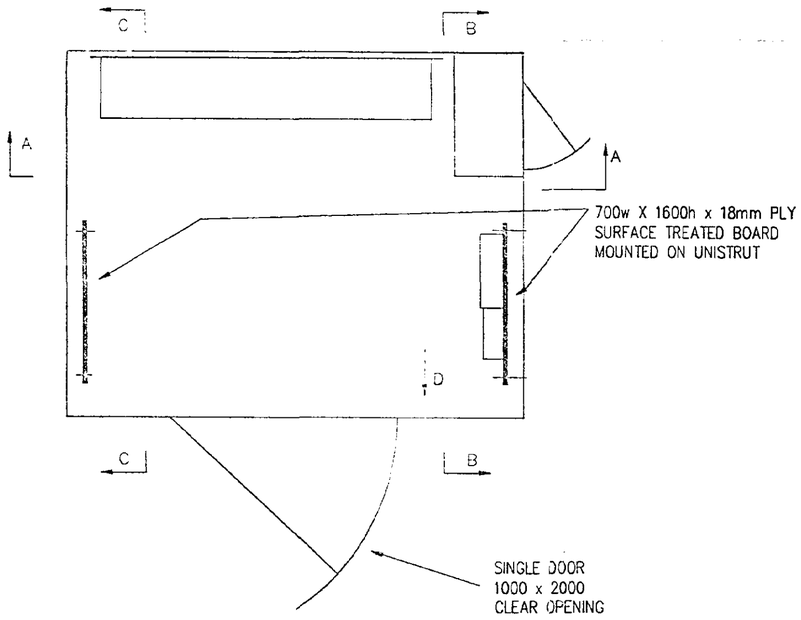


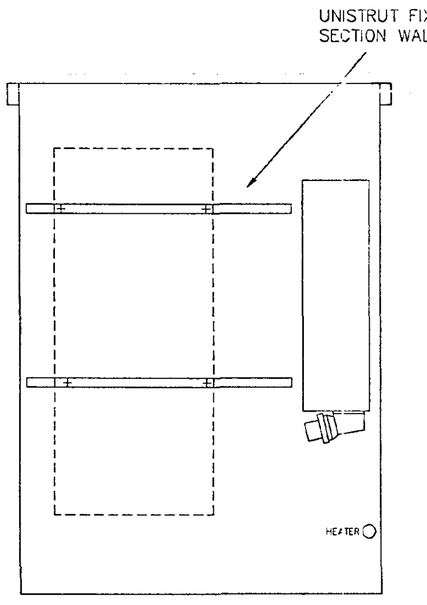

SECTION ON C–C

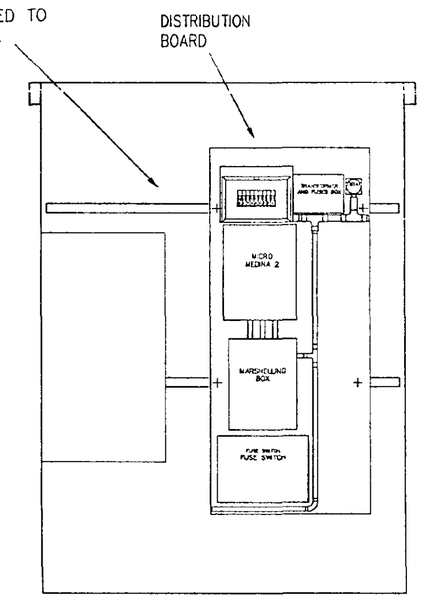

SECTION ON B–B

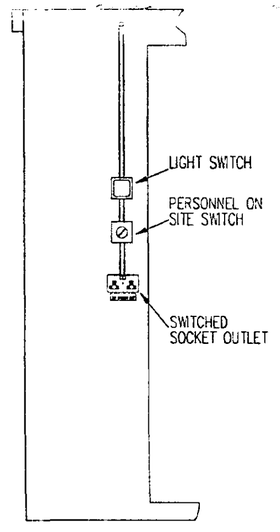

VIEW ON "D"

NOTES
1. ALL DOORS TO BE FITTED WITH CLAMP LATCHES, YALE LOCKS AND HOLD OPEN STAYS AND ARE TO PROVIDE ADEQUATE PROTECTION AGAINST THE WEATHER
KEY NUMBER TO BE 21E319
2. VENTS TO BE HOODED AND BACK MESHED
3. EXTERNAL FINISH TO BE DARK GREEN TO BS4800 COLOUR 14C39
INTERNAL FINISH TO BE NATURAL

DETERMINED PLAN

Rev	Amendment	By	Date

Biwater

BS 5750 : Part 1 (ISO 9001) APPROVED

Biwater Control Systems
Clay Lane
Oldbury
Warley
West Midlands
B69 4TF
Telephone 0121 544 9740
Facsimile 0121 544 9741
Telex 339795 BWATER G
A Division of BIWATER INDUSTRIES Limited

Consulting Engineers

Customer
ANGLIAN WATER SERVICES.

Prints from this drawing are UNCONTROLLED unless otherwise marked

Title
G.A. OF STANDARD SEWAGE PUMPING STATION WALK–IN KIOSK

Drawn by	Date	Approved	Job No.
ACB	14.01.98	RPP	P4555
Scale (Not to scale) 1:20	CAD Disk 10:1	Drg No. AXS113 SHEET 2	


SOUTH HOLLAND DC
HOUSING & PLANNING
- 6 OCT 1998
Ref: 1004/98

NOTES

HOLES TO BE LEFT BY BUILDING CONTRACTOR

REF	No. REQD	DESCRIPTION
A	6	300 SQUARE/DIAMETER x THROUGH.
B	1	200 SQUARE x 100 DEEP
C	1	150 SQUARE x THROUGH.
D	2	30 SQUARE/DIAMETER x THROUGH.


ALL DIMENSIONS IN mm UNLESS OTHERWISE STATED.

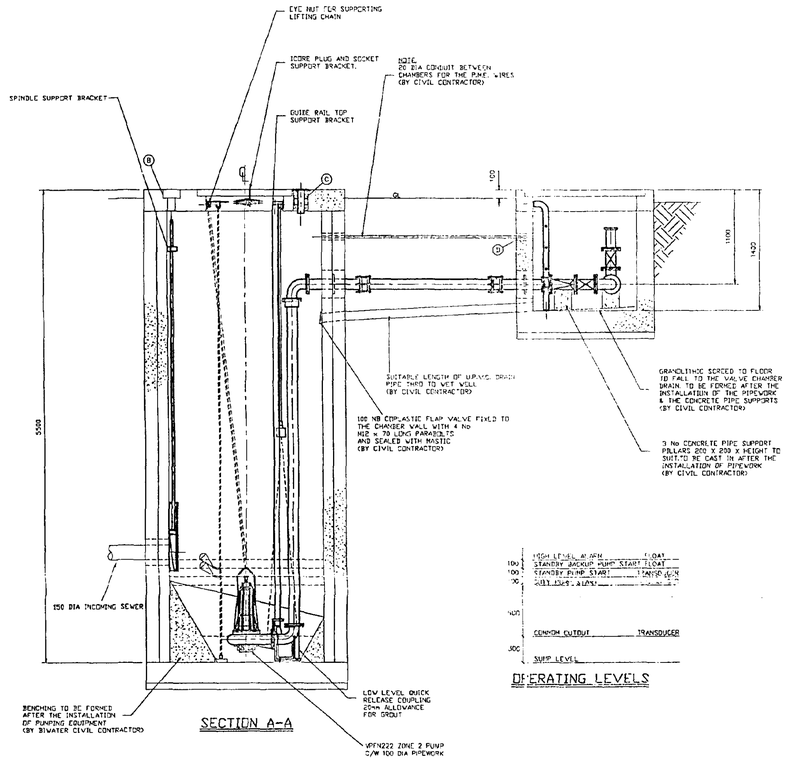


SECTION A-A


100	HIGH LEVEL ALARM	FLOAT
100	STANDBY BACKUP PUMP START	FLOAT
700	STANDBY PUMP START	TRANSDUCER
	DUTY PUMPS ALARM	
400		
300	COMMON OUTPUT	TRANSDUCER
	SUMP LEVEL	

DERATING LEVELS

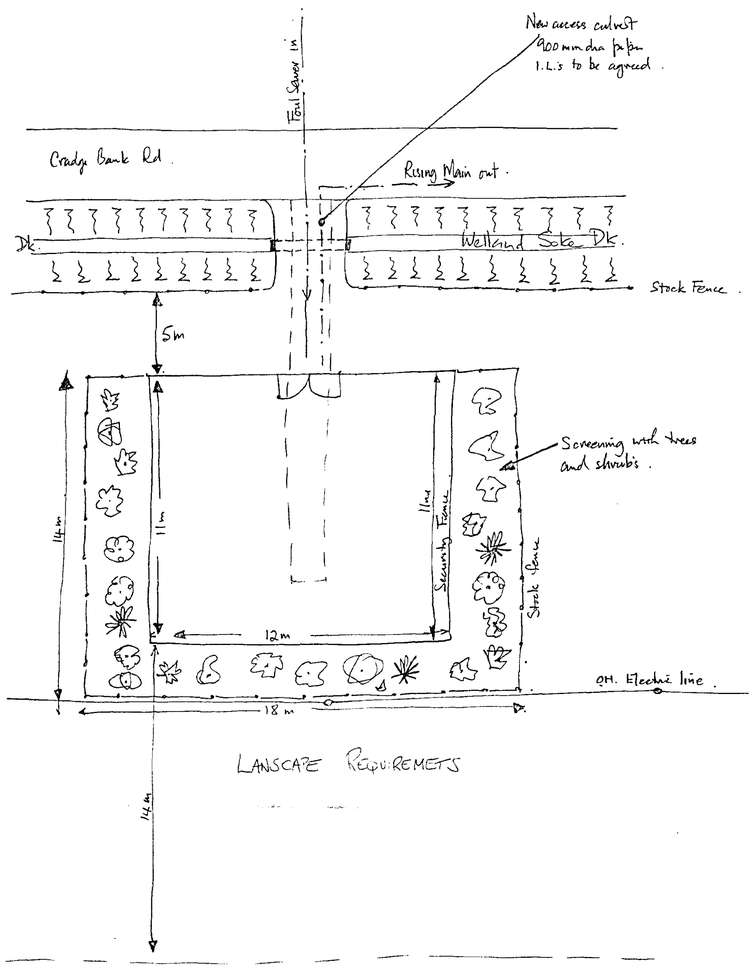


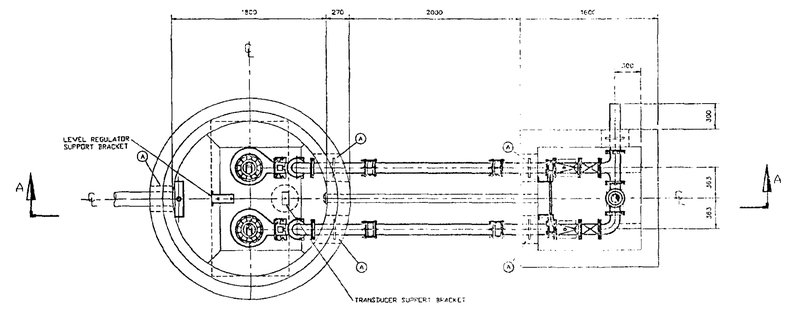

PLAN ON PUMP AND VALVE CHAMBER

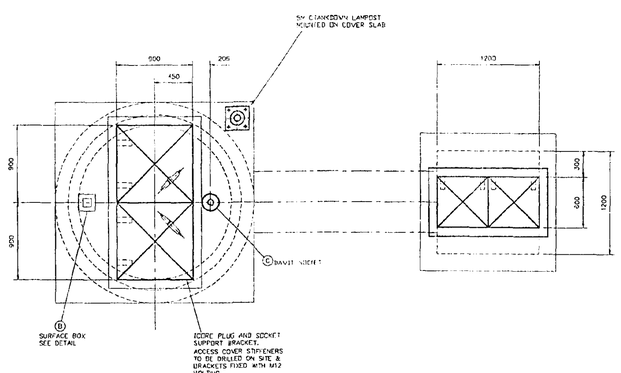

GROUND LEVEL PLAN.

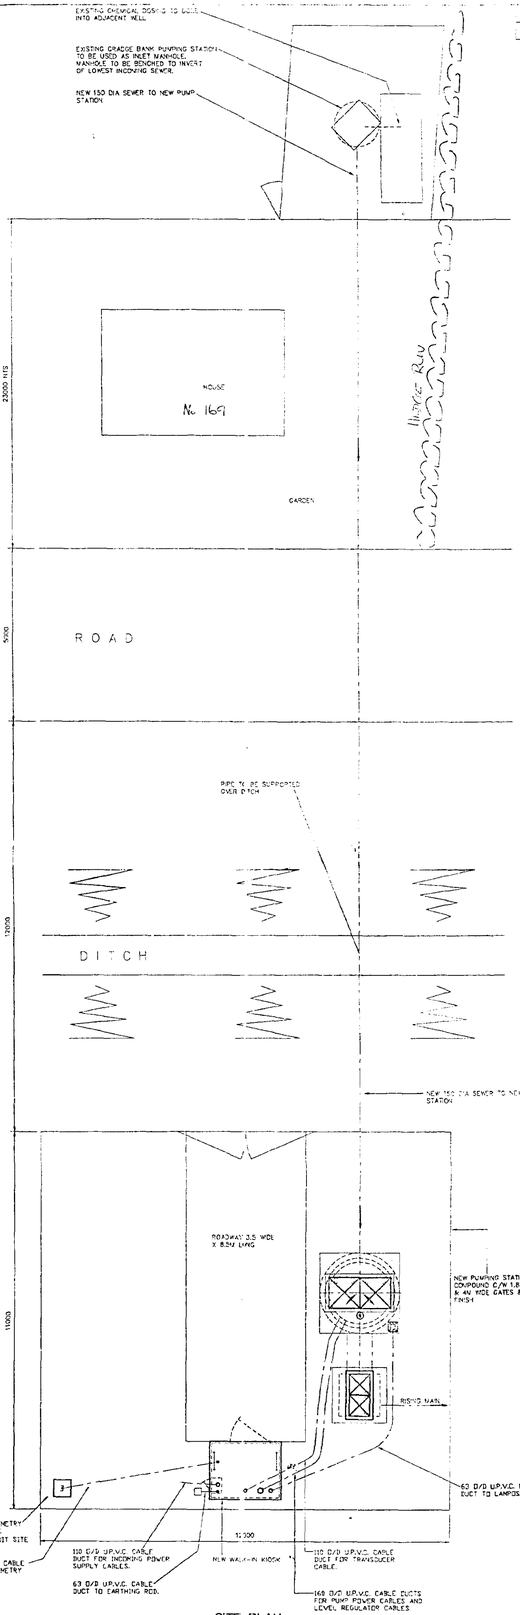

SITE PLAN
SCALE 1:50

REF	No REQD	DESCRIPTION

DETERMINED PLAN

NOTES:
* = CUT TO LENGTH ON SITE.
ALL PIPEWORK IN DUCTILE IRON TO BS. 4772 WITH ITOK FLANGES TO BS.4504.

SOUTH HOLLAND DC HOUSING & PLANNING
-8 OCT 1998
Ref: 1.0004/98

Rev	Amendment	By	Date

Biwater

BS 5750 : Part 1 (ISO 9001) APPROVED

BIWATER ENGINEERING PRODUCTS.
CLAY LANE,
OLDBURY, Tel 021-544-2740
WARLEY,
WEST MIDLANDS, B69 4TF.
A Division of BIWATER INDUSTRIES Limited
Consulting Engineers

Customer
ANGLIAN WATER

Title
NEW PUMPING STATION AT CRADGE BANK SPALDING

LAYOUT OF PUMPING PLANT AND SITE PLAN

Prints from this drawing are UNCONTROLLED unless otherwise stated.

Drawn by	Date	Checked	Job No.
MR	19.10.95		ED305
Scale	(Plot Ratio)	Drg No.	Rev.
1:25	NS	10388-1	0

CAD REF: REF No 56
FILE REF=M35VS