



30.
PROPOSED
STAFF
CAR PARK
14.
CCESS TO
ARM LAND

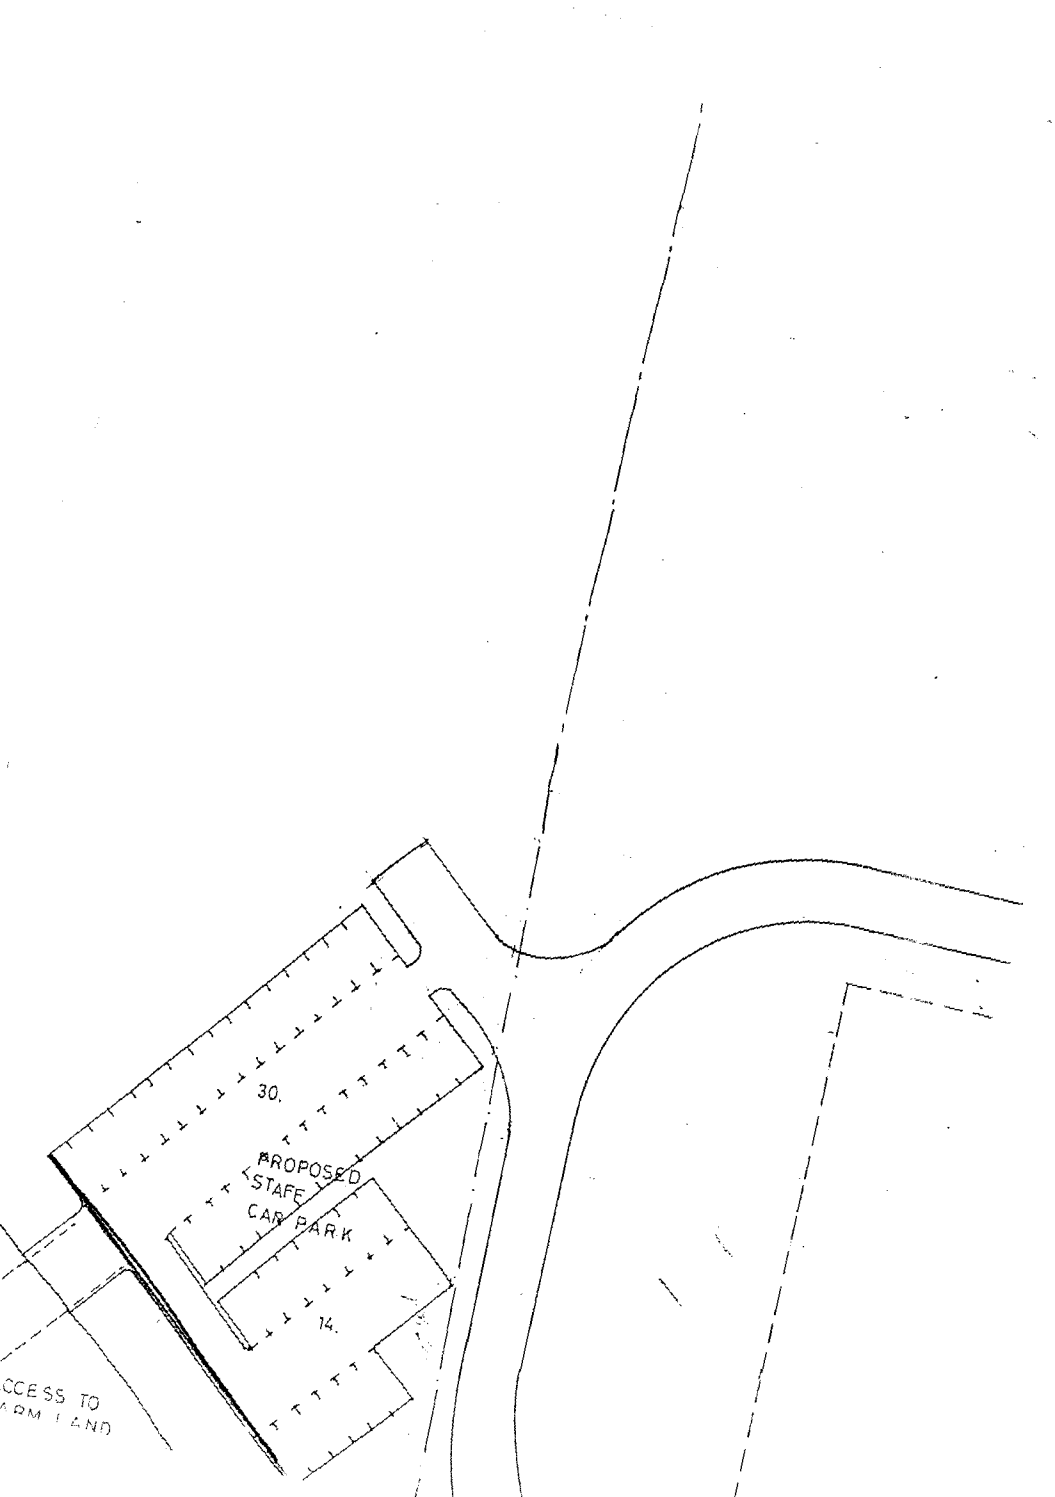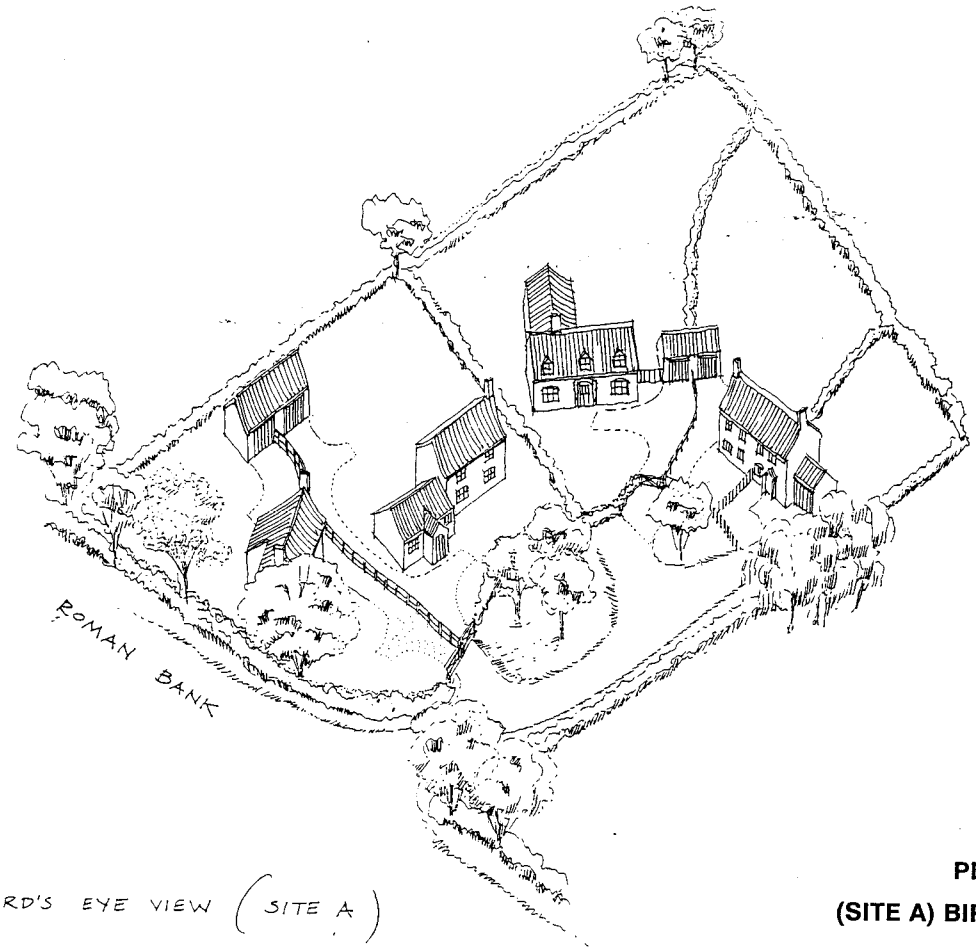

BIRD'S EYE VIEW (SITE A)

PLAN 3

(SITE A) BIRDS EYE VIEW

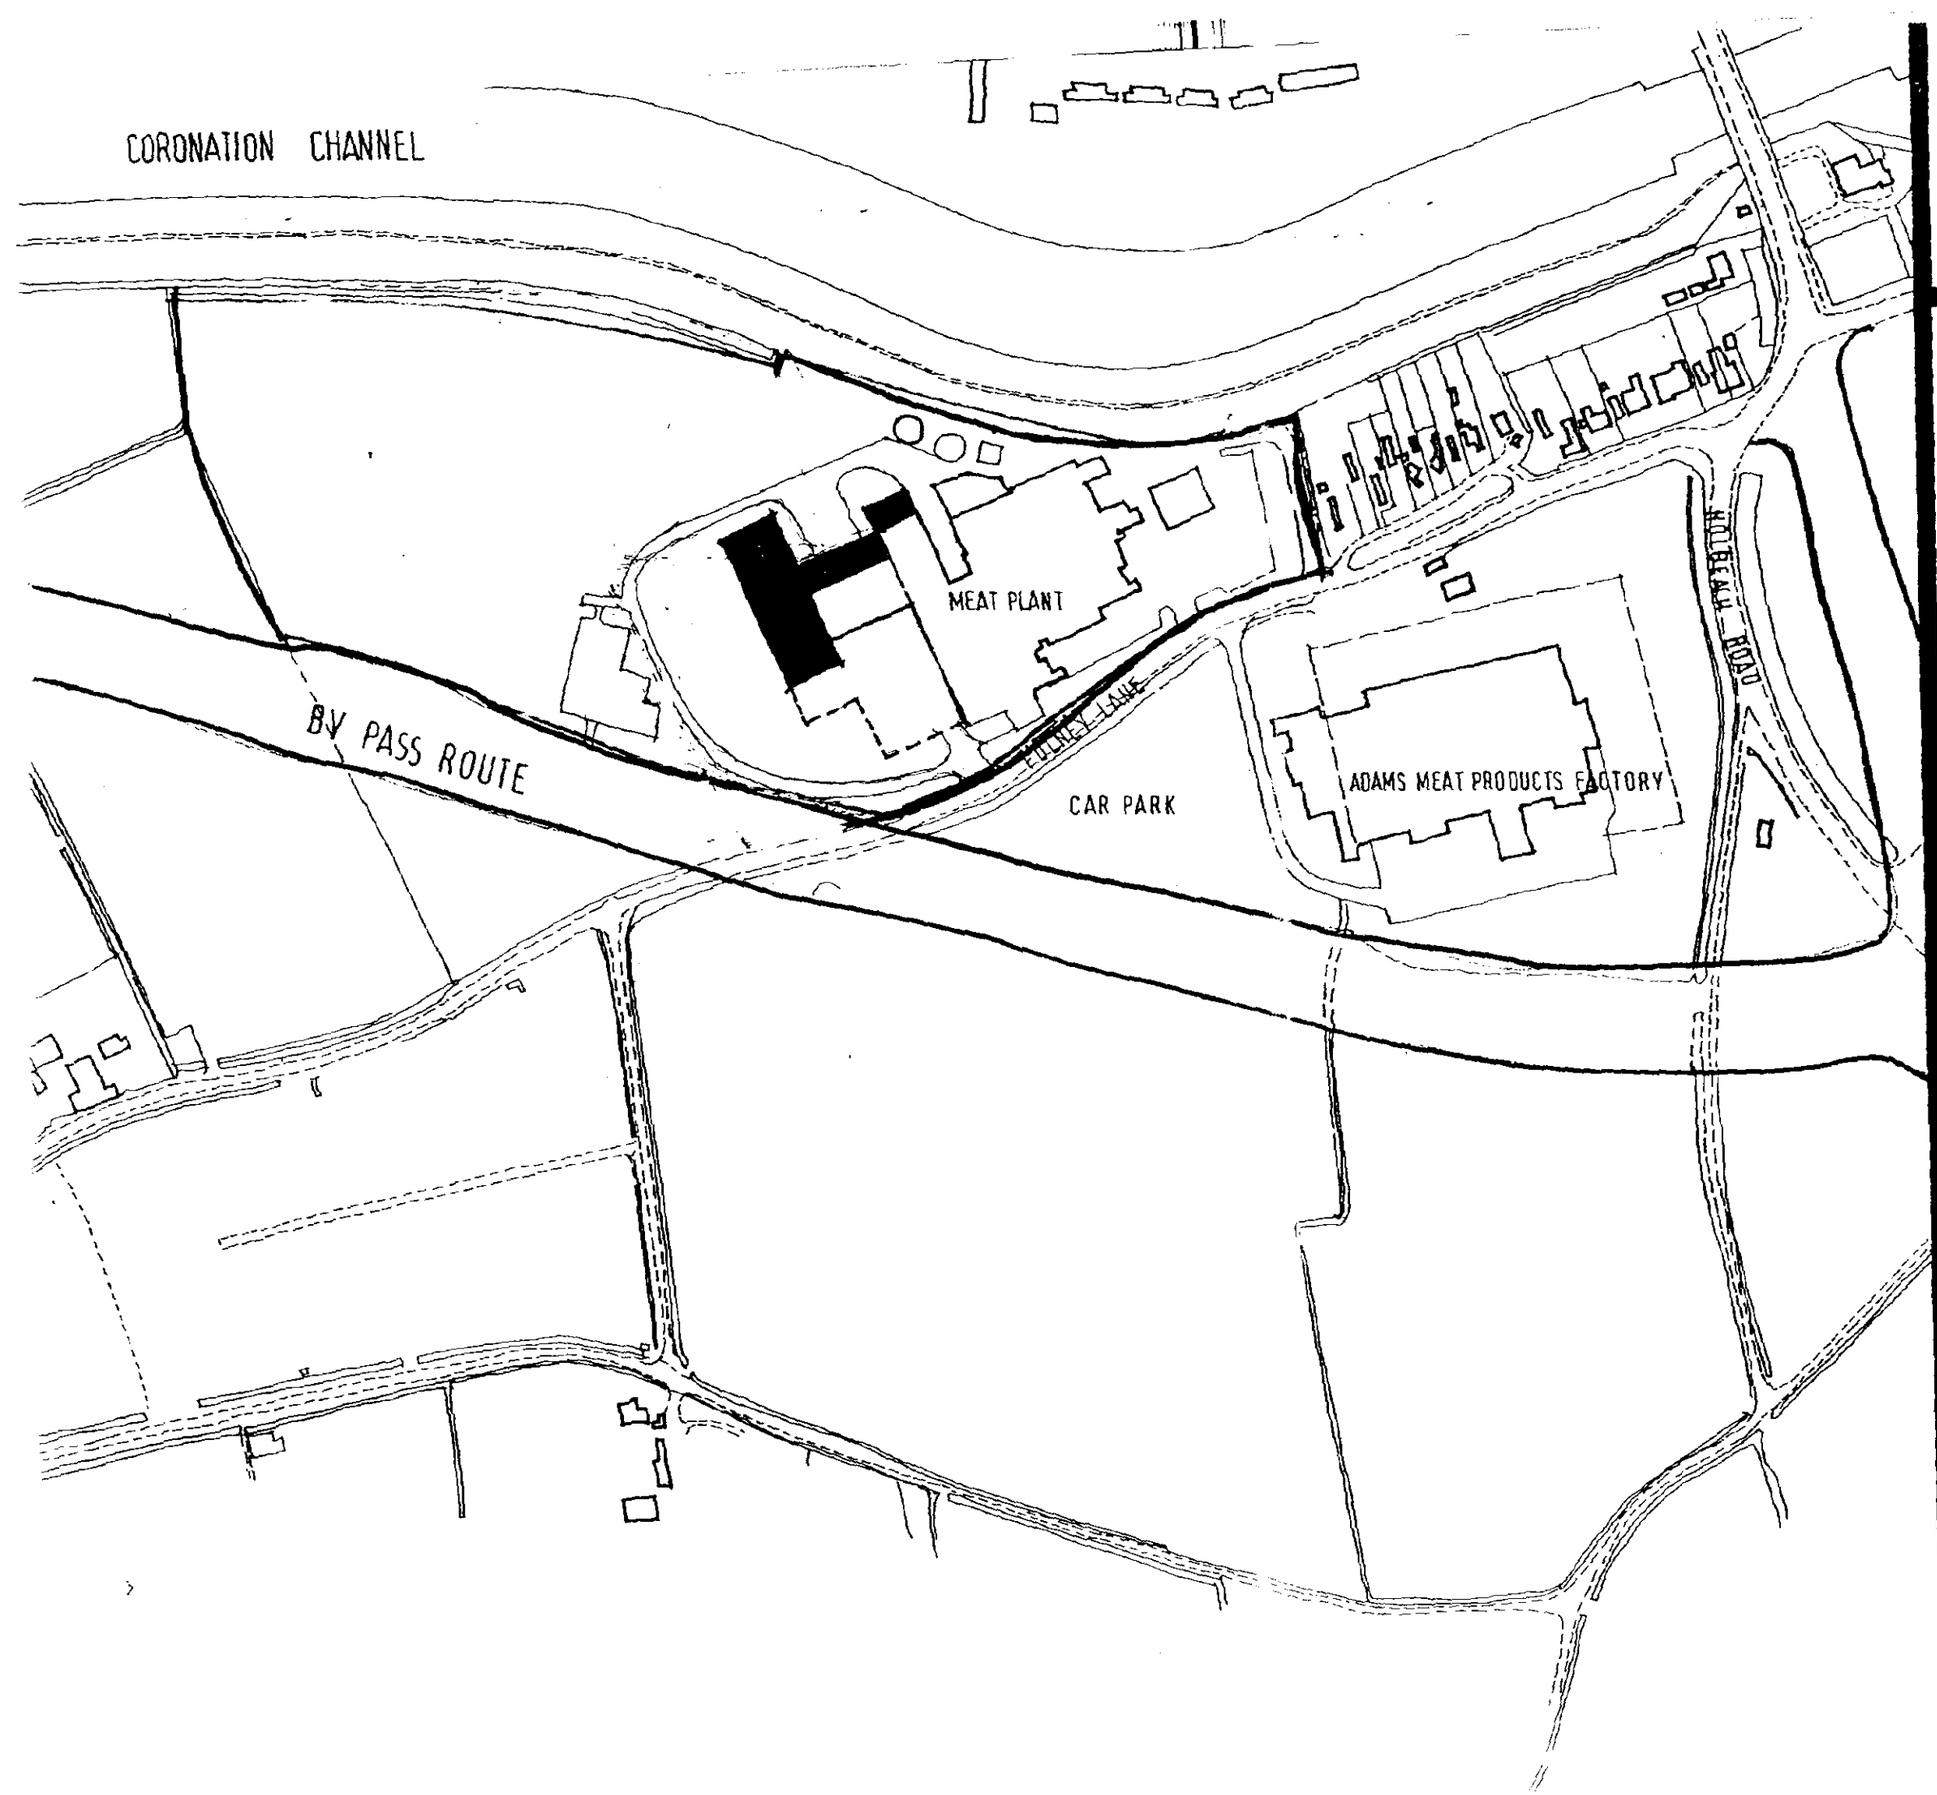

PETER HADDON AND PARTNERS
CHARTERED ARCHITECTS
The Old Rectory
Milton Malsor
Northampton NN7 3AQ
tel 0604 858916 fax 0604 859123

REVISIONS

PLANNING DEPARTMENT
RECEIVED
18 OCT 1995
Ref: 1010/95

Contractors must check all dimensions on site : all discrepancies must be reported immediately to the architect before proceeding.


PROPOSED RETAIL CUTTING FACILITY
GEO ADAMS AND SONS LTD.
MEAT PLANT FULNEY LANE SPALDING LINCS.

LOCATION PLAN

SCALE	DATE	DRAWN
1:2500	MAY 91	E. P


DWG NO 2073/33

This drawing is copyright

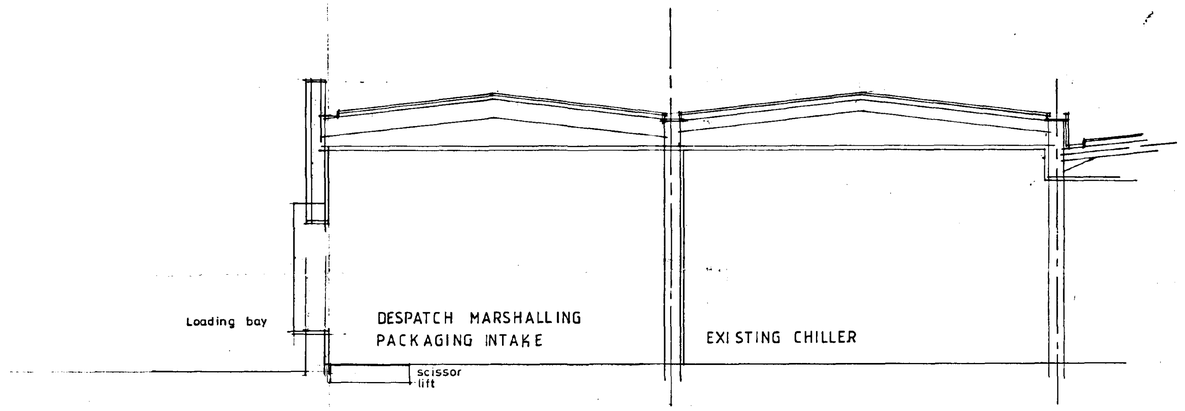

TYPICAL SECTION B-B

18 OCT 1995
Ref: 1010/95

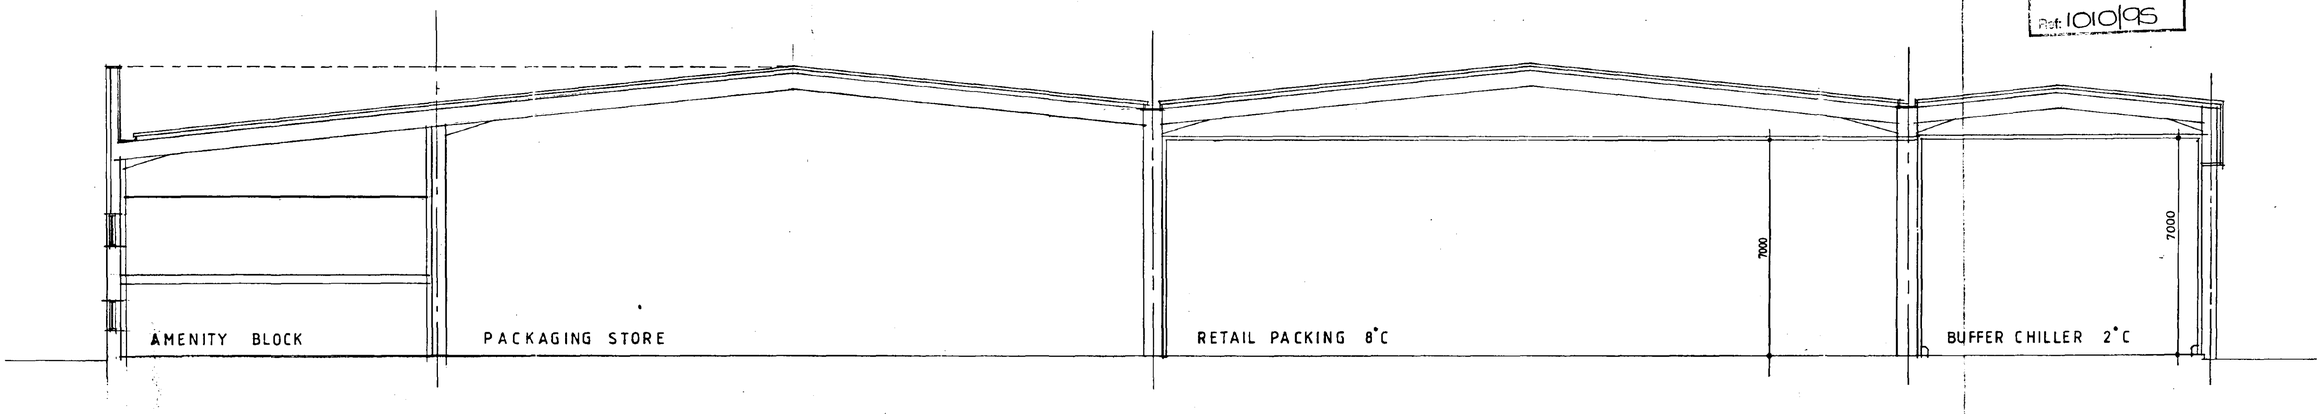

TYPICAL SECTION A-A

COPYRIGHT RESERVED


NOTES: DO NOT SCALE. ALL DIMENSIONS TO BE CHECKED ON SITE. DISCREPANCIES TO BE REPORTED BEFORE PROCEEDING.

REVISIONS
A CEILING HEIGHT IN RETAIL PACKING RAISED TO 7000 mm. 10·95 DCB


PETER HADDON AND PARTNERS CHARTERED ARCHITECTS
THE OLD RECTORY, RECTORY LANE, MILTON MALSOR, NORTHAMPTON NN7 3AQ. TEL 01604 858816 FACSIMILE 01604 859123

RETAIL CUTTING
GEORGE ADAMS AND SONS LTD
FULNEY LANE SPALDING
PROPOSED SECTIONS


Scale	Date	Drawn	Checked	No	
1:100	10·95	NB		2073 / 32	A

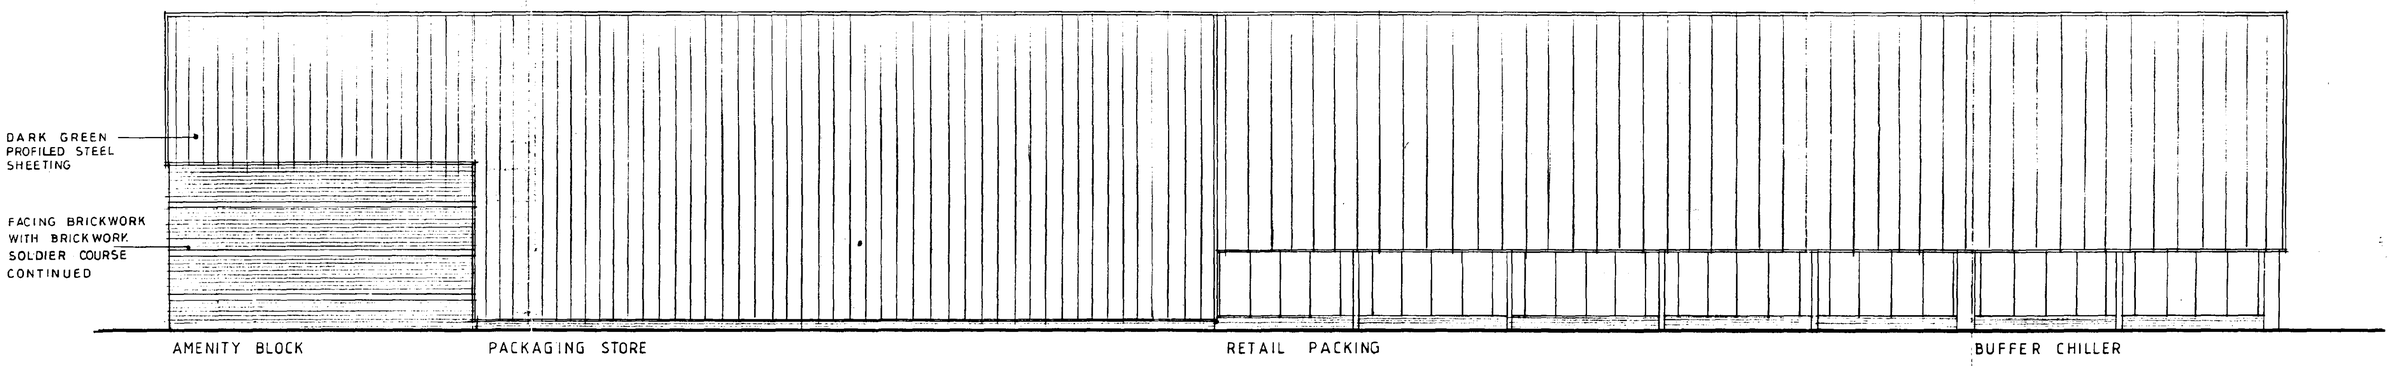

SOUTH ELEVATION

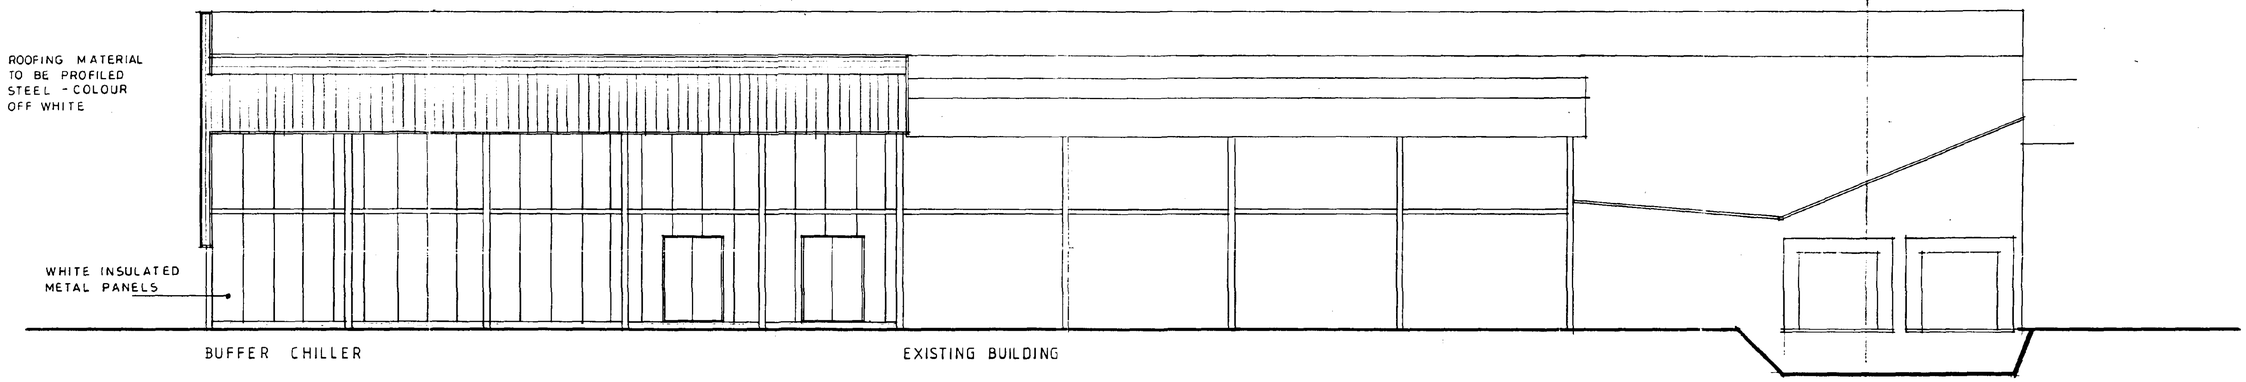

EAST ELEVATION

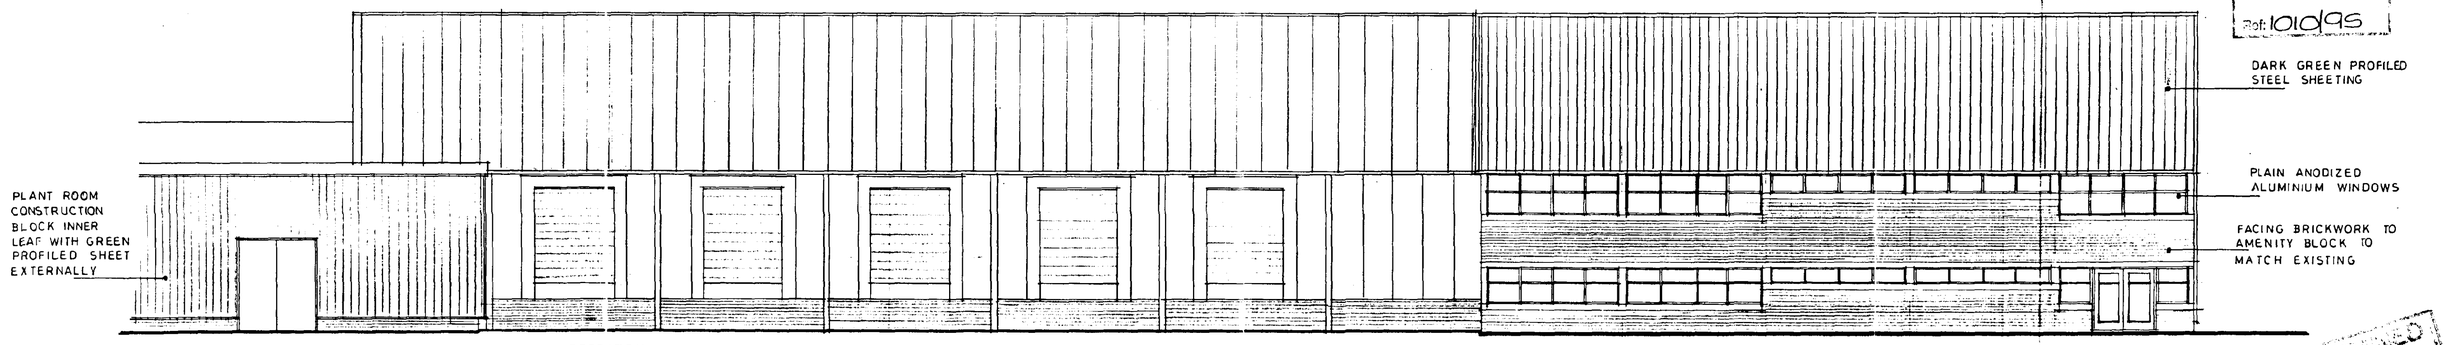

WEST ELEVATION

HOUSE
18 OCT 1995
Ref: 1010/95
DETERMINED PLAN

COPYRIGHT RESERVED

NOTES: DO NOT SCALE. ALL DIMENSIONS TO BE CHECKED ON SITE. DISCREPANCIES TO BE REPORTED BEFORE PROCEEDING.


REVISIONS

PETER HADDON AND PARTNERS CHARTERED ARCHITECTS
THE OLD RECTORY, RECTORY LANE, MILTON MALSOR, NORTHAMPTON NN7 3AQ. TEL 01604 858916 FACSIMILE 01604 859123

RETAIL CUTTING
GEORGE ADAMS AND SONS LTD
FULNEY LANE. SPALDING

PROPOSED ELEVATIONS

Scale	Date	Drawn	Checked	No
1:100	10·95			2073/31

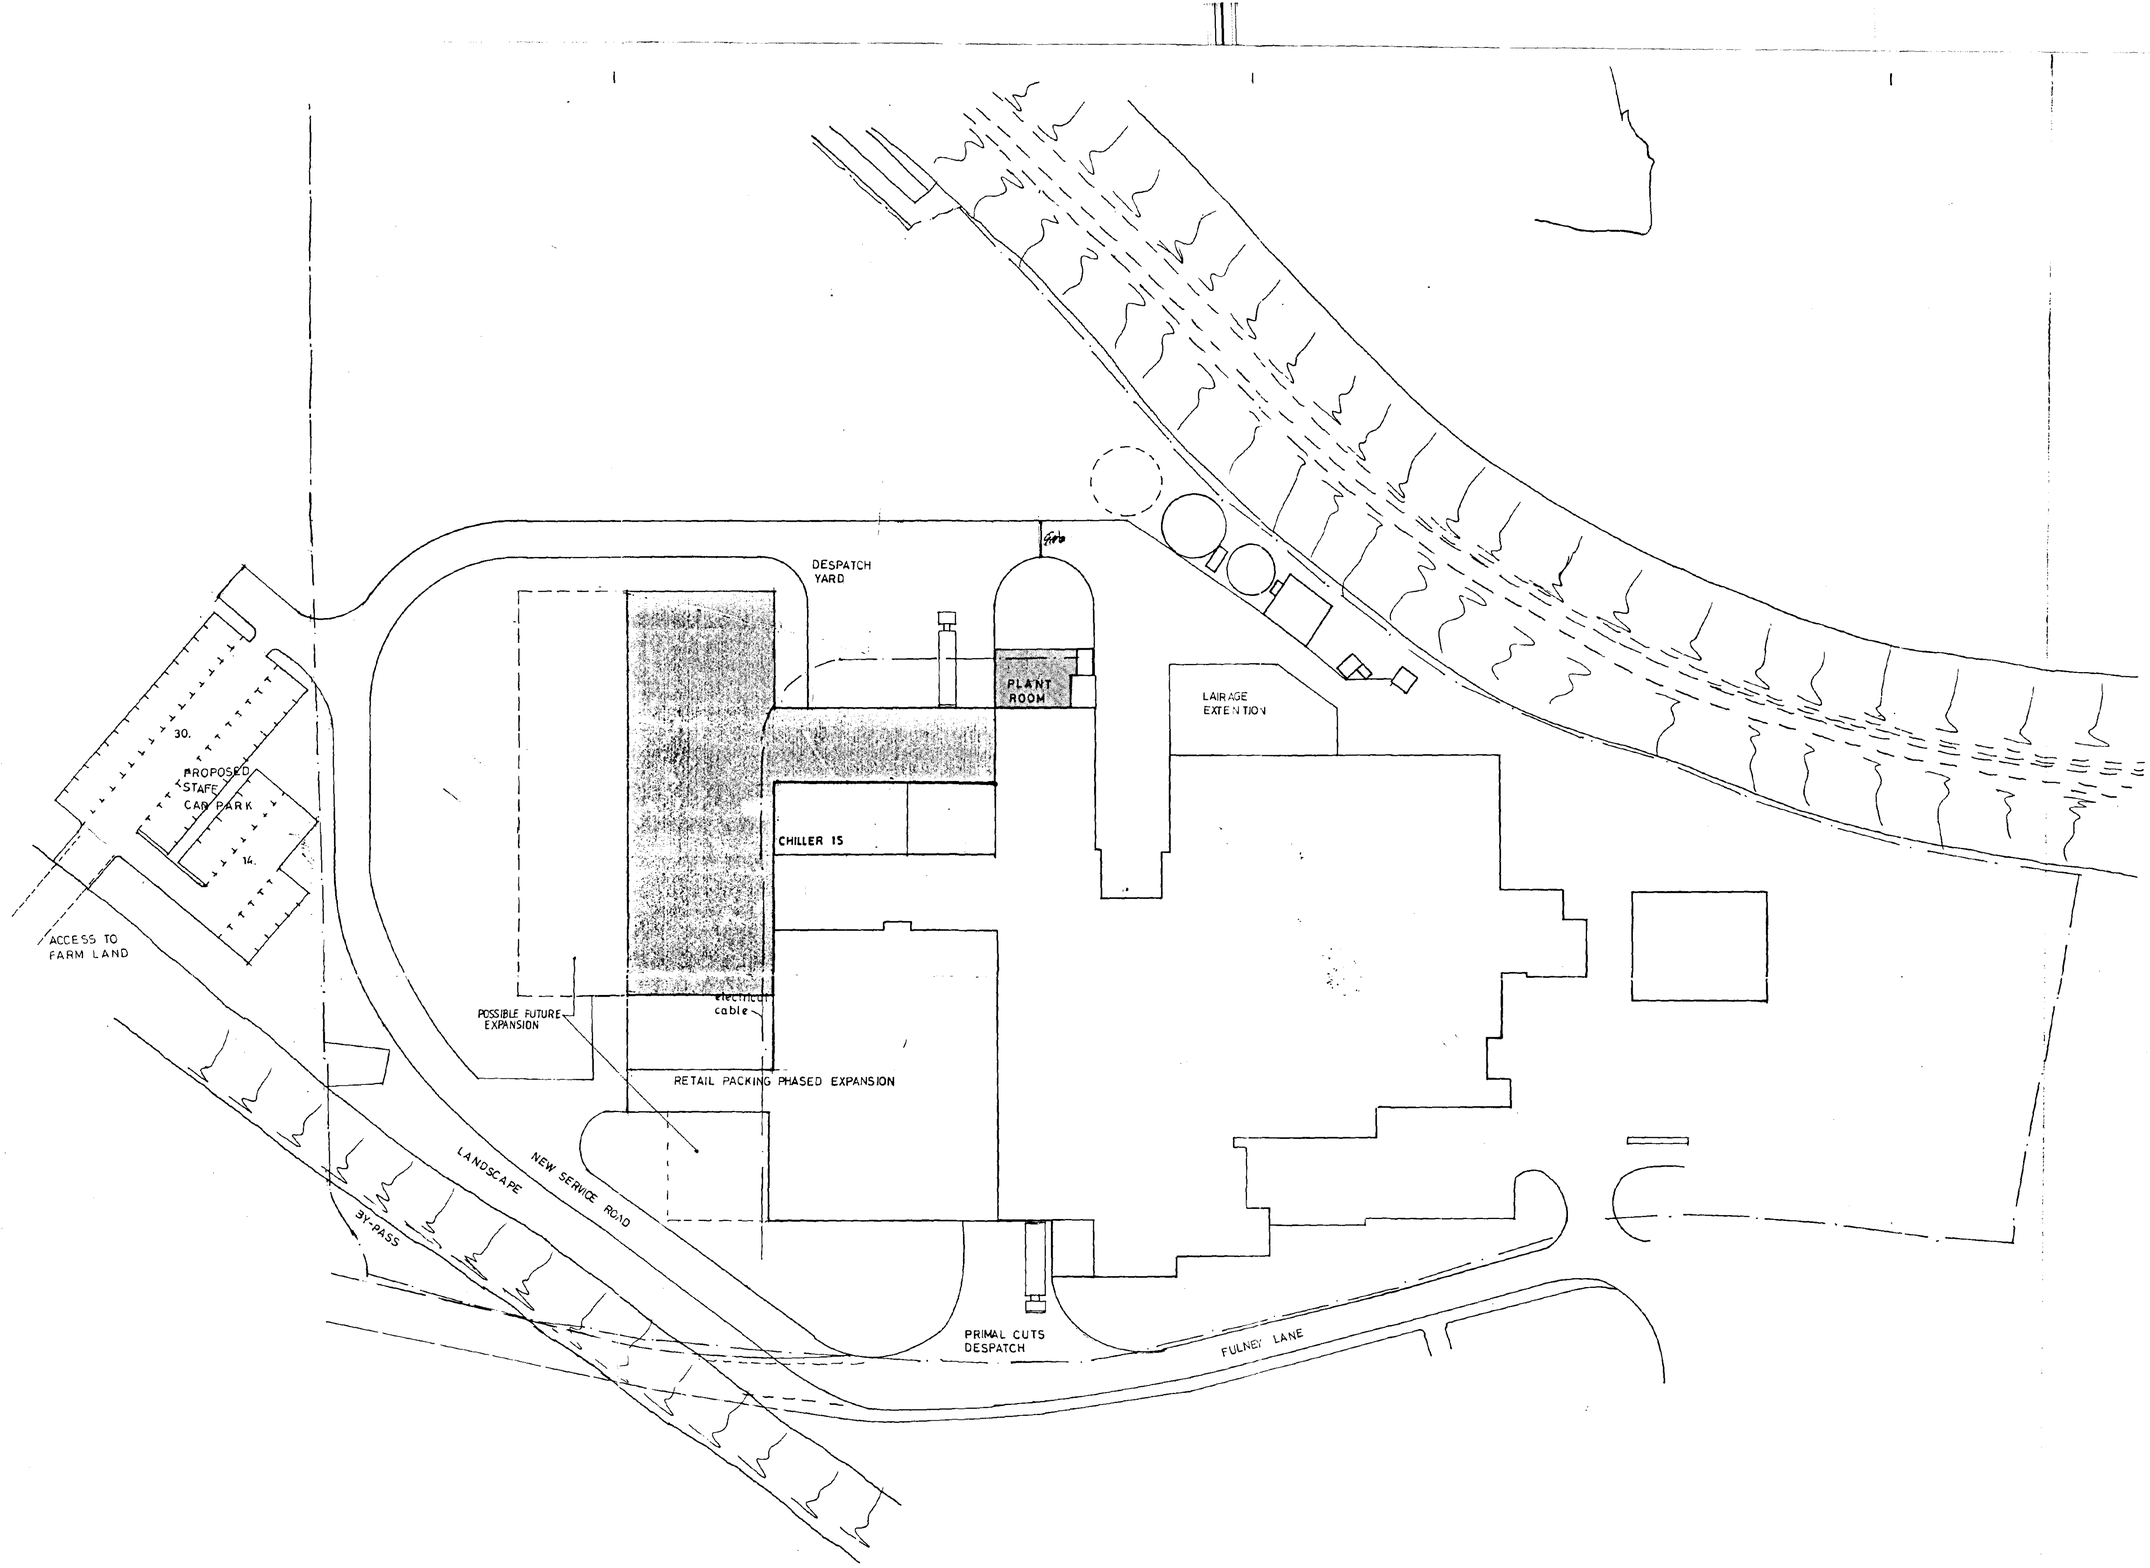

SC
HOUSIN
18 OCT 199
Ref: 1010/95

N

REVISIONS
A. Chiller is identified.
B. BLOCK PLAN AMENDED TO AGREE WITH CURRENT ALLEGATIONS 12/96 OD
C. SERVICE ROAD EXTENDED 1/95 OD
D. LATEST PROPOSED EXTENSION IDENTIFIED 9/95
E. PLANT ROOM SHOWN & STAFF CAR PARKING 10/95

NOTES

PROJECT: DRAWING TITLE
RETAIL PACKING
GEO ADAMS & SON

SITE PLAN

EXISTING COLD STORE

NEW PRIMAL CUTTING

DOLAV RETURN AND WASH

PLANT ROOM

BLAST FREEZER MARSHALLING 8°C

DESPATCH

ENGINEERS WORKSHOP

DESPATCH MARSHALLING AND PACKAGING INTAKE

DESPATCH CHILLER AND MARSHALLING 2°C

BUFFER CHILLER 2°C

FRESH PRIMAL CUT DESPATCH CHILLER

INVERT 900 BELOW GL.

300 ø SWS

SWS

300 ø SWS

225 ø SWS

SWS

FWS

DESPATCH CHILLER 2°C

EXISTING DESPATCH CHILLER 2°C

FRESH MEAT (CROYVAC) 8°C

BONING HALL 8°C

150 ø FWS 1 in 80 FALL

OFFICE

OFFICE

DESP. OFFICE

OFFICE

CLEANERS ROOM

(ELEC. CABLES BELOW)

OFFICE

WC SHOWER

PACKAGING STORE
96 x 4 = 3in4' PALLETS

75 MALE LOCKERS

LAUNDRY

RETAIL PACKING 8°C

BUFFER CHILLER 2°C

BONE SKIP

TRAY WASH

INVERT – 1900 BELOW GL.

FWS

150 ø FWS 1 in 80 FALL

INVERT – 1700 BELOW GL.

To Dyke

1800 PROVING FUME CHAMBER 6M DEEP

INVERT – 3100 BELOW GL.

300 ø SWS

150 ø FWS 1 in 80 FALL

INVERT – 2429 BELOW GL.

FWS

150 ø FWS 1 in 80 FALL

300 ø SWS

SWS

ENGINEERS MAINTENANCE WORKSHOP

225 ø SWS

150 ø FWS 1 in 80 FALL

150 ø FWS 1 in 80 FALL

FWS

INVERT – 1900 BELOW GL.

INVERT – 1700 BELOW GL.

FWS

150 ø FWS 1 in 80 FALL

TO HOUGHTON REGIS MAIN

N

HOUSING
18 OCT 1995
Ref: 1010/95

smoking

FUTURE CANTEEN EXPANSION

CANTEEN

75 FEMALE LOCKERS

WC SHOWER

AMENITY BLOCK FIRST FLOOR

REVISIONS
A. Engineers workshop, tray wash and bone skip moved to be flush with other buildings / SWS added and extended / FWS extended 12/95 OCB.
B. Amended to match elevations 9/95
C. [illegible] 10/95.

NOTES

PROJECT : DRAWING TITLE
RETAIL CUTTING PLANT
GEORGE ADAMS & SONS LTD
FULNEY LANE SPALDING
MASTER PLAN

SCALE	DATE	DRAWN	PROJECT : DRAWING NO
1:200	DEC 94	OCB	2073/29 C

PETER HADDON AND PARTNERS ARCHITECTS
THE OLD RECTORY NILTON MANOR NORTHAMPTON NN7 3AQ