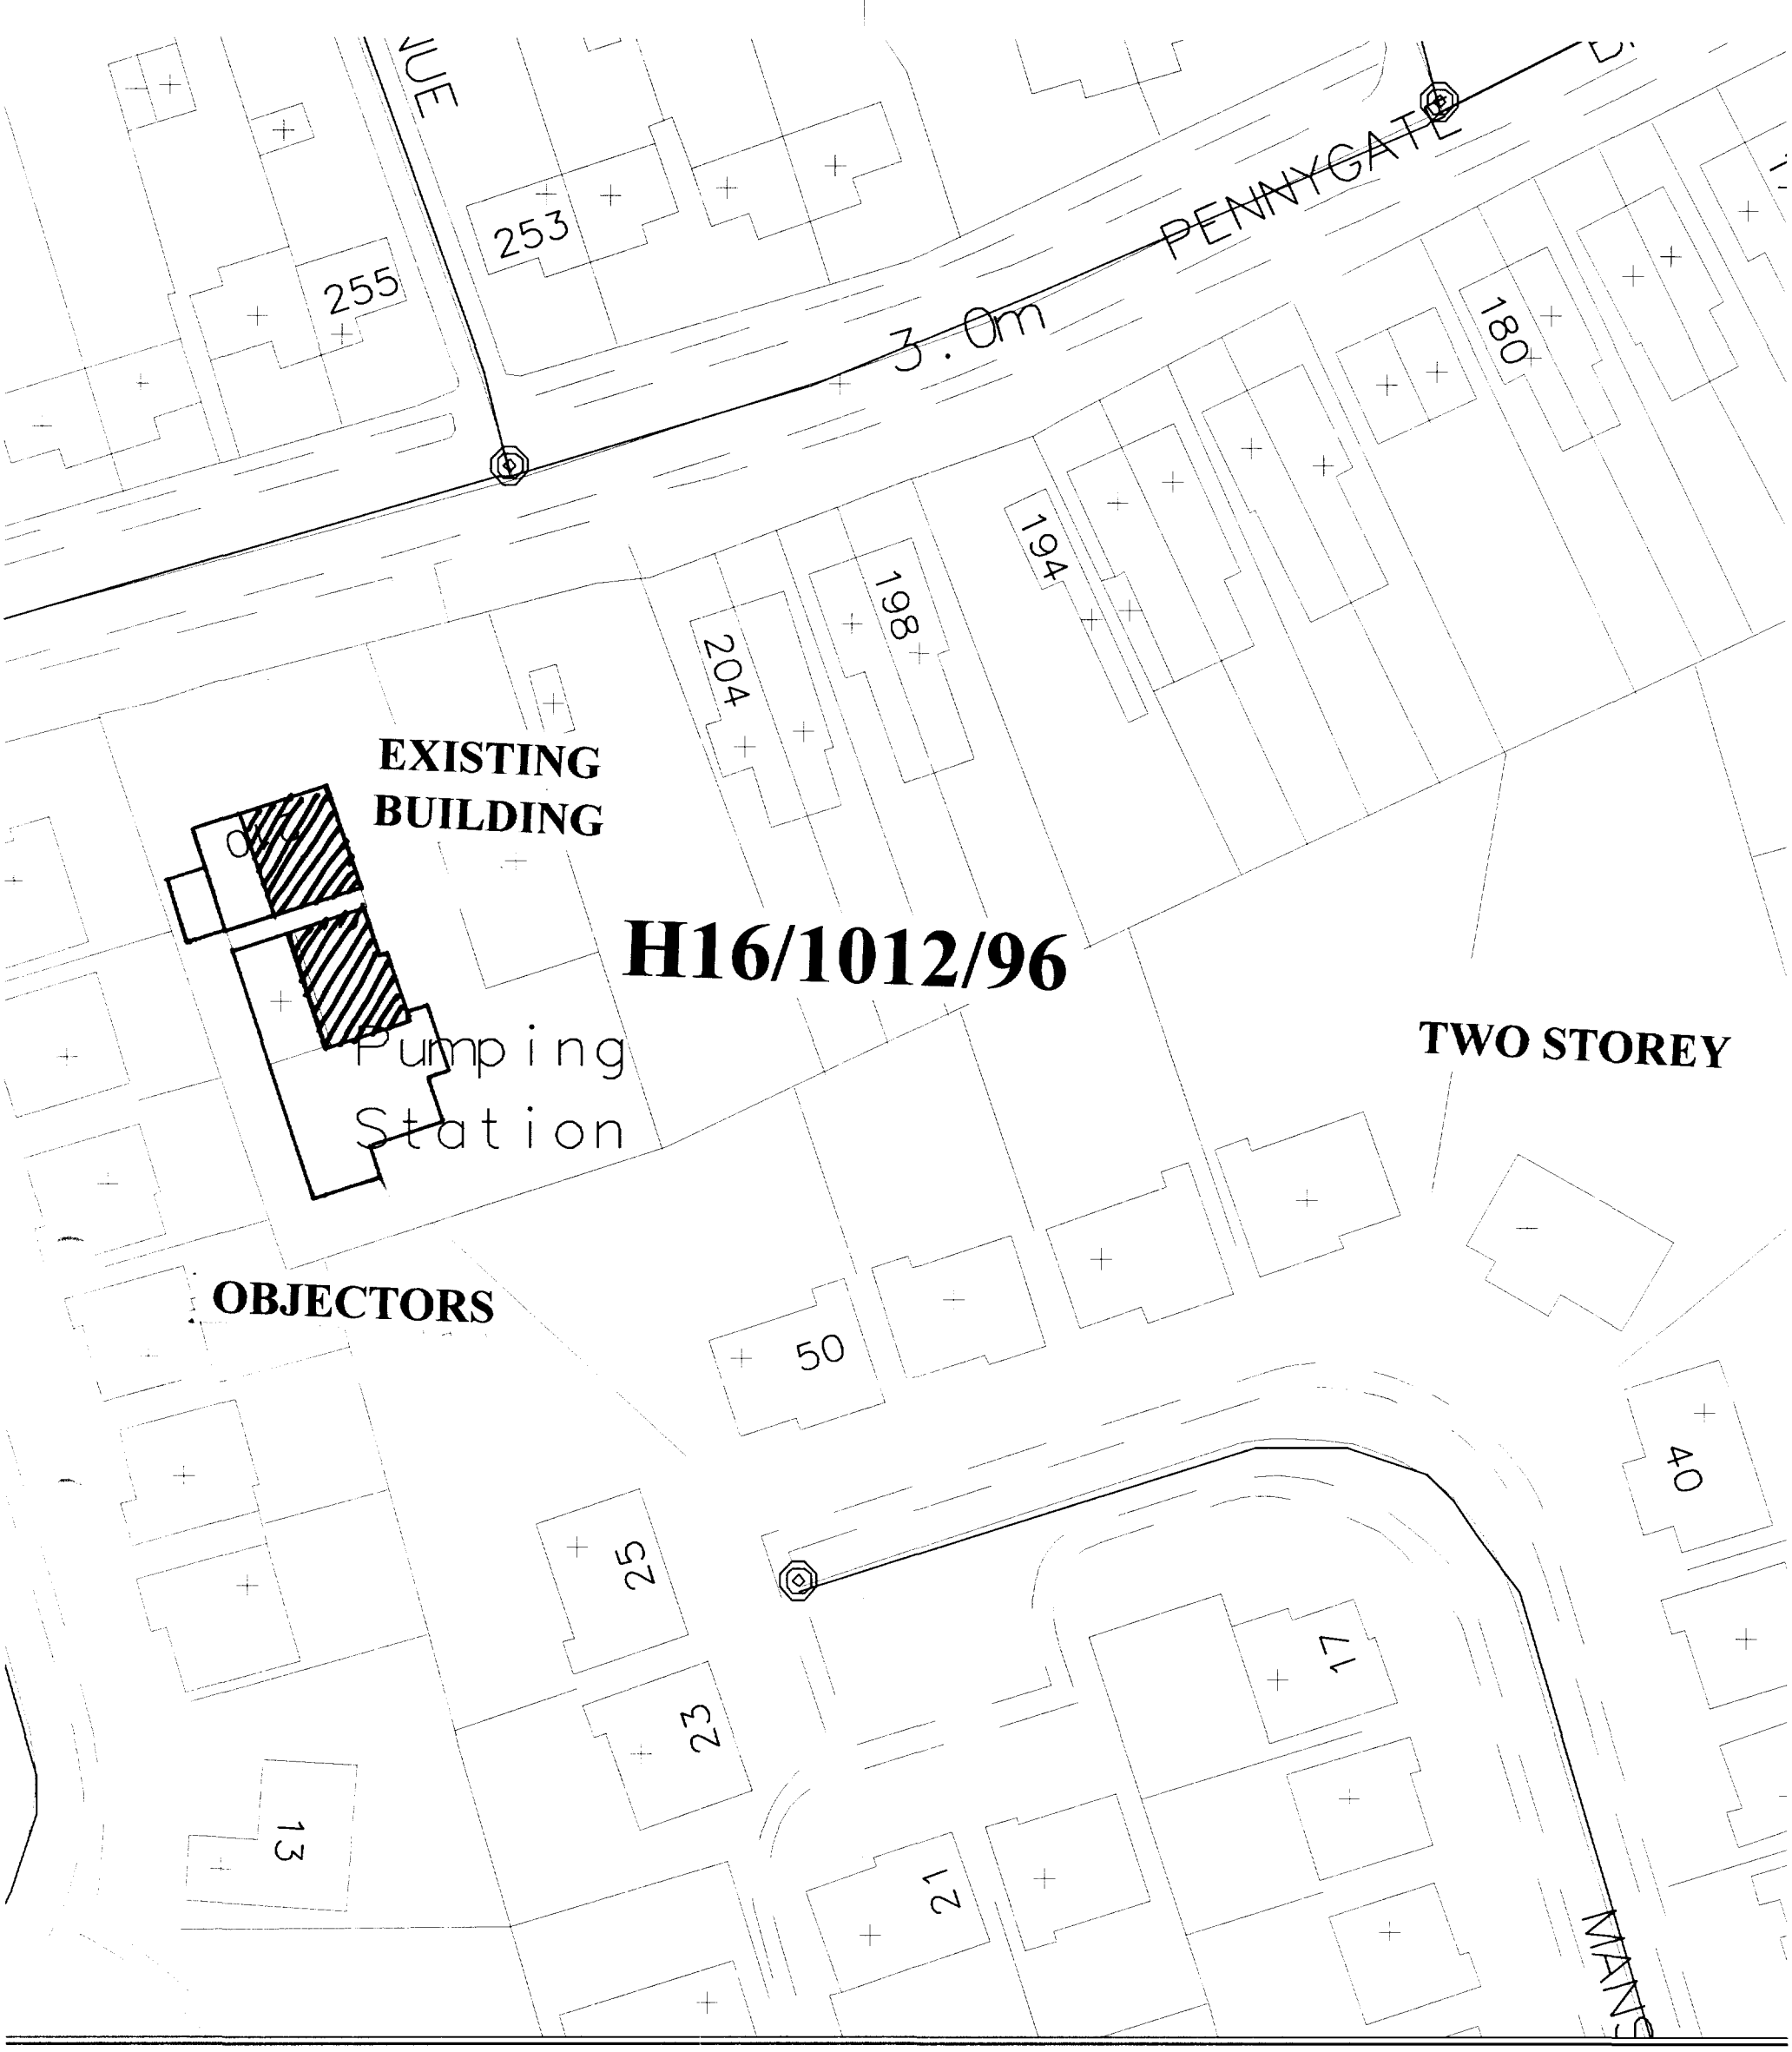


SOUTH HOLLAND DISTRICT COUNCIL

Council Offices
Priory Road
Spalding
Lincolnshire
PE11 2XE

Tel 01775 761161

Author:

Scale: 500


Date:

Area:


N

Reproduced from the Ordnance Survey mapping with the permission of the Controller of Her Majesty's Stationery Office (c) Crown Copyright, Unauthorised reproduction infringes Crown copyright and may lead to prosecution or civil proceedings


OS Licence No LA079413

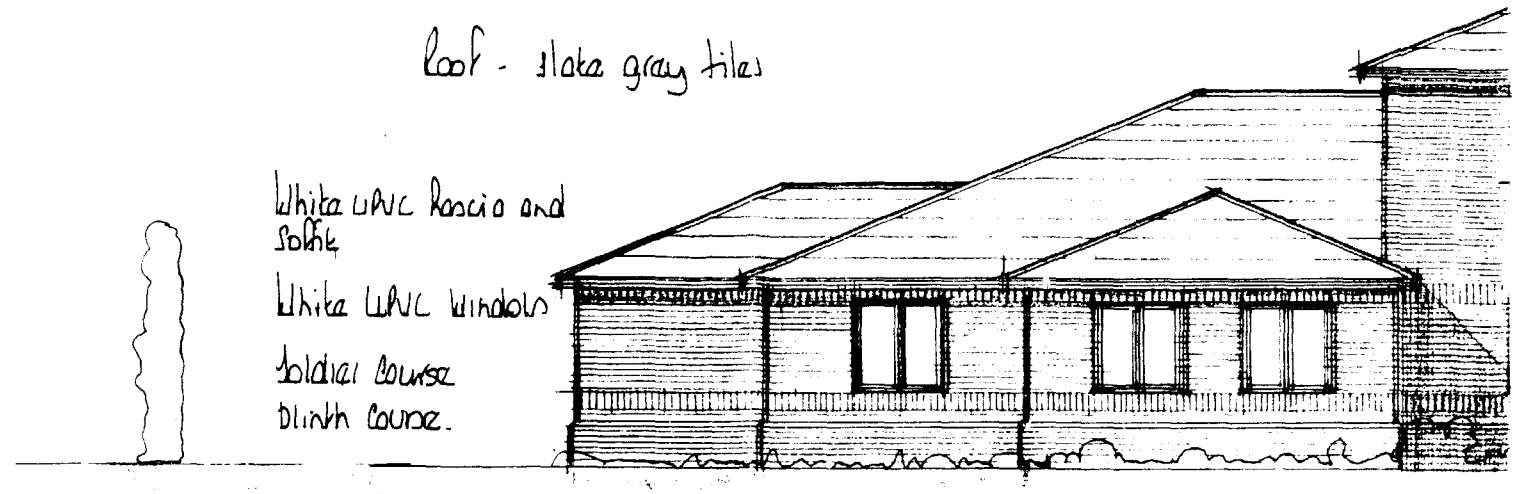


EAST

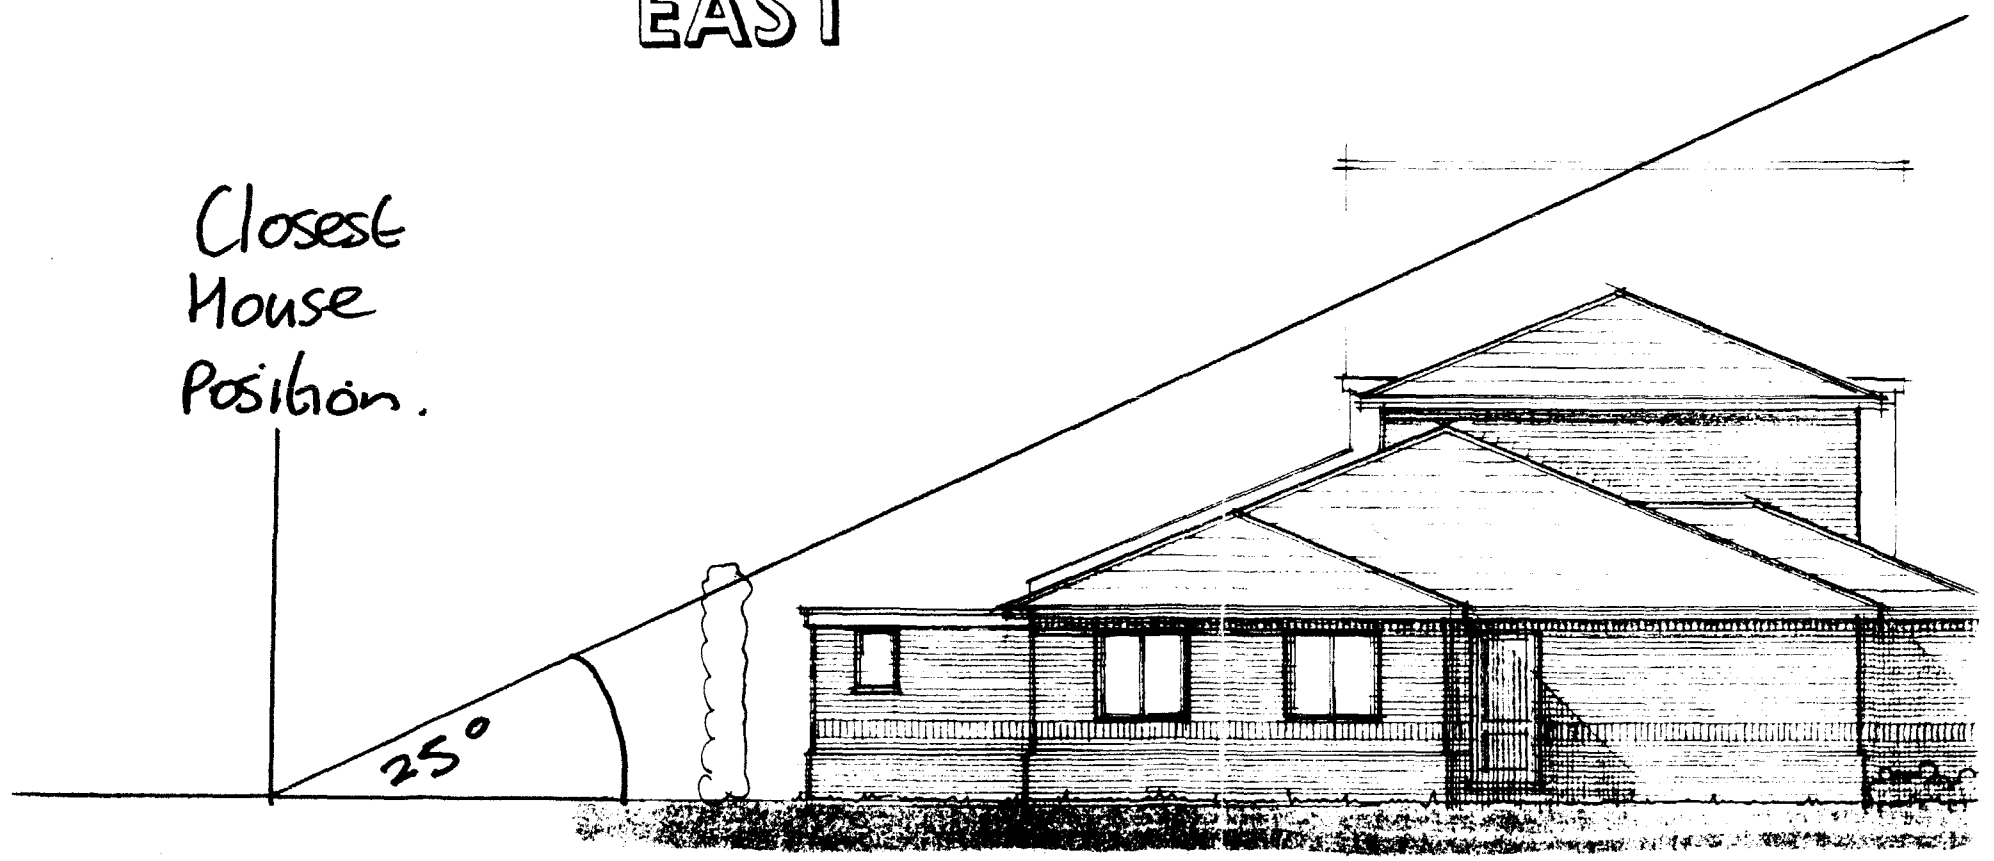


SOUTH 1:100

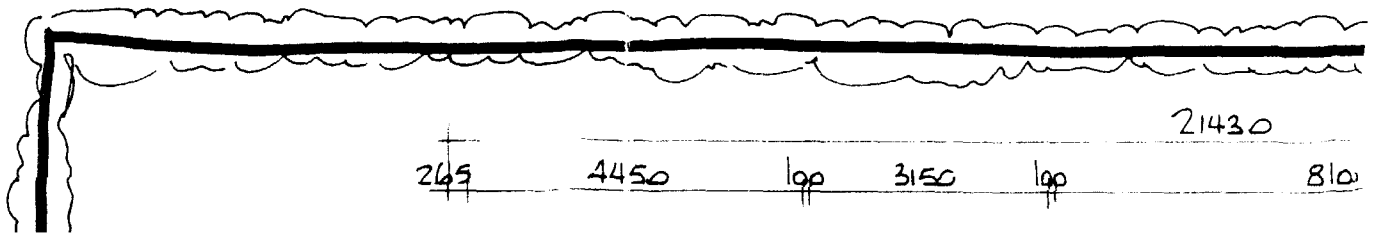


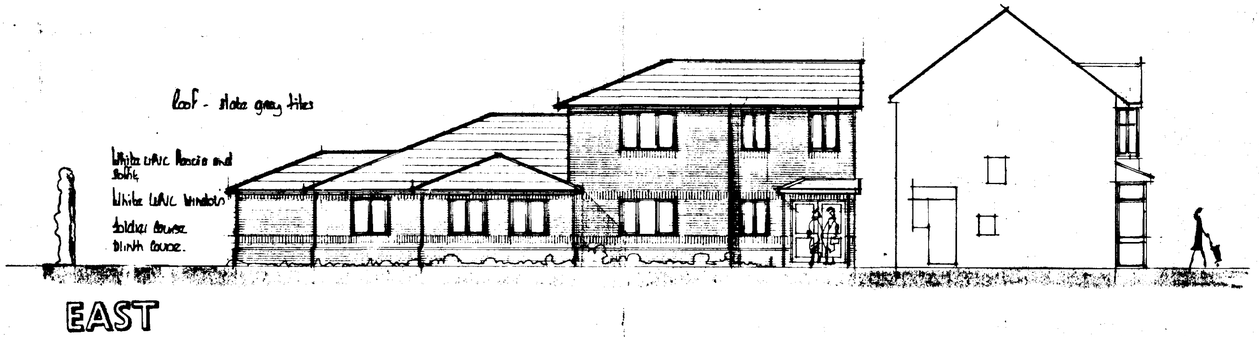


EAST

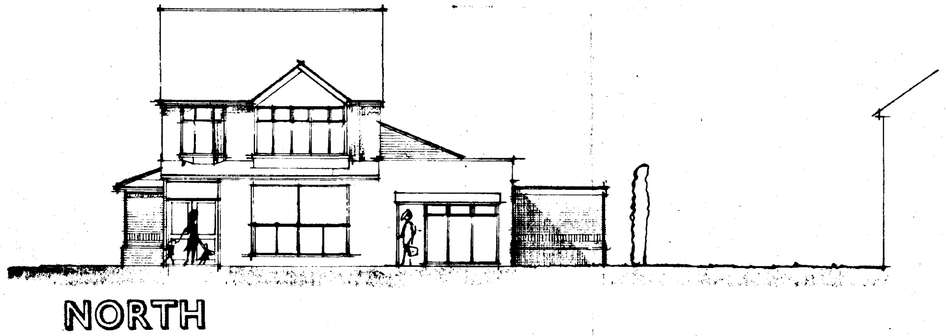


NORTH

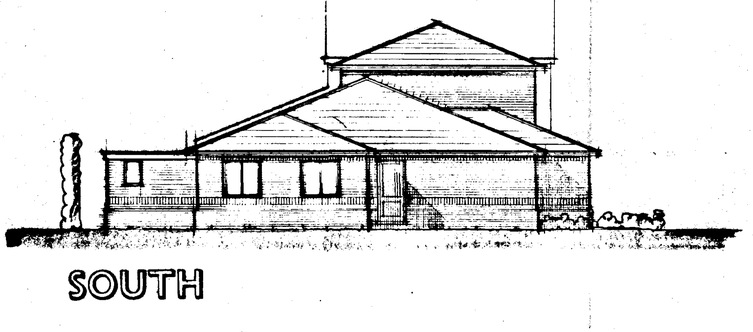

SOUTH

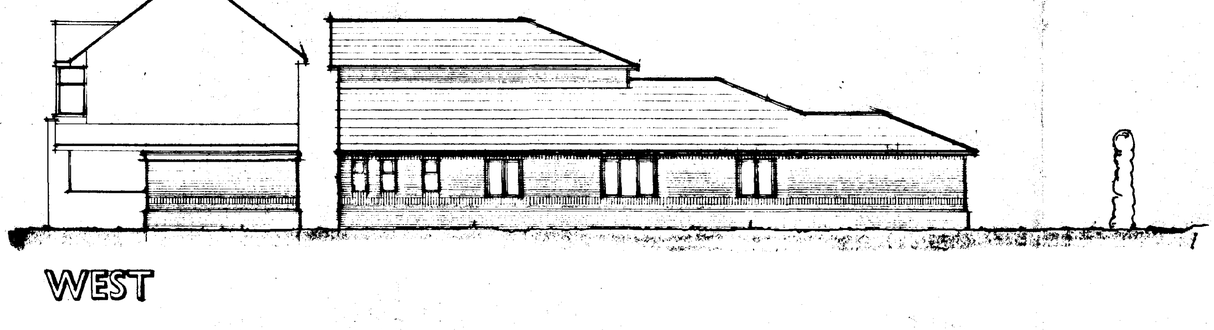

WEST

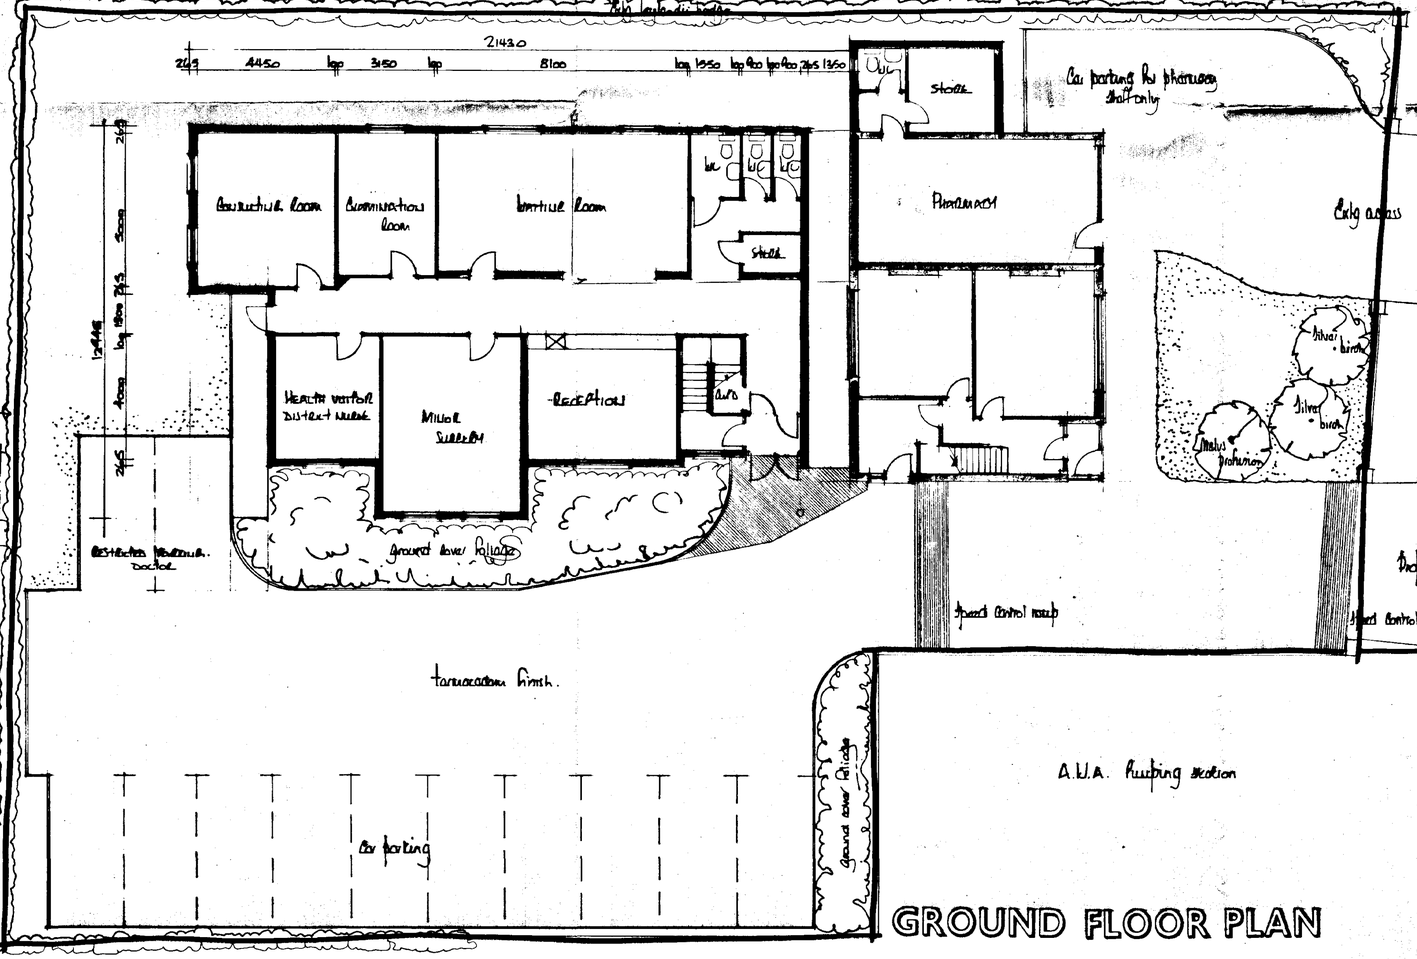

GROUND FLOOR PLAN

FIRST FLOOR PLAN

DETERMINED PLAN

RECEIVED DC HOUSING & PLANNING - 6 NOV 1996 Ref: 1012/96

Rev	Date	Revisions
A		

© copyright

East Midlands Design Associates
"Willow Lodge",
Horseshoe Road,
Spalding,
Lincs. PE11 3JA
Tel: Spalding (0775) 767966


Client: Dr. Nathu.

Drawing Title: Proposed surgery at 2a Pennygate Spalding Lincs


Scale: 1:100

Date: Oct 96 Drawn by: dc


Drg. No. 96/16/04 Rev

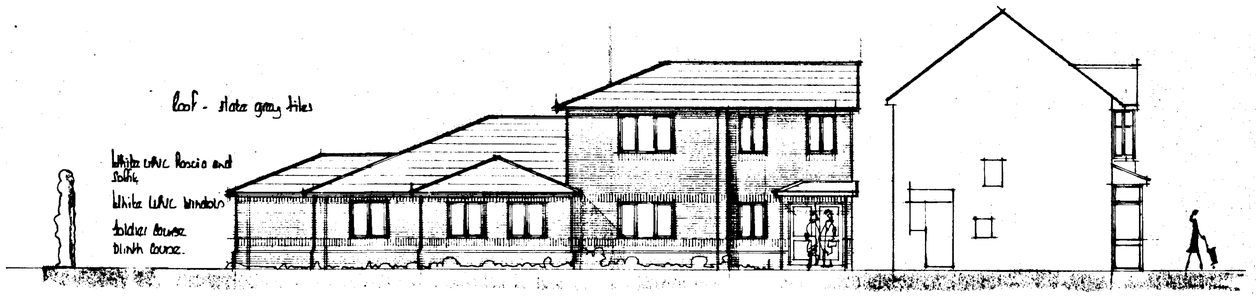


EAST

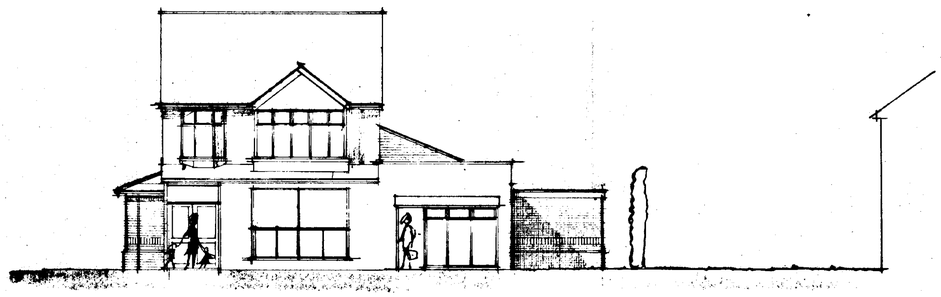


NORTH

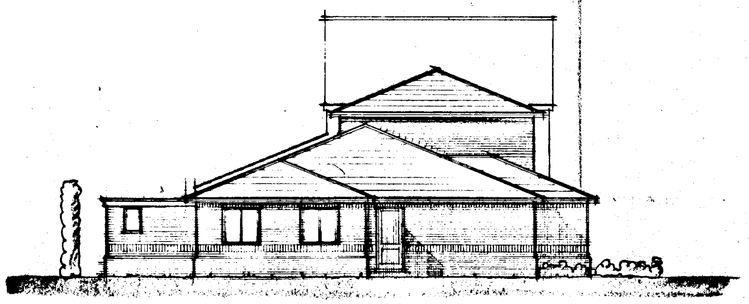


SOUTH

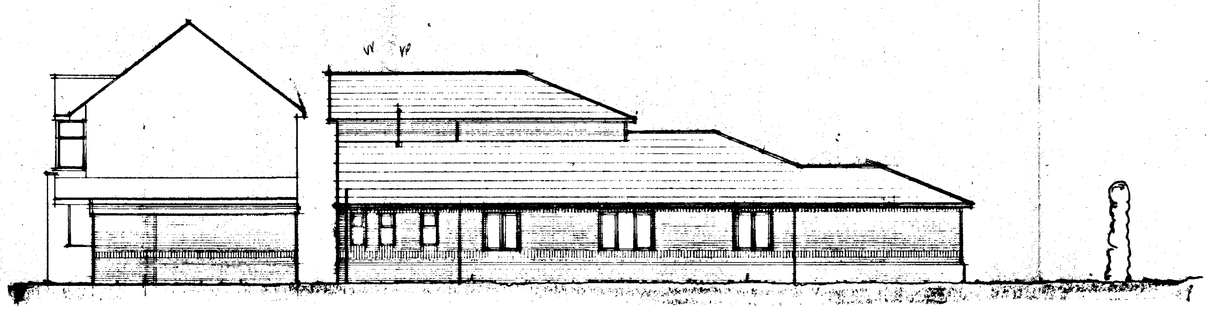


WEST

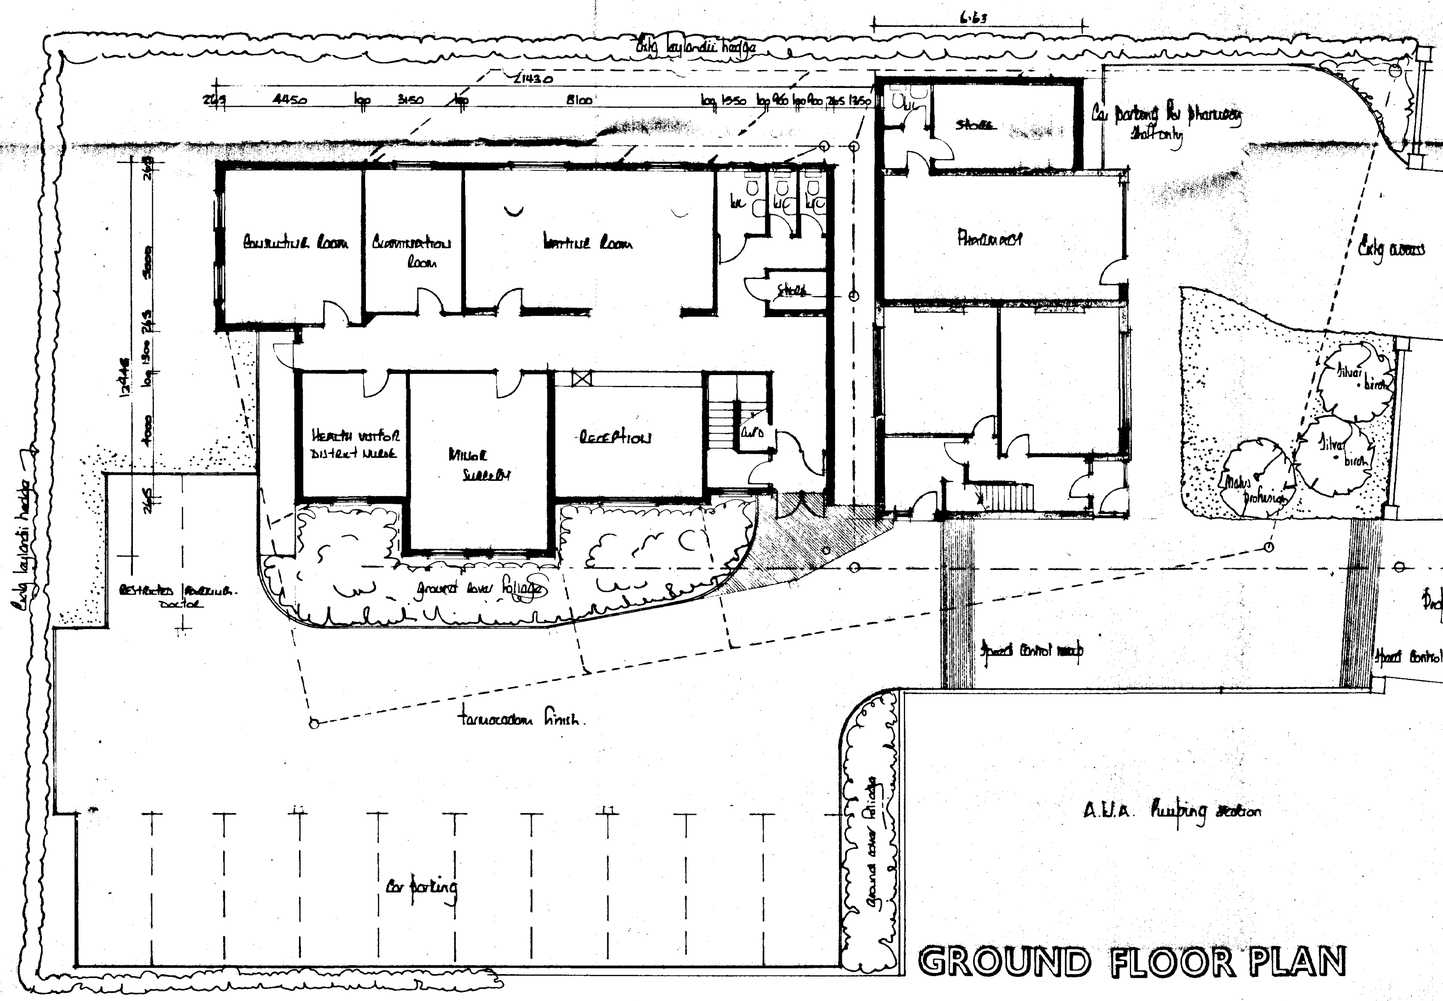

GROUND FLOOR PLAN

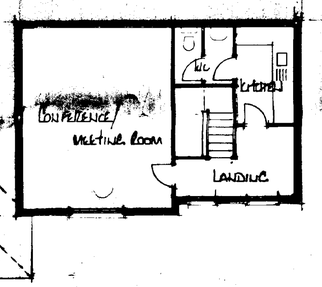

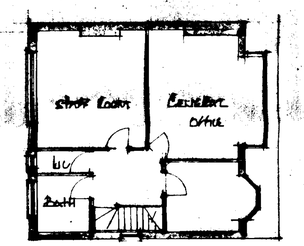

FIRST FLOOR PLAN

AMENDED PLAN
Ref. A1

SOUTH HOLLAND DC
HOUSING & PLANNING
24 MAR 1997
Ref: 1012/96

A	24/03/97	Steve La Pharmacy enlarged
	Date	Revisions

© copyright

East Midlands Design Associates
"Willow Lodge",
Horseshoe Road,
Spalding,
Lincs. PE11 3JA
Tel: Spalding (0775) 767966

Client
Dr. Nathu.

Drawing Title
Proposed surgery at
210 Peakirk
Spalding
Lincs

Scale 1:100

Date Oct 96 | Drawn by AL

Drg. No. 96/16/04 | Rev A