

150 PARK ROAD. SPALDING. LINCOLNSHIRE. PE11 1QZ

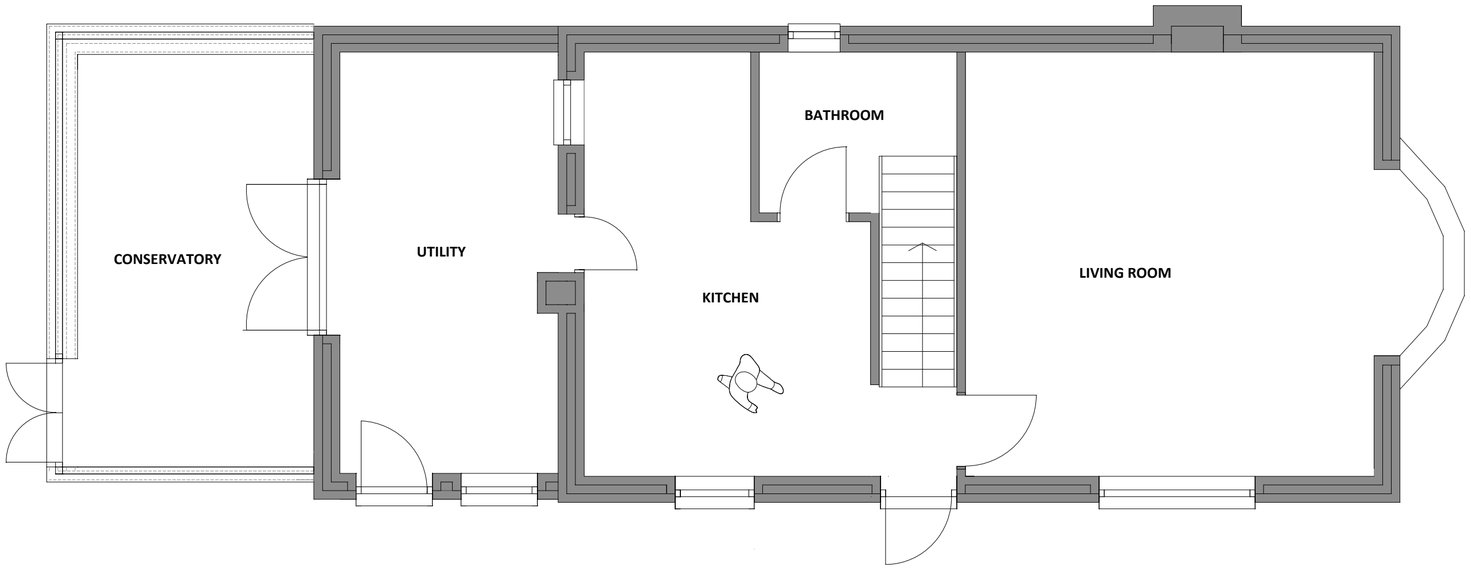

EXISTING GROUND FLOOR PLAN

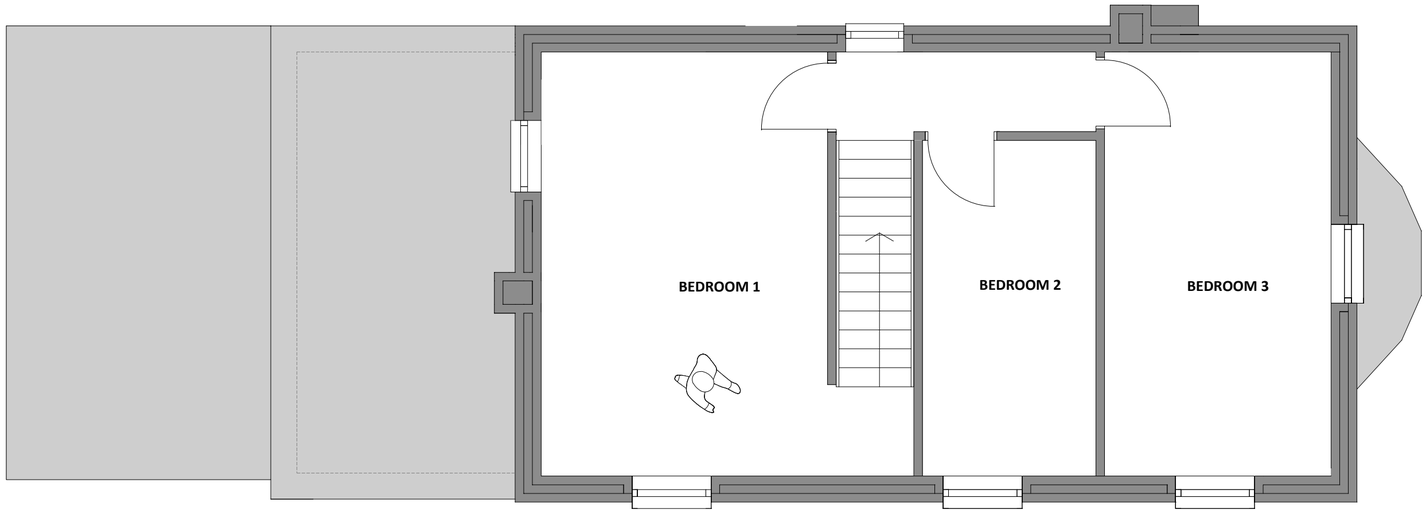

EXISTING FIRST FLOOR PLAN

drawing number
FJ/05/B

REVISION
A 05/02/2024 Drawing first issued.
B 12/02/2024 REVISED TO SURVEY





NOTES
All drawings are the copyright of sharman architecture.

scale
1:50 Print at A2

date
5th FEBRUARY 2024

title
EXISTING FLOOR PLANS

contract
MR PETER JACKSON

sharman architecture
OAK BARN. WILLOW DROVE. BOROUGH FEN. PETERBOROUGH. PE6 7QB
tel: 07724 529 094
email: paulsharman1@btinternet.com