

Do not scale from this drawing
The Contractor is to check all
dimensions on site and report descrepancies
to the Architect
This drawing is copyright

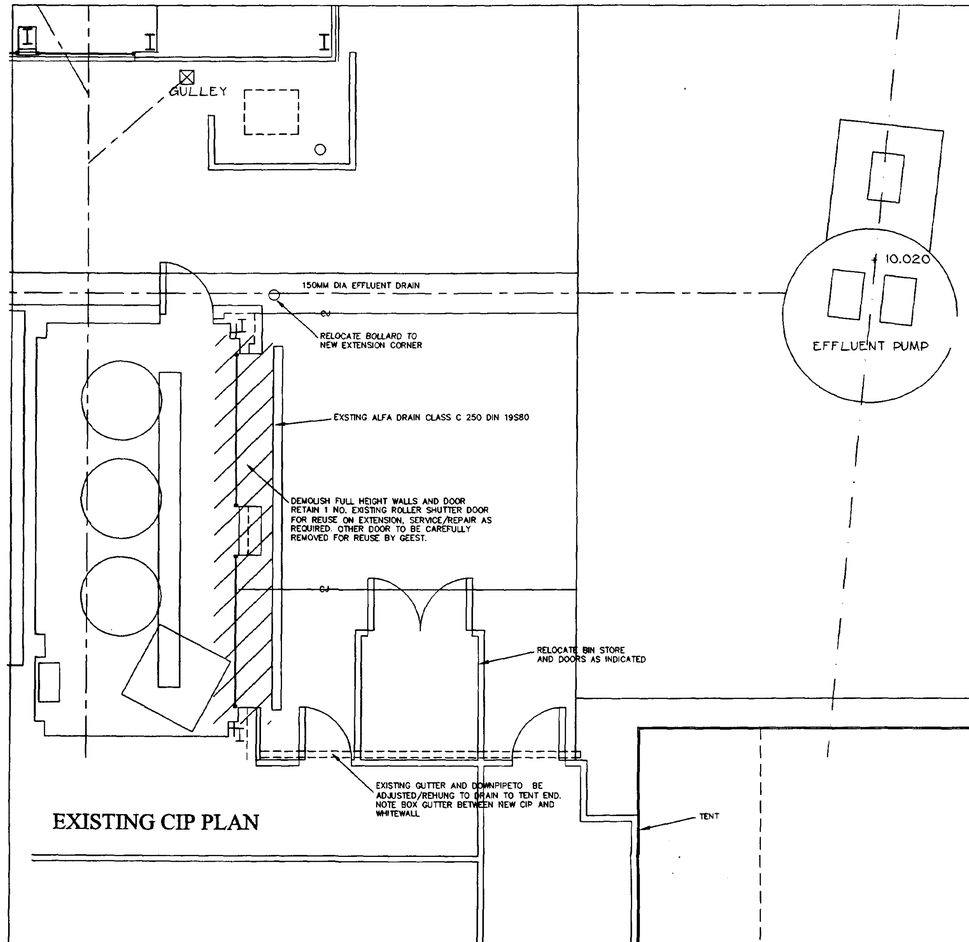


EXISTING CIP PLAN

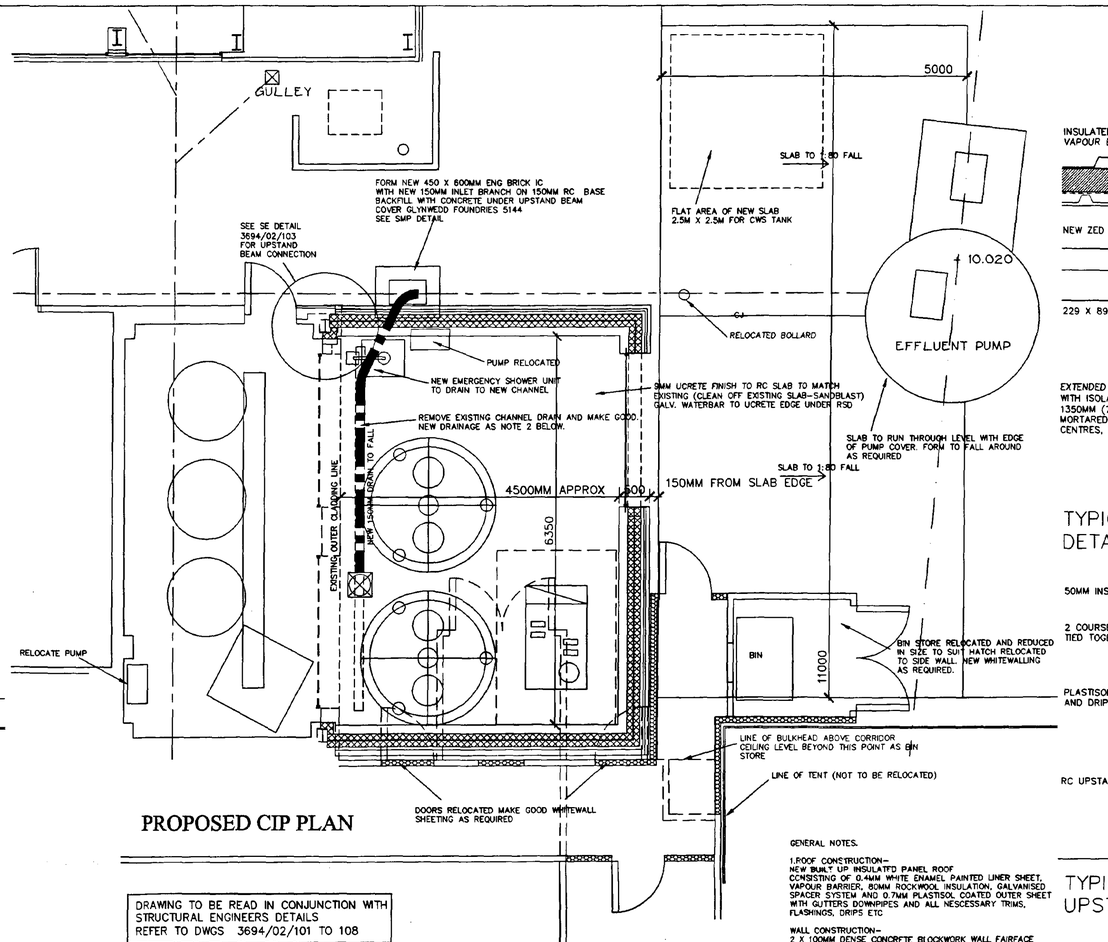


PROPOSED CIP PLAN

DRAWING TO BE READ IN CONJUNCTION WITH STRUCTURAL ENGINEERS DETAILS
REFER TO DWGS 3694/02/101 TO 108

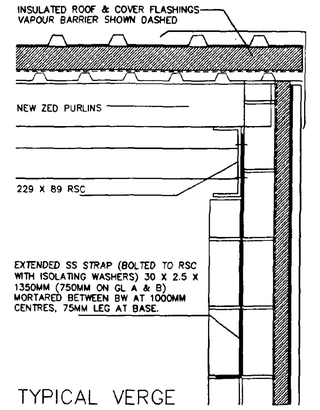

TYPICAL VERGE DETAIL

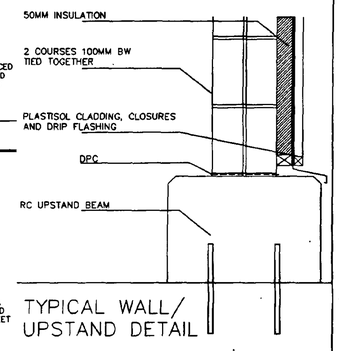

TYPICAL WALL/ UPSTAND DETAIL

GENERAL NOTES.

1.ROOF CONSTRUCTION–
NEW BUILT UP INSULATED PANEL ROOF
CONSISTING OF 0.4MM WHITE ENAMEL PAINTED LINER SHEET, VAPOUR BARRIER, 80MM ROCKWOOL INSULATION, GALVANISED SPACER SYSTEM AND 0.7MM PLASTISOL COATED OUTER SHEET WITH GUTTERS DOWNPIPES AND ALL NESCESSARY TRIMS, FLASHINGS, DRIPS ETC

WALL CONSTRUCTION–
2 X 100MM DENSE CONCRETE BLOCKWORK WALL FAIRFACE FINISH TO INSIDE TIED TOGETHER WITH ANCON CLARK SS WALL TIES TYPE PPF 150MM LONG, AT 900MM HORIZONTAL CENTRES AND 450MM VERTICAL CENTRES. WITH ROCKWOOL RW2 INSULATION BATTS (900MM X 600MM BOARD SIZE) BETWEEN SW BATTENS TO BE SCREW FIXED TO WALL WITH METAL SHEET CLADDING (SPEC. AS ABOVE, PROFILE AND COLOUR TO MATCH EXISTING) FIXED TO SW BATTENS WITH COLOUR MATCHED FIXINGS TO THE EXTERIOR. RC UPSTAND BEAM TO SE DETAILS


2.NEW DRAINAGE–REMOVE EXISTING CHANNEL AND INSTALL NEW GULLEY ACO FULBORA SS EG400H HORIZONTAL OUTLET SS TRAPPED GULLEY 8.5 L/S DISCHARGE WITH LADDER GRATE

3.PROVIDE NEW EMERGENCY SHOWER UNIT


4.M & E– PROVIDE FOLLOWING
–3 NO. CEILING MOUNTED FOODSAFE 1800MM TWIN LUMINAIRE
–SUPPLY TO 60 AMP 3 PHASE DISTRIBUTION BOARD (6 WAY)
–COMPRESSED AIR OUTLET (TEE SUPPLY FROM MAYO TANK ROOM)
–EXTRACT FAN AND INTAKE GRILLE TO ACHIEVE 10 AIR CHANGES PER HOUR WITH MANUAL SWITCH

5.GEEST TO PROVIDE CWS TO CIP ROOM.


6. FINISHES
FLOOR–9MM UCRETE TO MATCH EXISTING.
WALLS–WHITE PAINT FINISH TO MATCH EXISTING.
STEELWORK–GREY PAINT FINISH TO MATCH EXISTING.

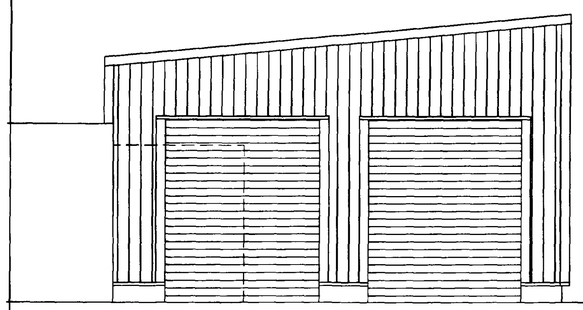


EXISTING FRONT ELEVATION

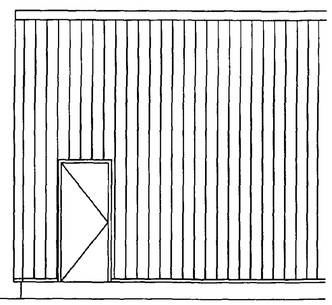


EXISTING PART SIDE ELEVATION

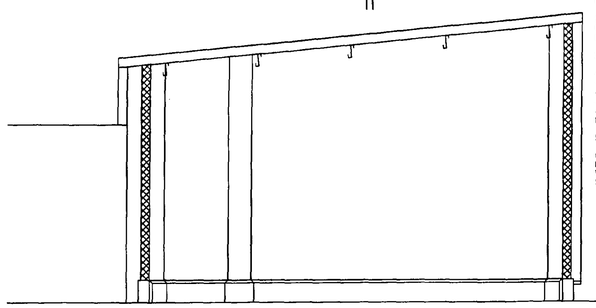


EXISTING SECTION

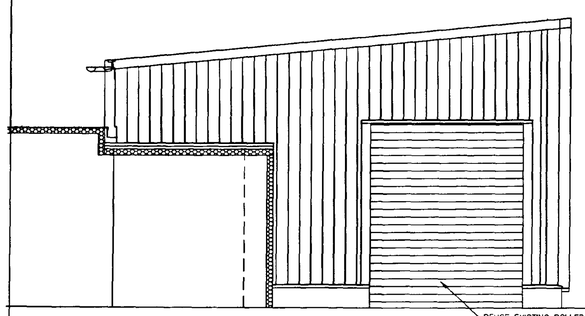

PROPOSED FRONT ELEVATION

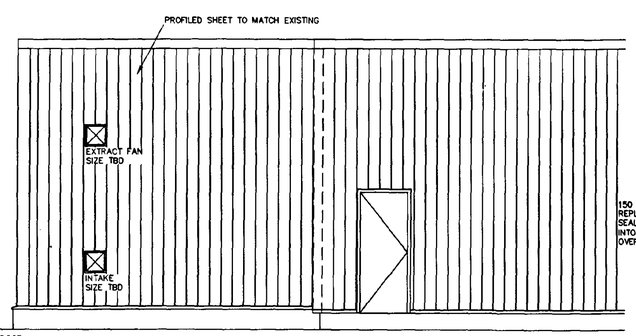

PROPOSED PART SIDE ELEVATION

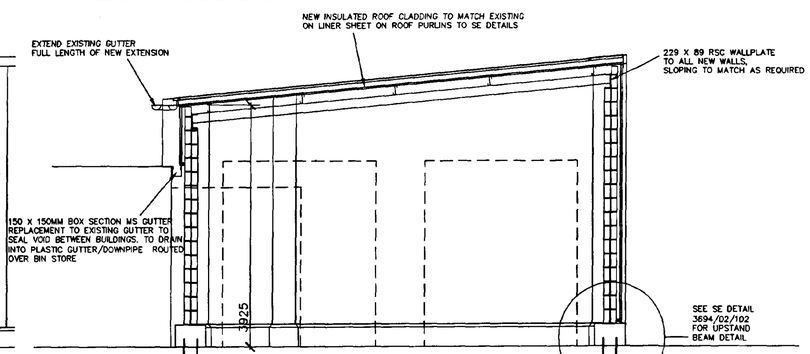

PROPOSED SECTION

DETERMINED PLAN
SOUTH HOLLAND DC
HOUSING & PLANNING
13 OCT 1998
Ref: 1a398

B	26.8.98	GENERAL NOTES ADDED DRAINAGE REVISED
REV: A	11.8.98	BIN STORE/EXIT REVISED. GENERAL REVISIONS

drawn: AJ
check:

JEFFERSON SHEARD
ARCHITECTS
1 Scotgate Mews, Scotgate Stamford Peterborough PE9 2FX
Telephone (01780) 757576 Fax (01780) 754980

PROJECT
Geest Prepared Foods
West Marsh Road
Spalding

DRAWING
CIP
Existing and proposed work

scale: 1:50
date: 08/98

ref: 98-57 NUMBER: 01 rev: B