

Do not scale directly from this drawing. All discrepancies are to be brought to the attention of the Practice.


The copyright to this drawing is owned by Trevor A Clay RIBA Ltd.

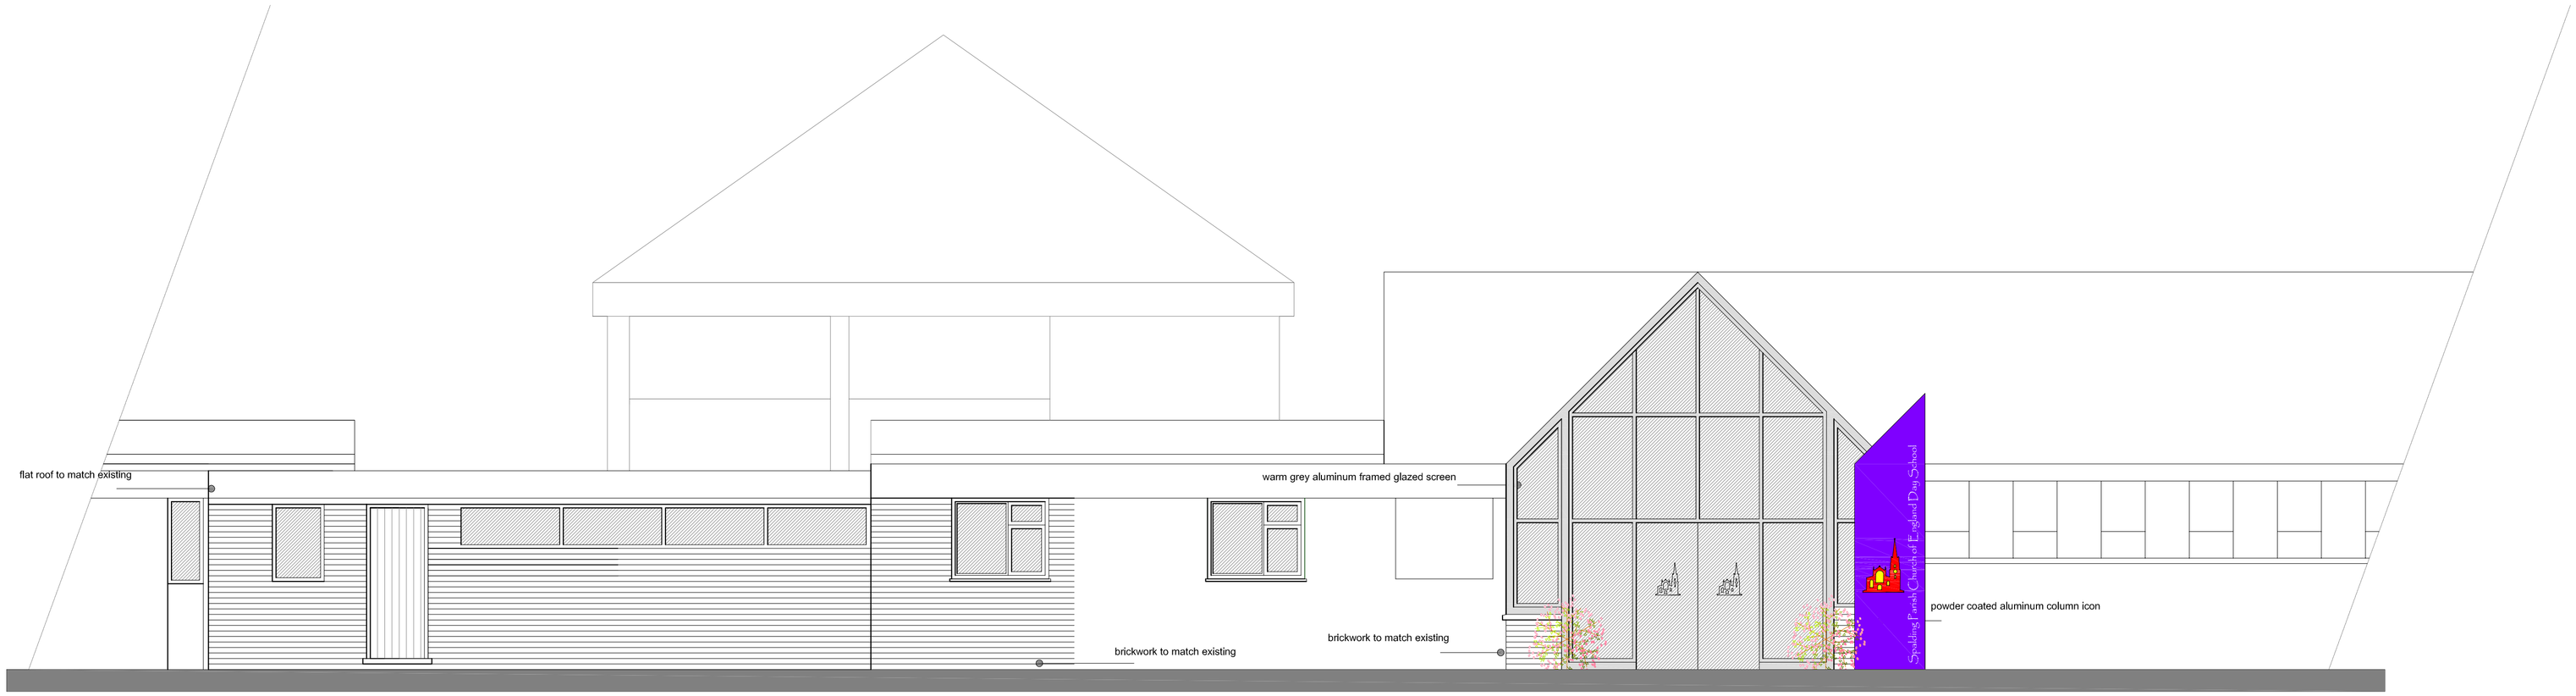


Proposed front elevation

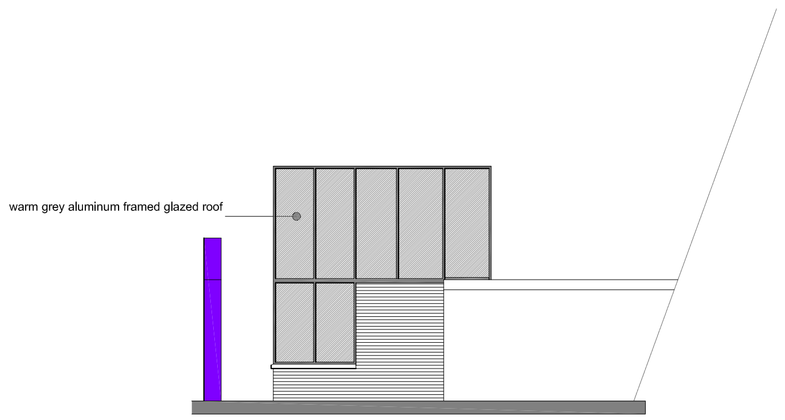


Proposed side elevation (west)

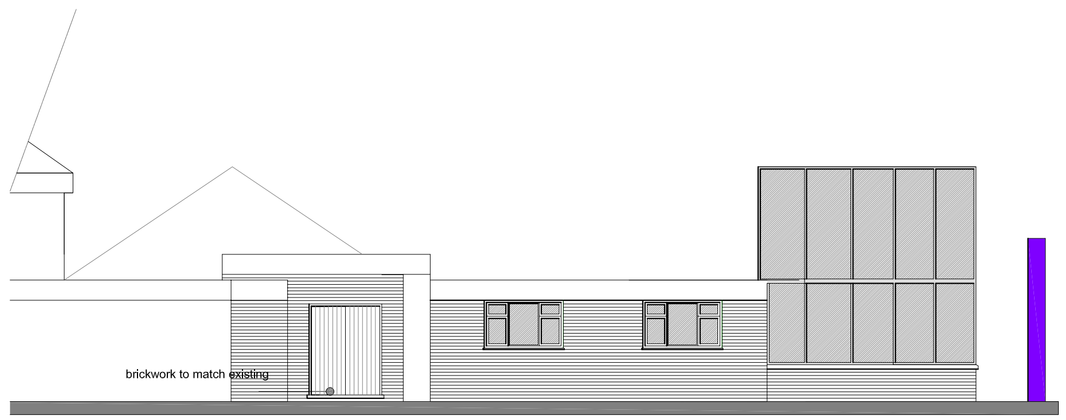


Proposed side elevation (east)

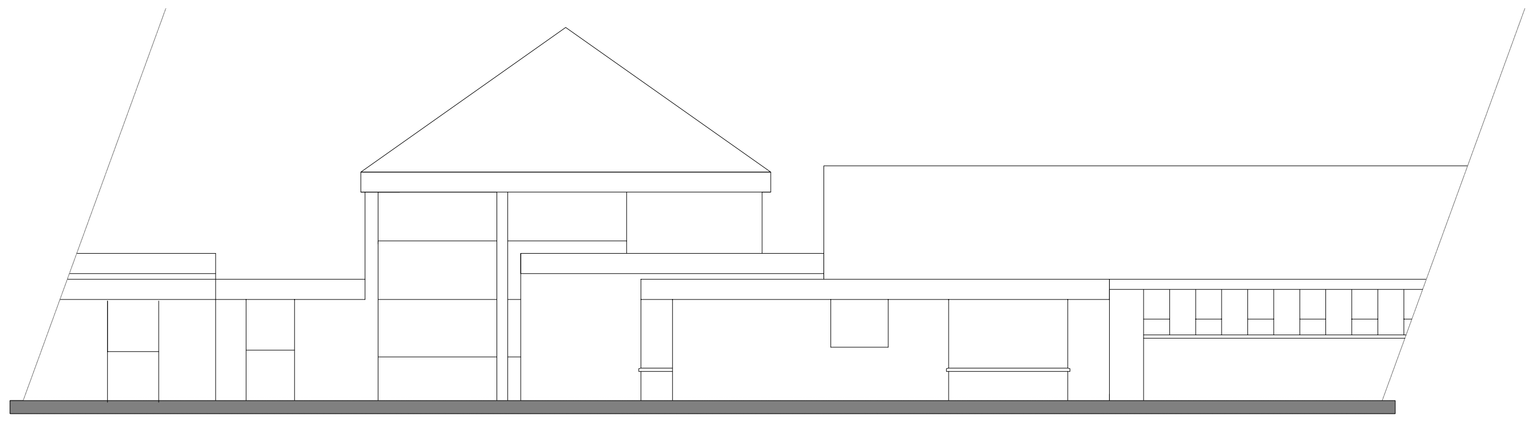

Existing front elevation

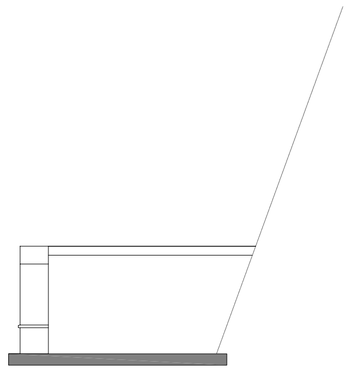

Existing side elevation (west)

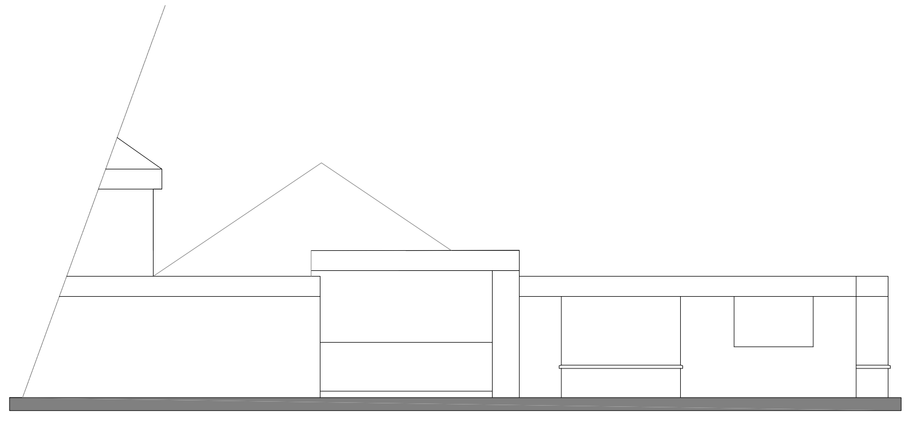

existing side elevation (east)

Revision	Date	Drawn	Description
Client	Spalding Church of England Parish Day School		
Project	New kitchen and front entrance extension		
Drawing	Planning drawing (elevations)		

Scale 1:50, 1:100 @ A1 Drawn AWM Checked TAC Date 11/11/2014 Drawing No. 14/391/PA/008

Trevor A Clay RIBA Ltd, 14 Old Fendike Road, Weston Hills, Spalding, Lincs. PE126DD
01406 380027 07778 597975 trevor@tacarchitects.co.uk www.tacarchitects.co.uk