

Do not scale directly from this drawing. All discrepancies are to be brought to the attention of the Practice.

The copyright to this drawing is owned by Trevor A Clay RIBA Ltd.

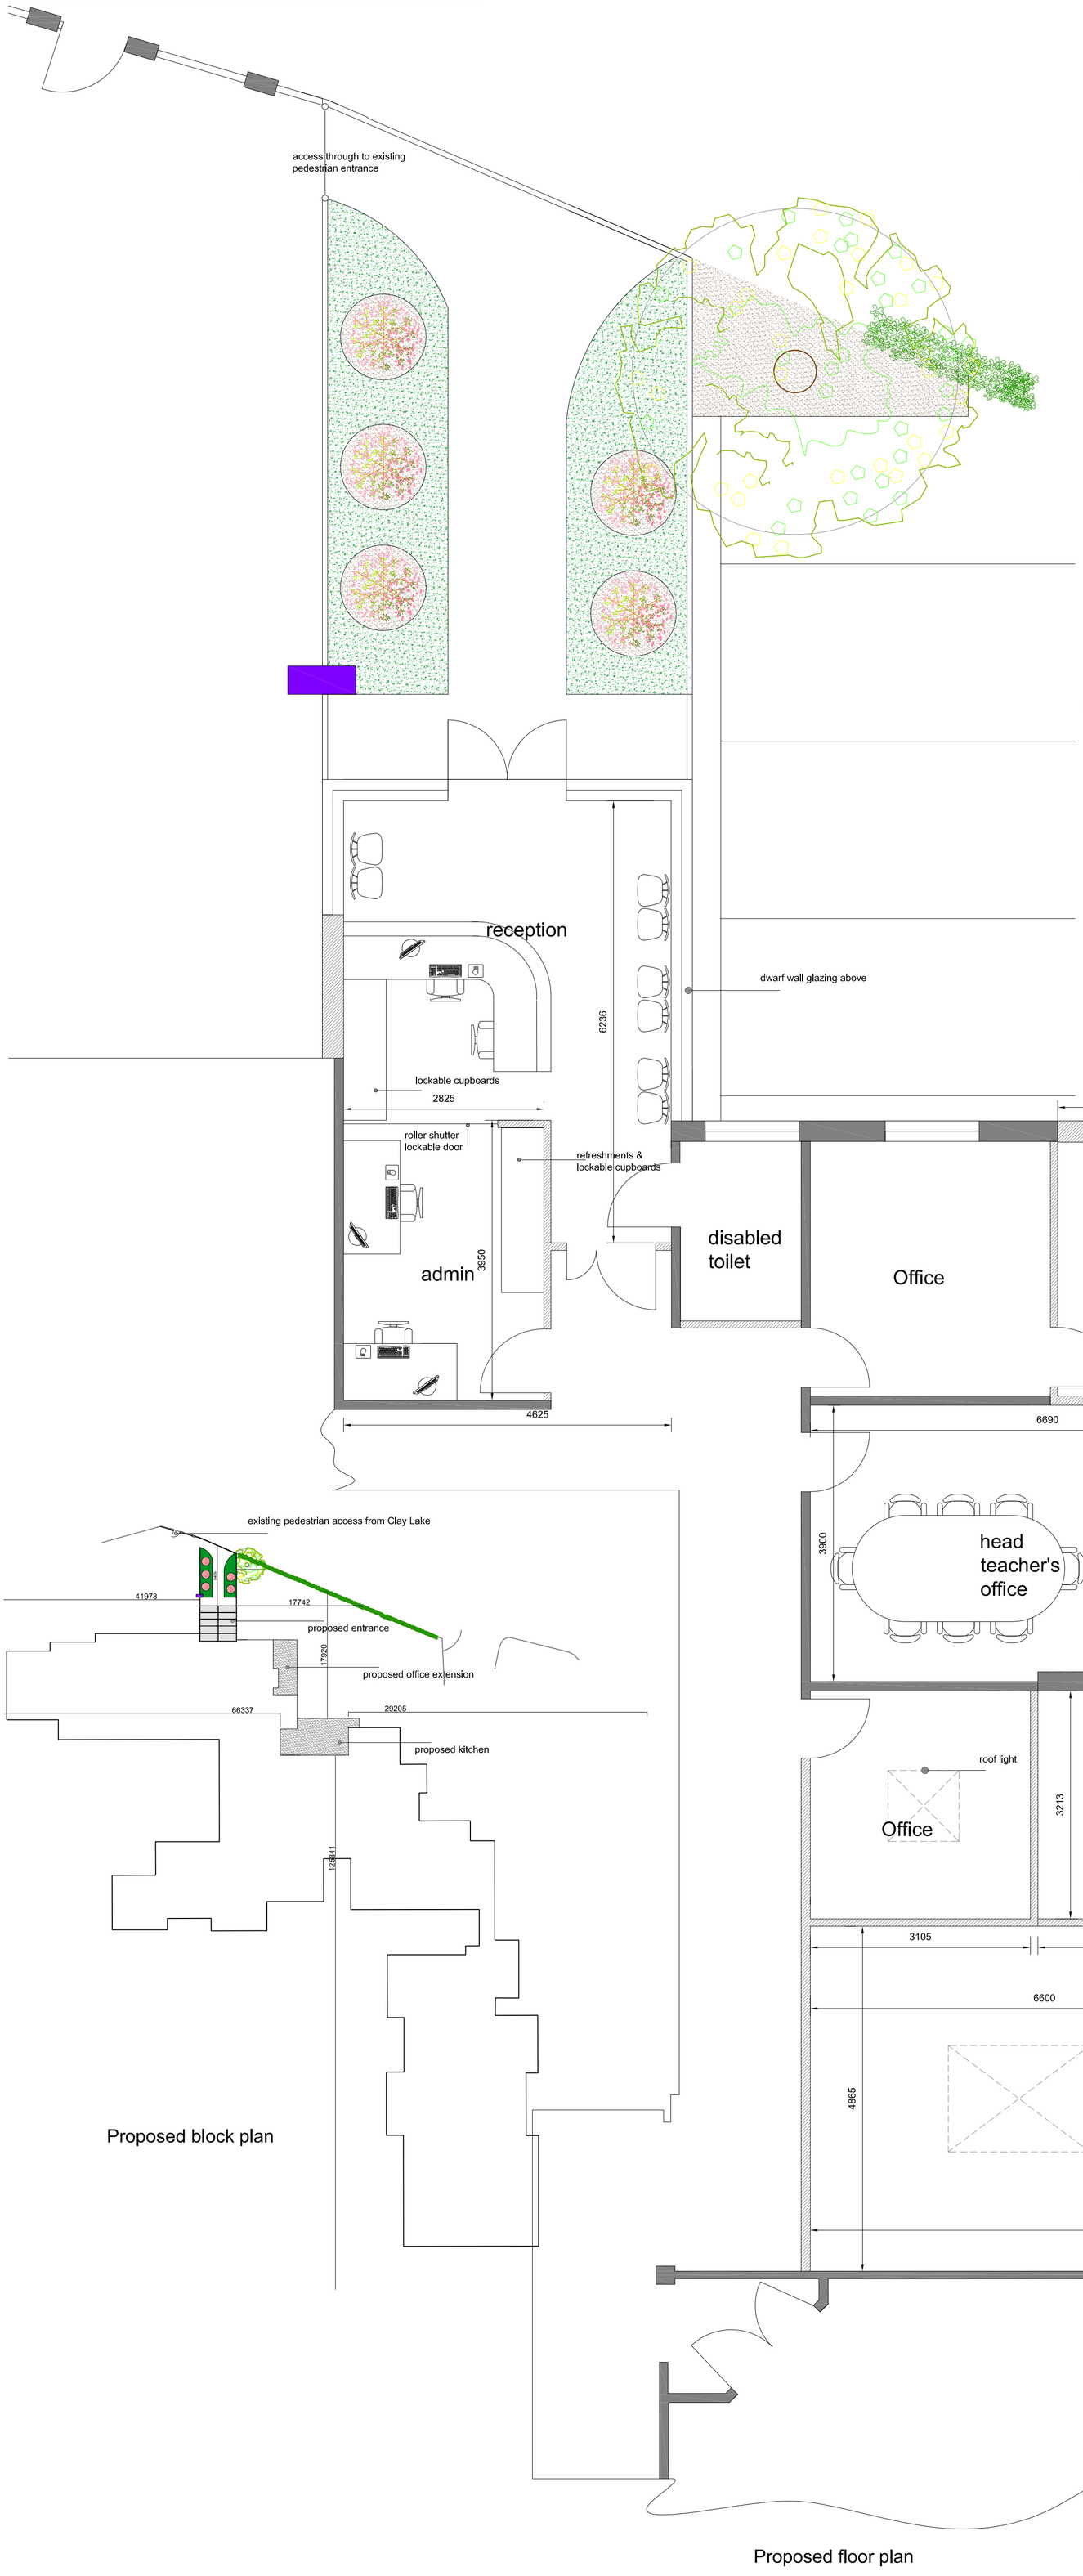


Proposed block plan

Proposed floor plan

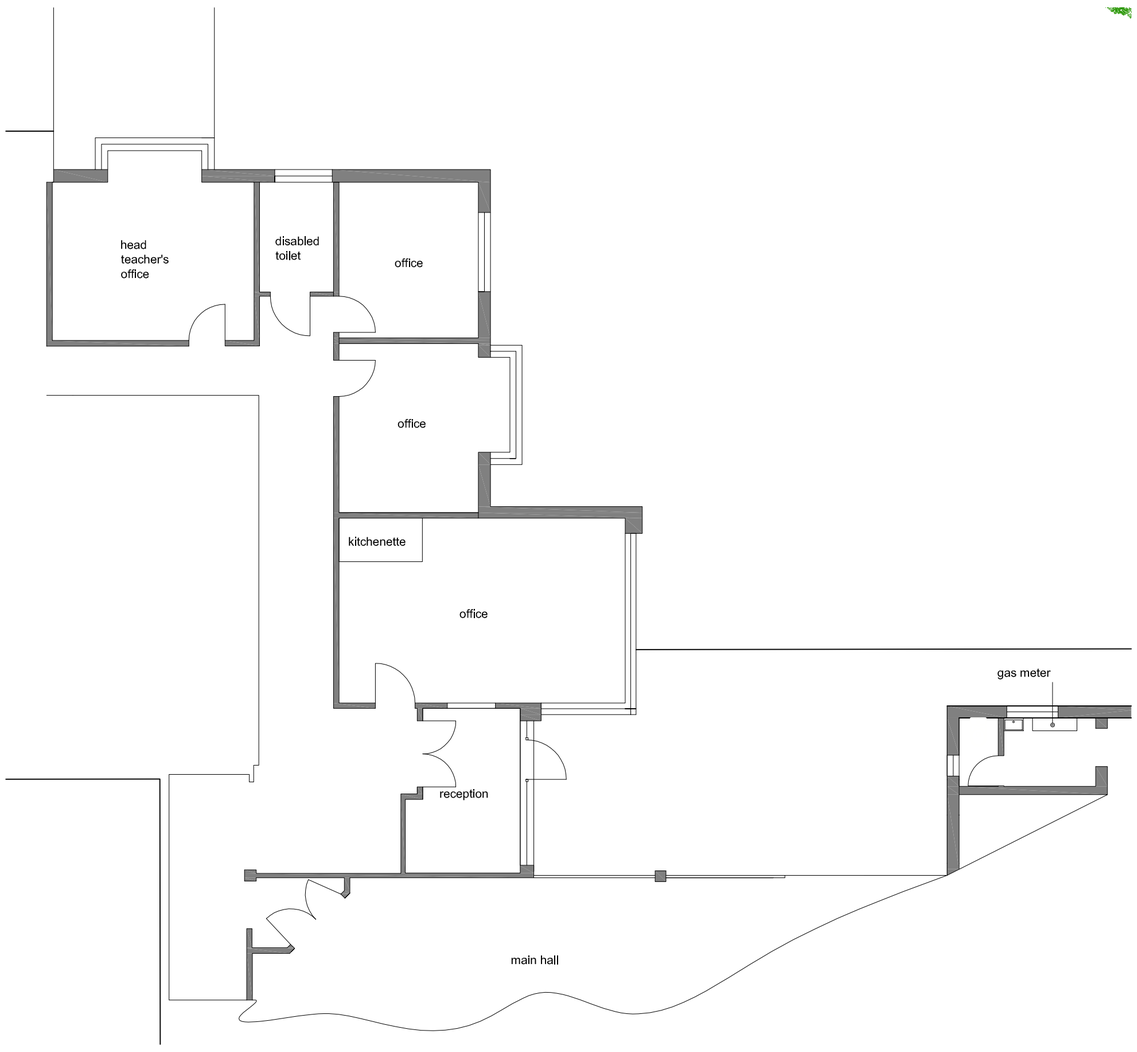

Existing floor plan

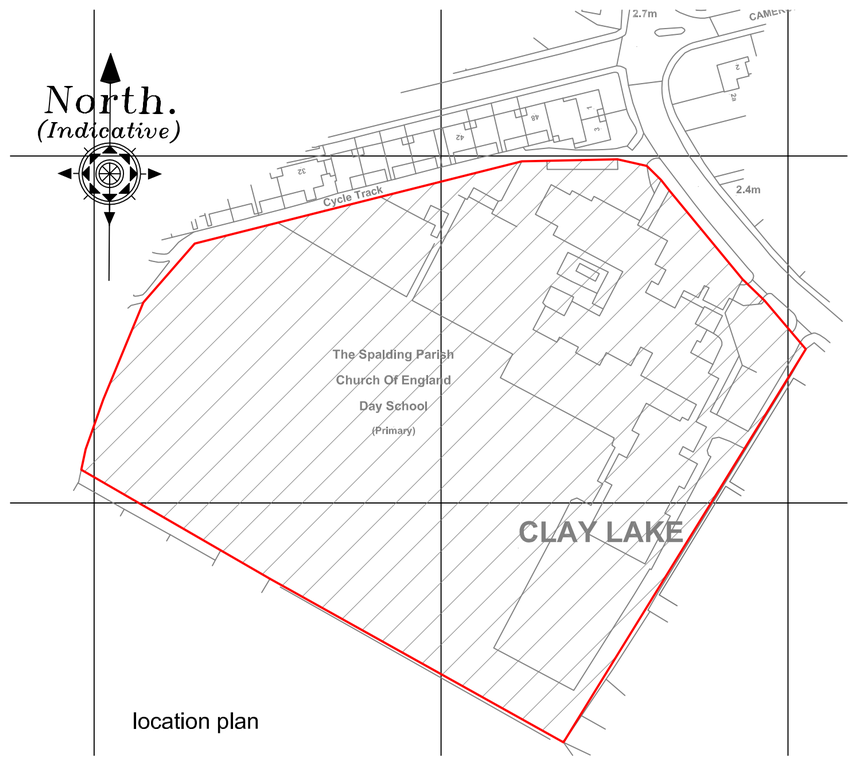

location plan

Revision	Date	Drawn	Description
Client	Spalding Church of England Parish Day School		
Project	New kitchen, office and front entrance extension		
Drawing	Planning Drawing (Floor, location and block plans)		
Scale	1:50, 1:100 @ A1	Drawn AWM Checked TAC Date 11/11/2014	Drawing No. 14/391/PA/007

Trevor A Clay RIBA Ltd, 14 Old Fendike Road, Weston Hills, Spalding, Lincs. PE126DD
01406 380027 07778 597975 trevor@tacarchitects.co.uk www.tacarchitects.co.uk