

Construction work to be carried out with due regard to the Construction (Design & Management) Regulations 1994 (CDM) and the Health & Safety at Work etc Act 1974 (HSW Act).

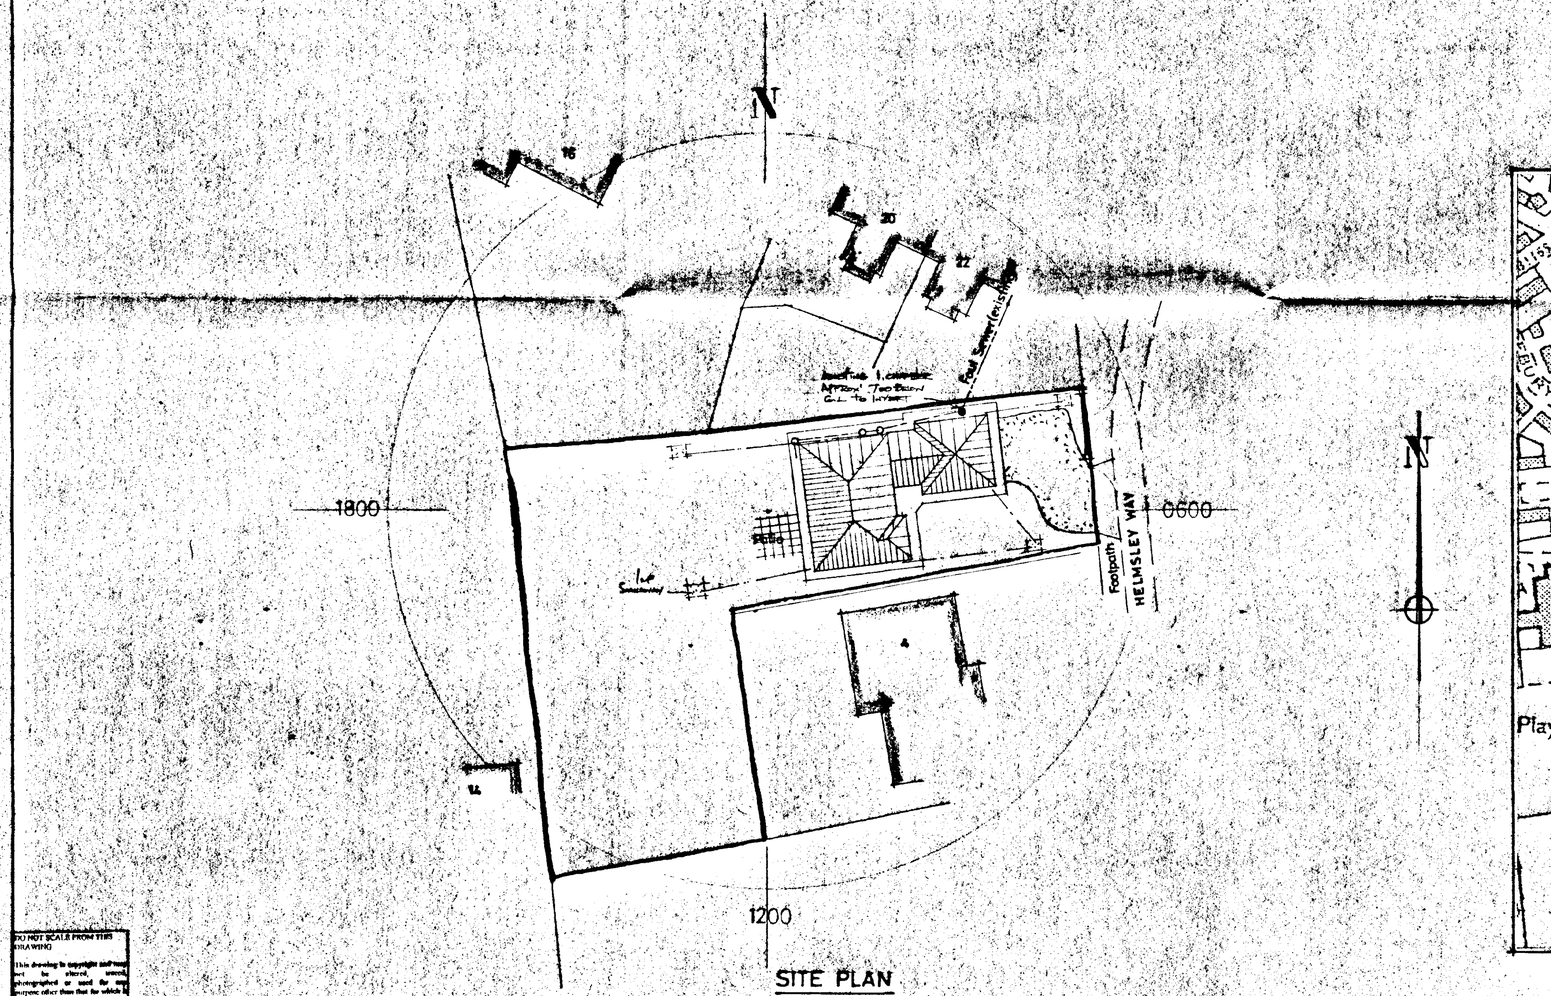

SITE PLAN
SCALE : 1/250

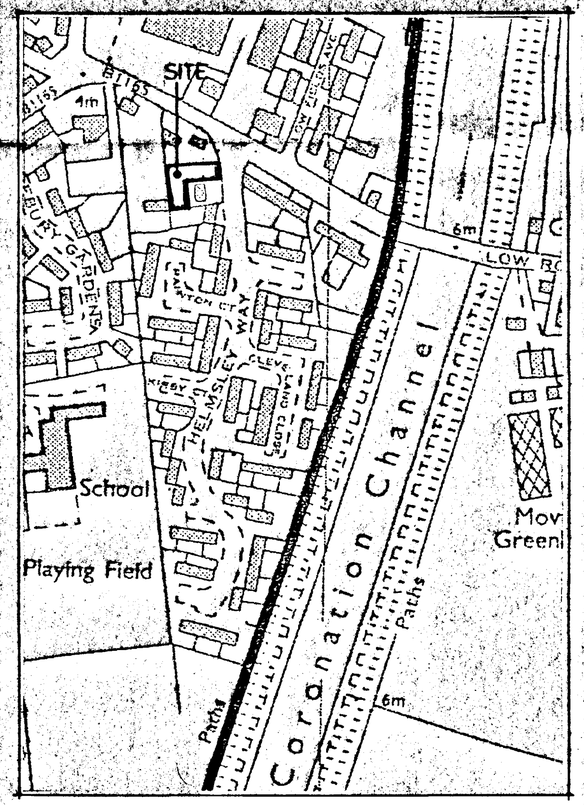

LOCATION PLAN
SCALE : 1/2500

DETERMINED PLAN

SOUTH HOLLAND DC.
HOUSING & PLANNING
04 NOV 1996
Ref: 1016/96

B 18.6.96 Amend Access
A 19.7.95 Relocation dwelling on site

G. R. MERCHANT
I.ENG AMICE, FIWO,
ARCHITECTURAL, STRUCTURAL & LAND DRAINAGE CONSULTANT
TEL: HOLBEACH (01406) 490600

PROJECT:
4 BEDROOM HOUSE & GARAGE
HELMSLEY WAY
SPALDING

CLIENT:
FENBANK BUILDERS

SCALES:	DATE:
AS INDICATED.	APRIL 1995
G.R.MERCHANT.	DRAWING No.: FB-HW.1 B.

REVISIONS:
K E

DO NOT SCALE FROM THIS DRAWING

This drawing is copyright and must not be altered, amended, photographed or used for any purpose other than that for which it is issued.
The General Contractor is to check all dimensions on site and report discrepancies to the Architect.
All details shown on this drawing including foundations are based upon typical site conditions related to the area. No responsibility can be accepted for abnormal conditions which may be discovered during construction unless reported to the Architect before design amendments may be considered. Site soil strength recommended to inspect all foundations to confirm specific site conditions before foundation work is undertaken.

SUMMIT