

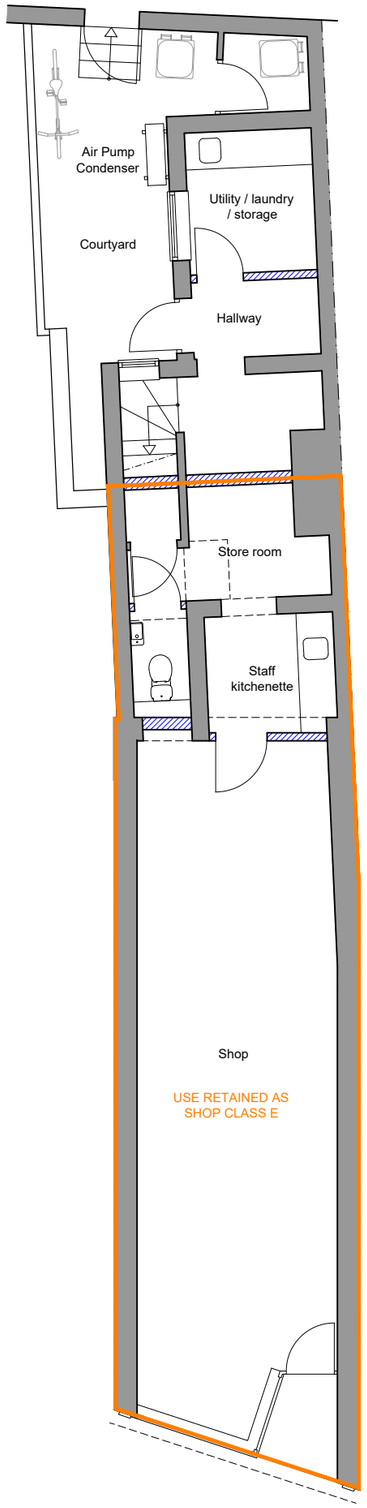



Ground Floor

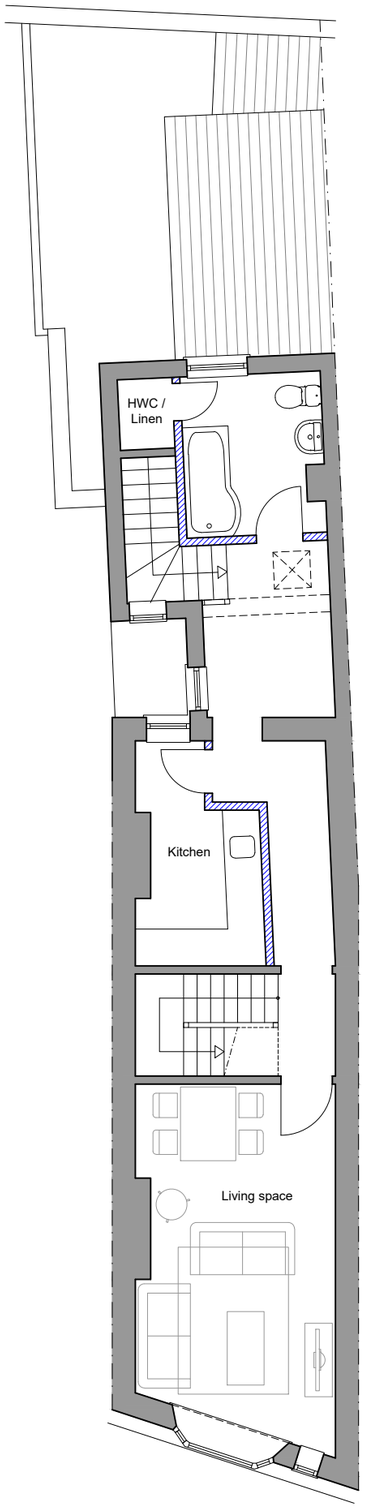

First Floor

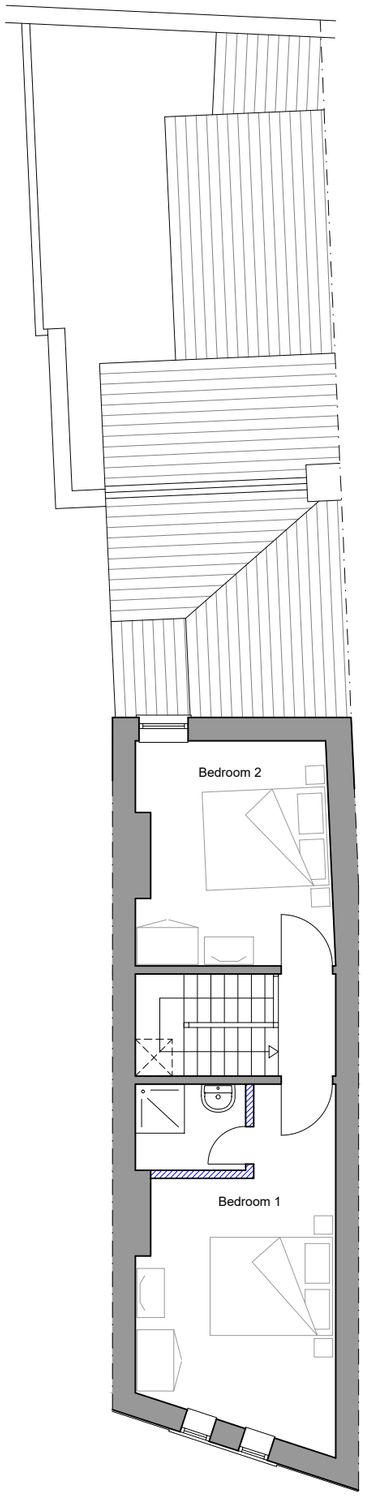


Second Floor

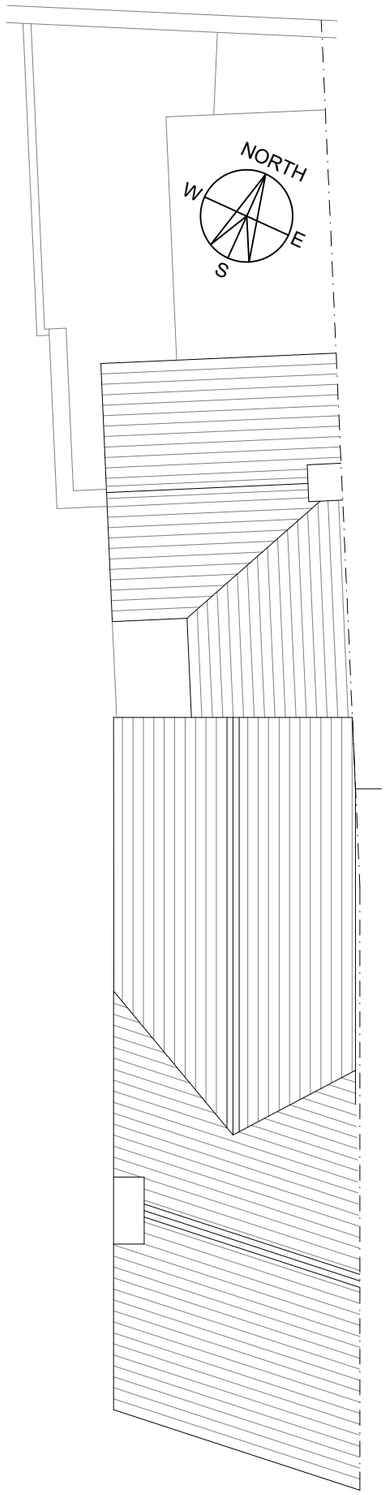


Roof Plan



Front Elevation
No Alterations

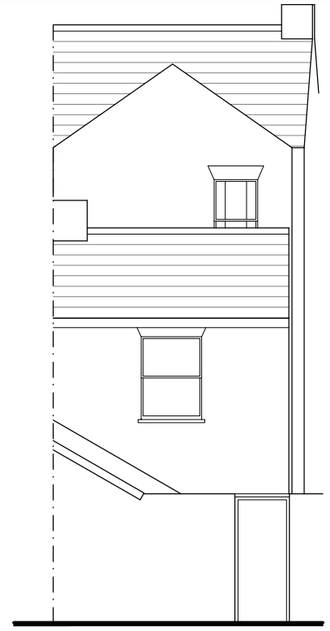


Rear Elevation
No Alterations

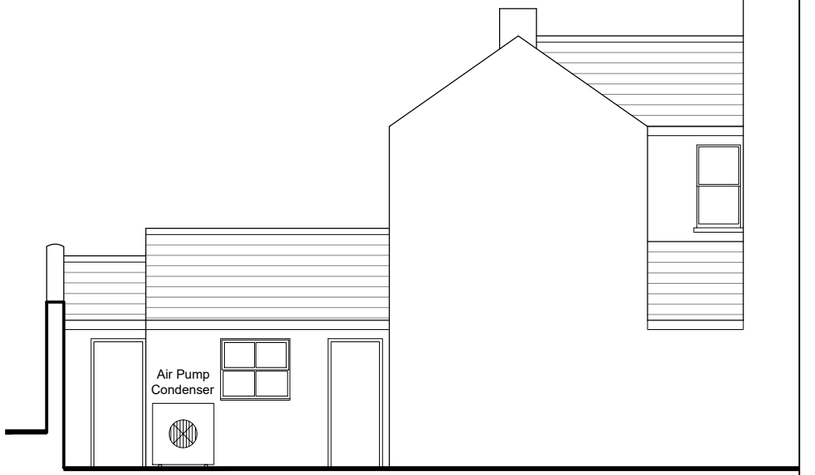

SW Elevation to Courtyard

Planning Drawings
Printed or electronic copies of the drawing can be scaled for planning purposes. It is the responsibility of the person scaling from the drawing to make sure that the drawn scale is printed accurately at the paper size stated. Copyright reserved ©

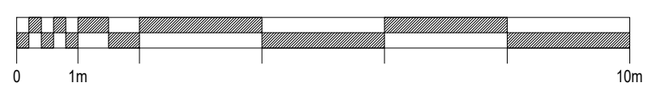

No.	Description	Date
01	First Issue	15.11.23

17 Station Street, Spalding, PE11 1EF

Conversion of upper floors into residential unit

Project ref.	2023 PE11 1EF
Date	09.11.23
Drawn by	LRD
Paper Size	A3
Scale @ Paper Size	1 : 100

Proposed Plans & Elevations

Drawing Number	PL 03
Issue	01