
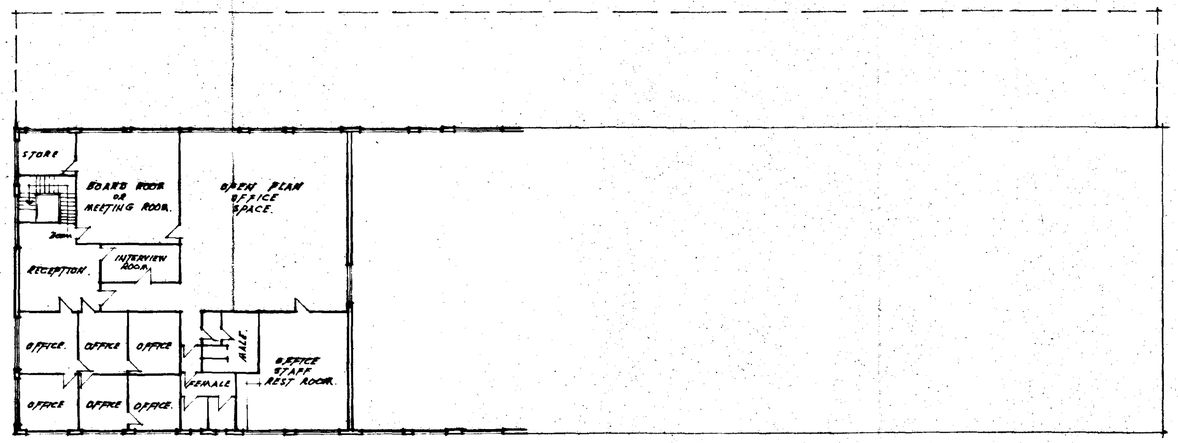


F I R S T F L O O R P L A N.

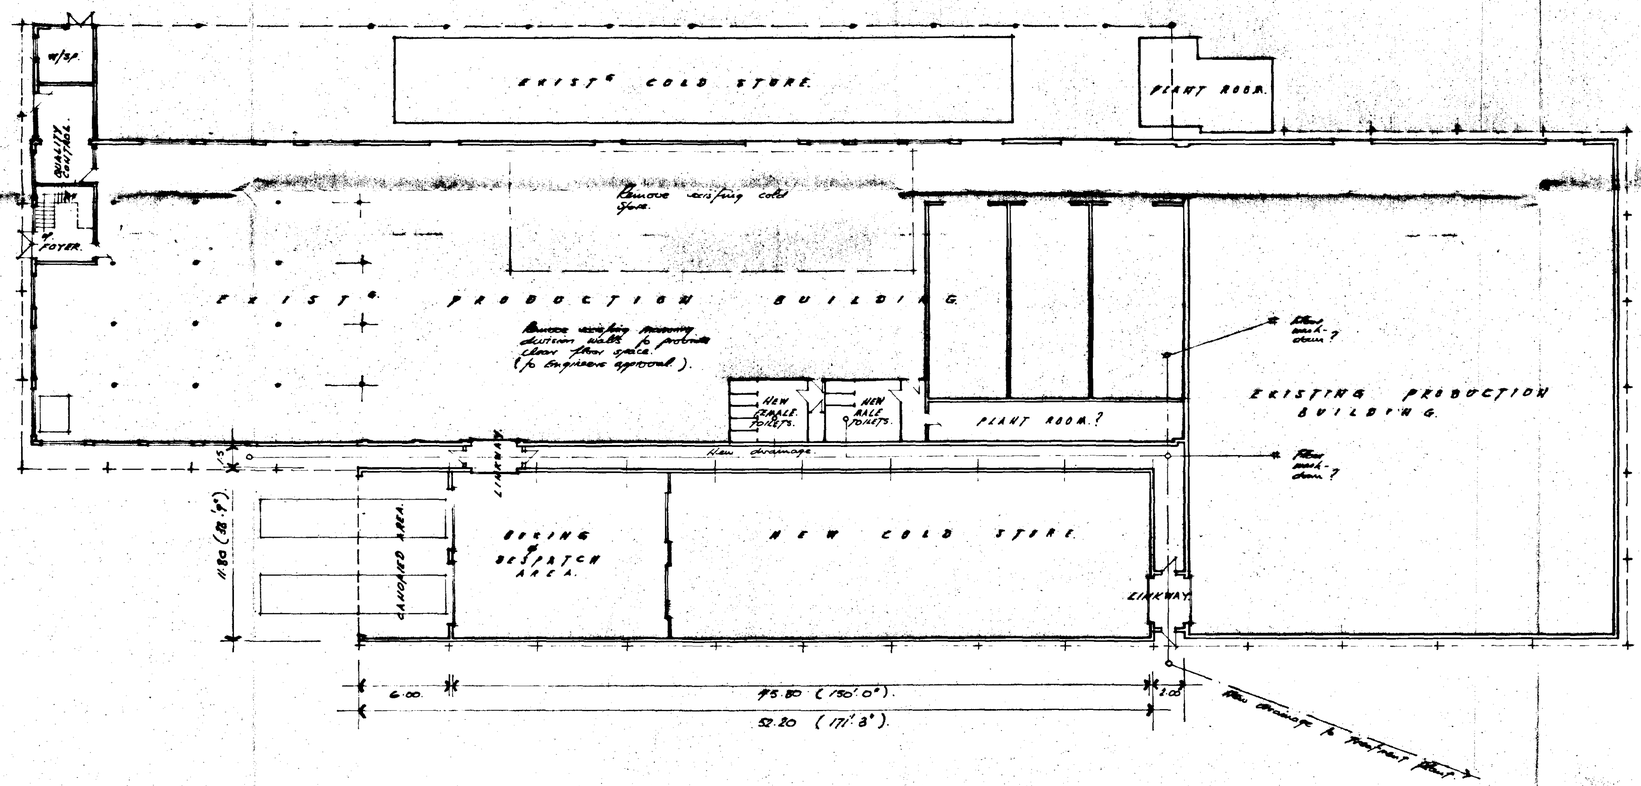

G R O U N D F L O O R P L A N.

AMENDED PLAN
Ref.

SOUTH HOLLAND DC
HOUSING & PLANNING
- 5 NOV 1997
Ref: 1020/97

REV	REMARKS	DATE

ALL WELDS mm C.F.W. U.N.O. | PAINT :

SOUTH LINCS LTD CONSTRUCTION


Bars Bridge
Bourne Road
West Pinchbeck
Spalding
Lincs. PE11 3NQ
Tel. 01775 640555
Fax. 01775 640679

CLIENT :
FLOWER PLUS LIMITED.
FULNEY NURSERIES.
LOW ROAD. SPALDING.

TITLE :
PROPOSED COLD STORE & REFURBISHMENT OF EXISTING BUILDINGS.

DRAWN : P. Godfrey. | CHECKED :
SCALE : 1 to 200. | DATE : September 1997.
DRAWING No. 9/97/2103-1. | REV.


SUMMIT
4728 9941

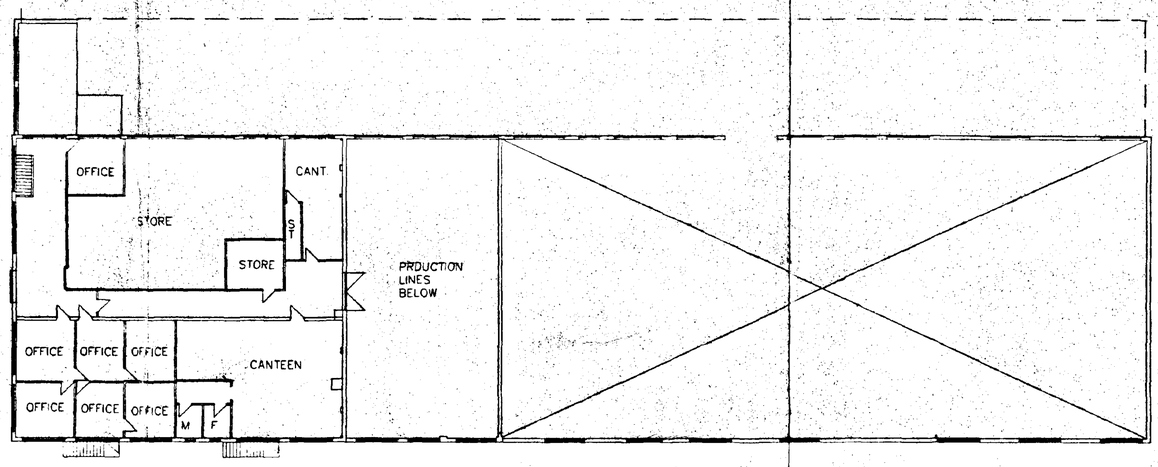


FIRST FLOOR PLAN

FLOWER PLUS LTD.
SPALDING
DATE. AUGUST 1997
SCALE. 1:200
DWG NO. 03


SOUTH ... HOUSING ...
23 SEP 1997
Ref: 1029/11

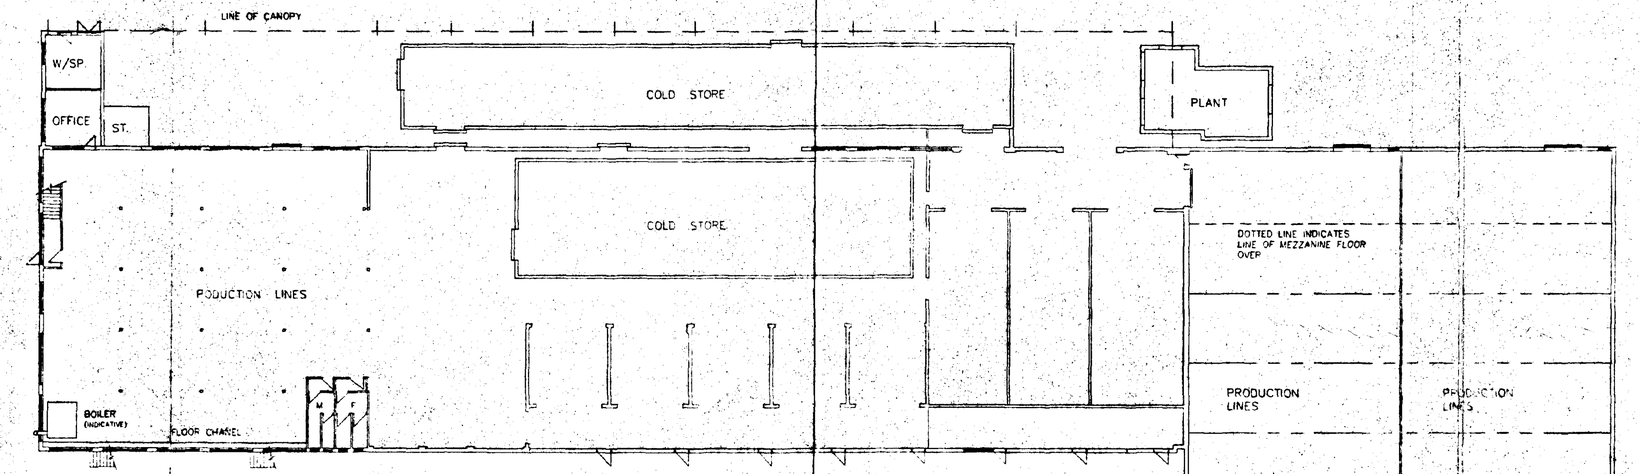


GROUND FLOOR PLAN

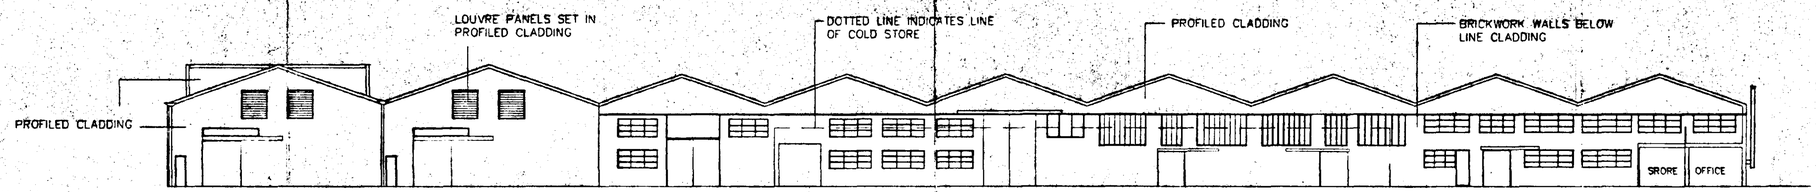


ELEVATION TO UNDERSIDE OF CANOPY

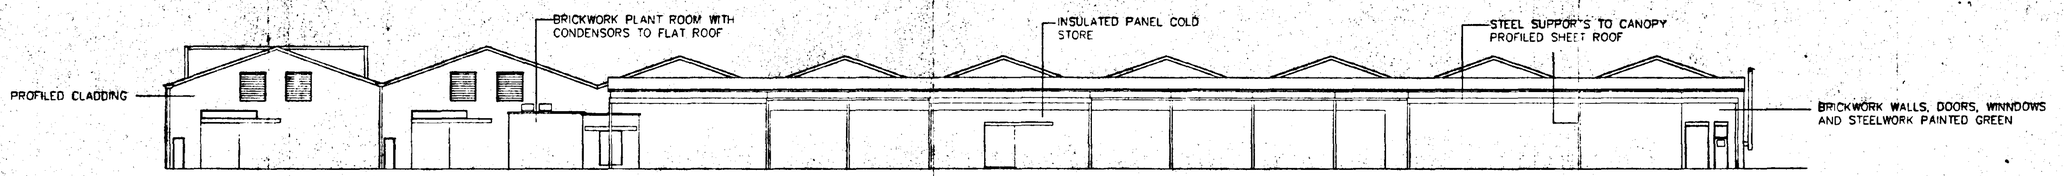


SOUTH ELEVATION

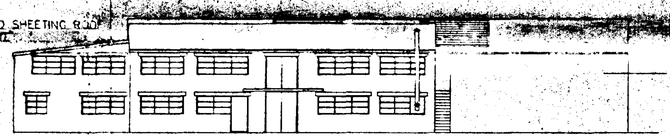

EAST ELEVATION

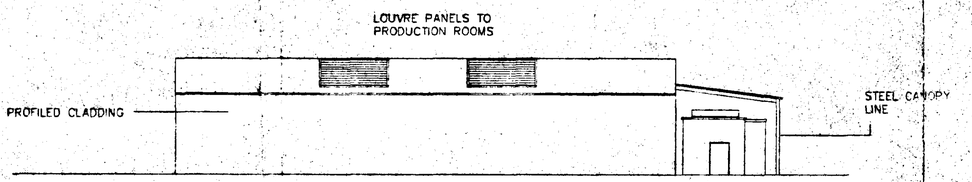


WEST ELEVATION

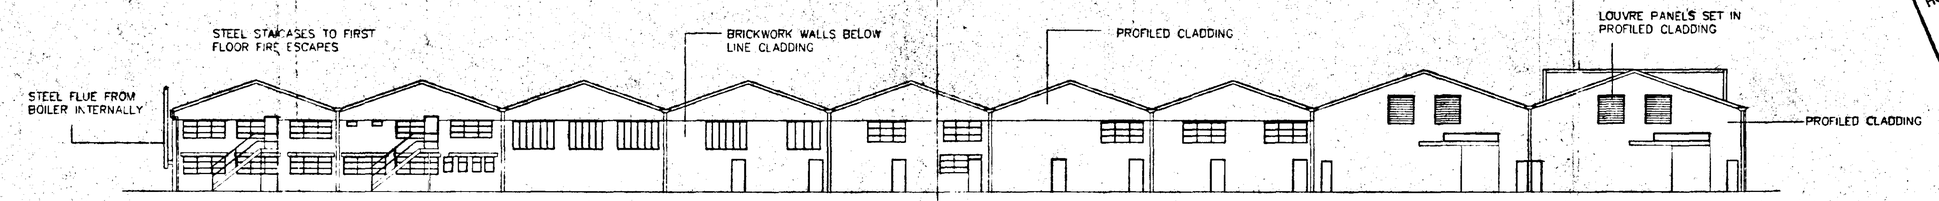


NORTH ELEVATION

FLOWER PLUS LTD.
SPALDING
DATE. AUGUST 1997
SCALE. 1:200
DWG.NO. 02


SOUTH HOLLAND DC
HOUSING & PLANNING
23 SEP 1997
Ref. 1026/97

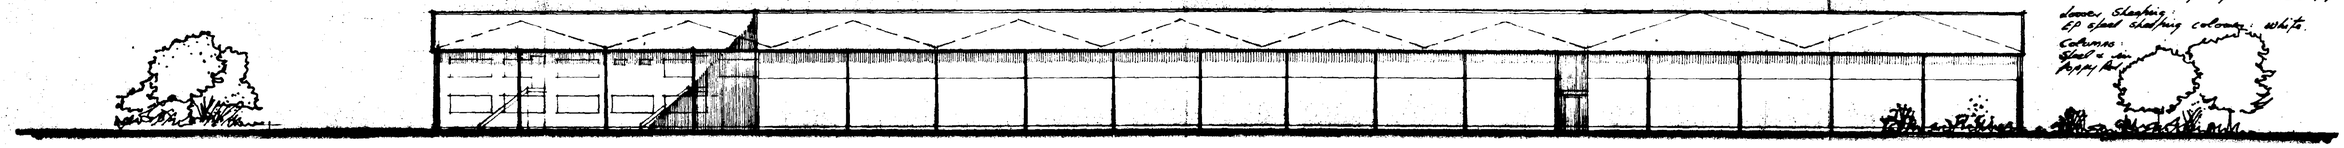


SIDE ELEVATION. (NORTH).

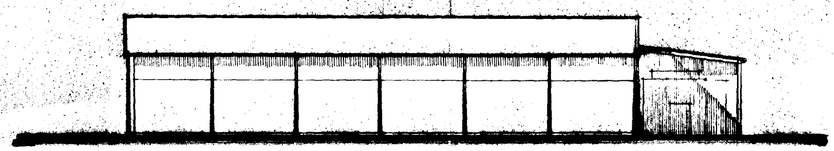

REAR ELEVATION (WEST).

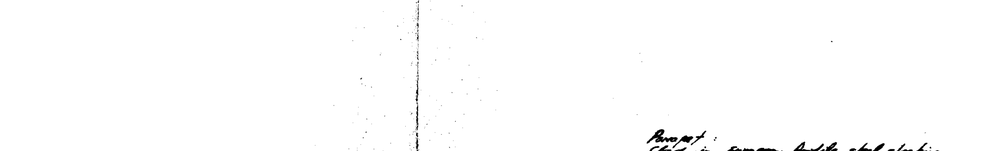

FRONT ELEVATION (EAST).

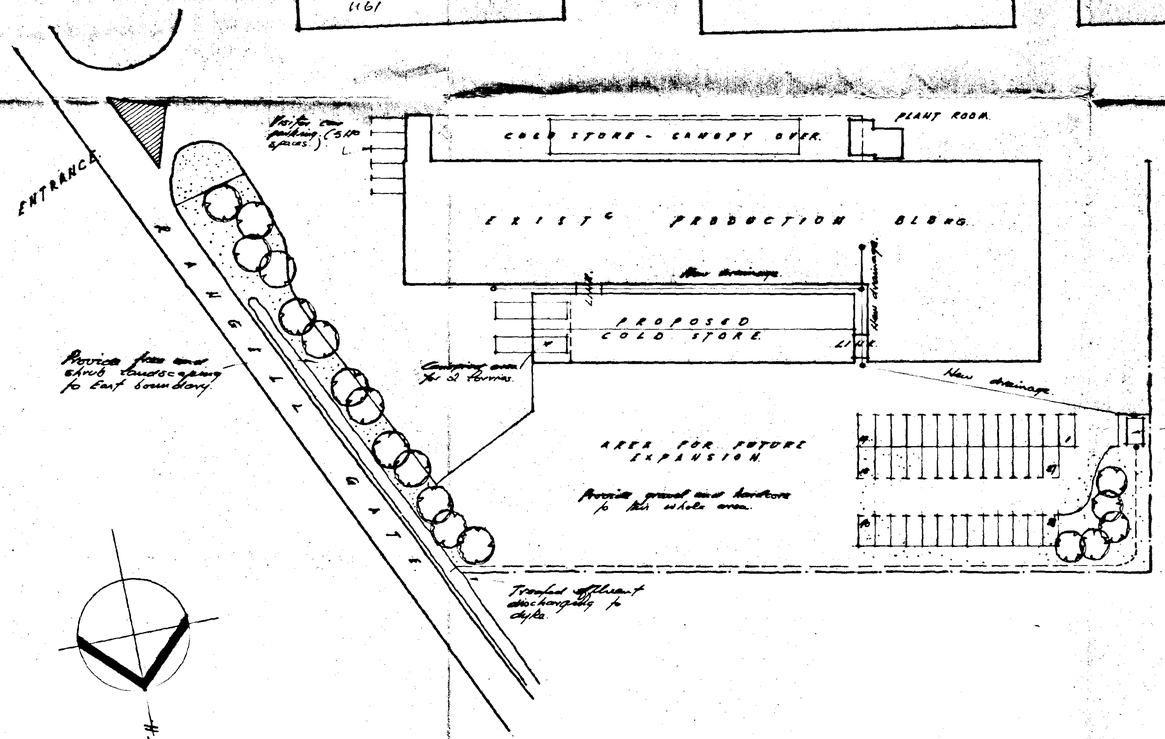

SITE LAYOUT PLAN 1 to 500.

Building for 90 employees on gravelled area with existing concrete hardstanding.

Foul effluent treatment plant treating waste from canteens, toilets and wash down areas inside building.

SOUTH HOLLAND DC
HOUSING & PLANNING
1 23 SEP 1997
Ref: 1020/97


REV	REMARKS	DATE
ALL WELDS mm C.F.W. U.N.O.	PAINT :	

SOUTH LINCS LTD CONSTRUCTION
Bars Bridge
Bourne Road
West Pinchbeck
Spalding
Lincs. PE11 3NQ
Tel. 01775 640555
Fax. 01775 640679


CLIENT :
FLOWER PLUS LIMITED.
FULNEY NURSERIES.
LOW ROAD. SPALDING.

TITLE :
PROPOSED COLD STORE & REFURBISHMENT OF EXISTING BUILDINGS.

DRAWN : P Godfrey	CHECKED :
SCALE : 1 to 200 & 500.	DATE : September 1997
DRAWING No. 9/97/2103-2.	REV.

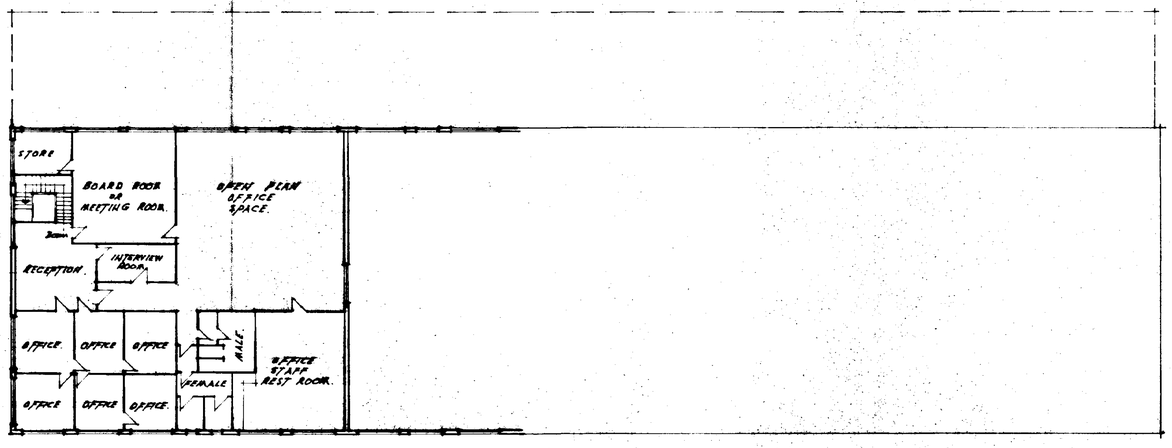

F I R S T F L O O R P L A N.

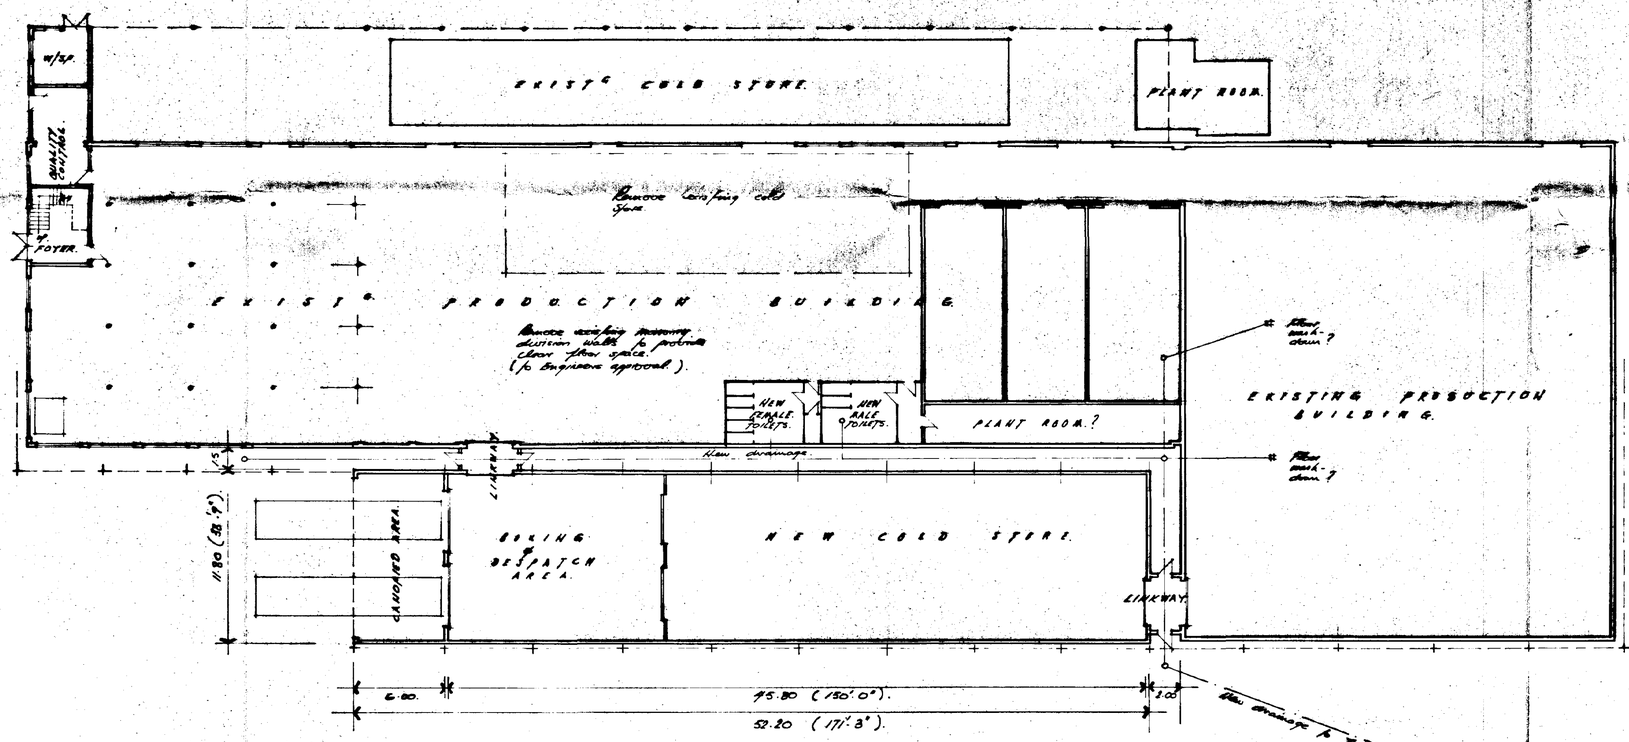

G R O U N D F L O O R P L A N.

SOUTH HOLLAND DC HOUSING & PLANNING 23 SEP 1997 Ref. L620/97

REV	REMARKS	DATE

ALL WELDS mm C.F.W. U.N.O.

PAINT :

SOUTH LINCS CONSTRUCTION LTD

Bars Bridge
Bourne Road
West Pinchbeck
Spalding
Lincs. PE11 3NQ
Tel. 01775 640555
Fax. 01775 640679

CLIENT :

FLOWER PLUS LIMITED.
FOLNEY NURSERIES.
LOW ROAD. SPALDING.

TITLE :

PROPOSED COLD STORE & REFURBISHMENT OF EXISTING BUILDINGS.

DRAWN : P Godfrey.	CHECKED :		
SCALE : 1 to 200.	DATE : September 1997.		
DRAWING No. 9/97/2103-1.	REV.		

BUMMIT