


This drawing is copyright & the property of EC Harris & must not be copied in whole or in part without their written permission. Copyright is reserved. ©
This drawing must not be scaled. The Contractor is to report all dimensional discrepancies & errors to the Contract Administrator prior to construction commencing. It is essential that this drawing is read in conjunction with all specifications/schedule of works & that all works are included for.

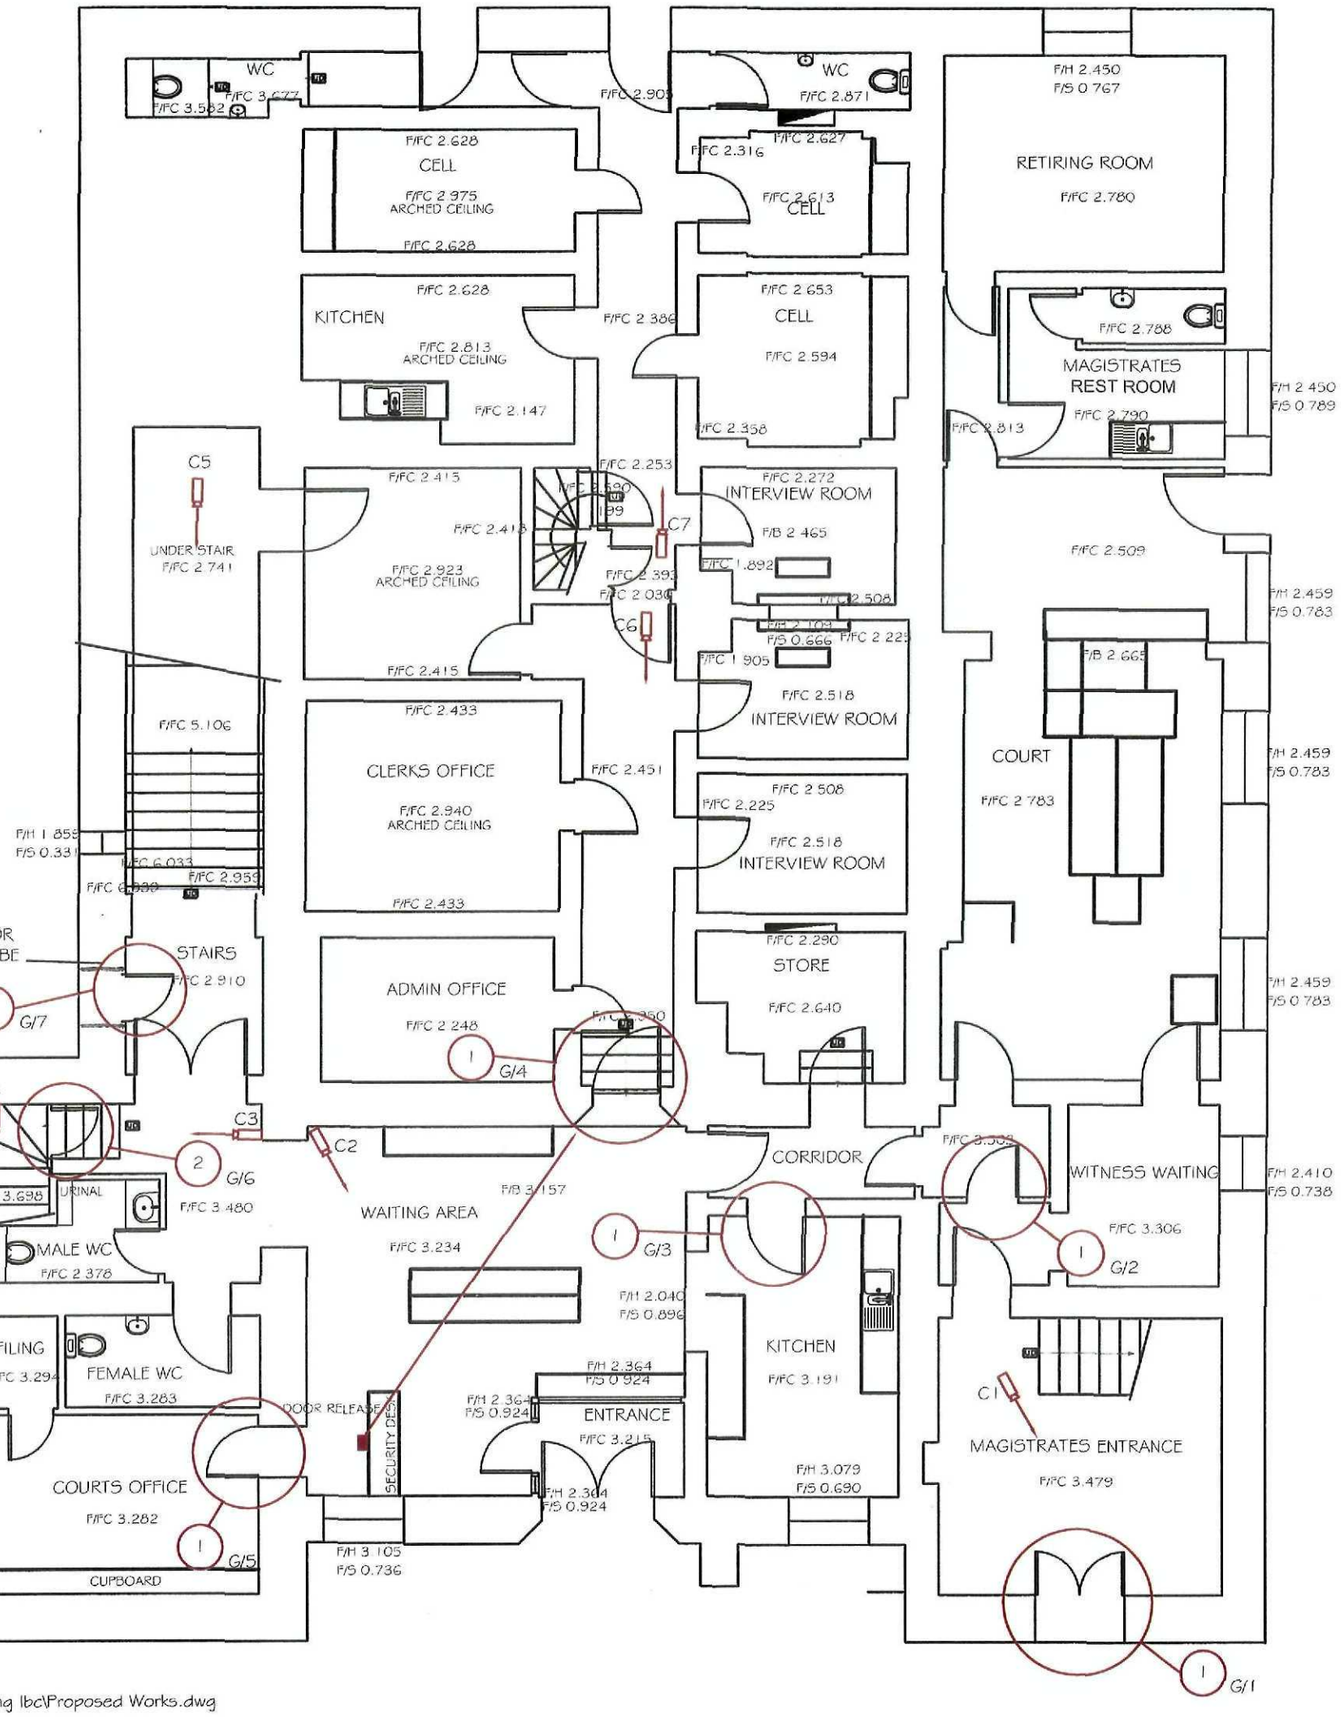

KEY

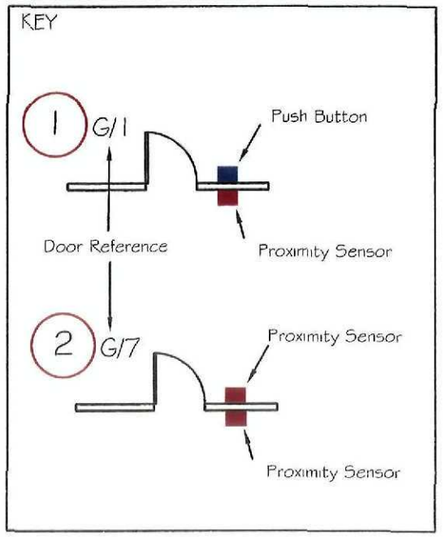

SHDC
Planning & Development
29 DEC 2011
Ref: 1022-11

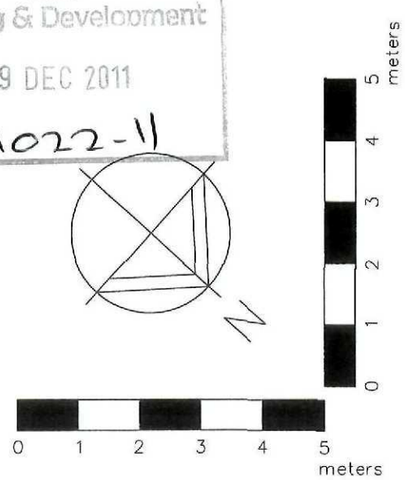

Revisions	Comments	Dates
Client: HER MAJESTY'S COURTS & TRIBUNALS SERVICE		Date 14-09-11
		Drawn CM
Project title: SPALDING MAGISTRATES COURT SECURITY WORKS		Approved
		Scale 1:100@A
Drawing title: PROPOSED GROUND FLOOR PLAN ACCESS CONTROL & CCTV WORKS		Job No. LINC-31-1
		Dwg. No. 001

EC HARRIS LLP
Baskerville House, Centenary Square, Broad Street, Birmingham B12N
Tel: 0121 503 2700 Fax: 0121 503 2701
information@echarris.com
www.echarris.com

S:\DOCS\JOBS\HMCS.76 spalding (5776)\09 Planning\Spalding lbc\Proposed Works.dwg