




Proposed South Elevation

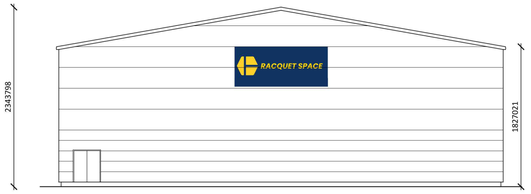

Proposed East Elevation

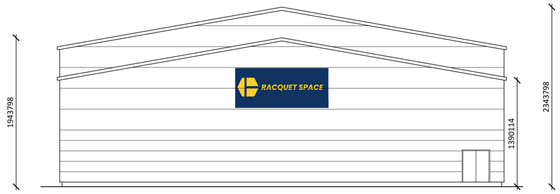

Proposed West Elevation

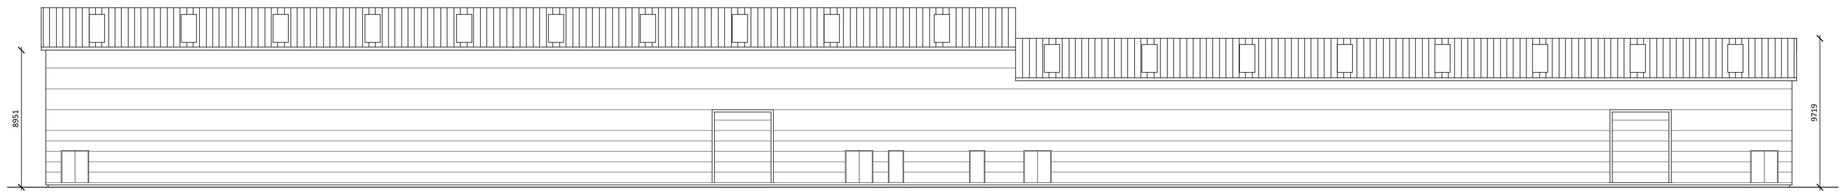

Proposed North Elevation

Notes

Copyright
© Robert Doughty Consultancy Limited.
All rights described in the Copyright, Designs and Patents Act 1988 have been asserted.

Ordnance Survey Map
© Crown Copyright. OS Licence No: AR 100010613.

Dimensions
All dimensions shown are for the purposes of obtaining the relevant planning permission only.

CDM 2015
This drawing is for illustrative purposes and/or obtaining the relevant planning permission only. It should not be used for construction and accordingly, risk identification under the Construction (Design & Management) Regulations 2015 has not been undertaken.

RACQUET SPACE

Rev	By	Description	Date
-	-	-	-

Current revision checked by: -

rdc
Robert Doughty Consultancy

32 High Street, Helpringham
Sleaford, Lincolnshire, NG34 0RA

Tel: 01529 421646
Email: admin@rdc-landplan.co.uk
Web: www.rdc-landplan.co.uk

Client
Racquet Space

Project
Proposed Padel and Pickleball Centre
Land off Bourne Road, Spalding

Drawing
Proposed Elevations

Scale @ A1	Date
1: 100	25/09/25
Drawn By	**Checked By**
PSS	-

Job Number	Status	Purpose of Issue
1648-1	FP	Full Planning

Drawing No. 1648-1_FP_EL01 **Rev** -

0 1 2 3 4 5m