
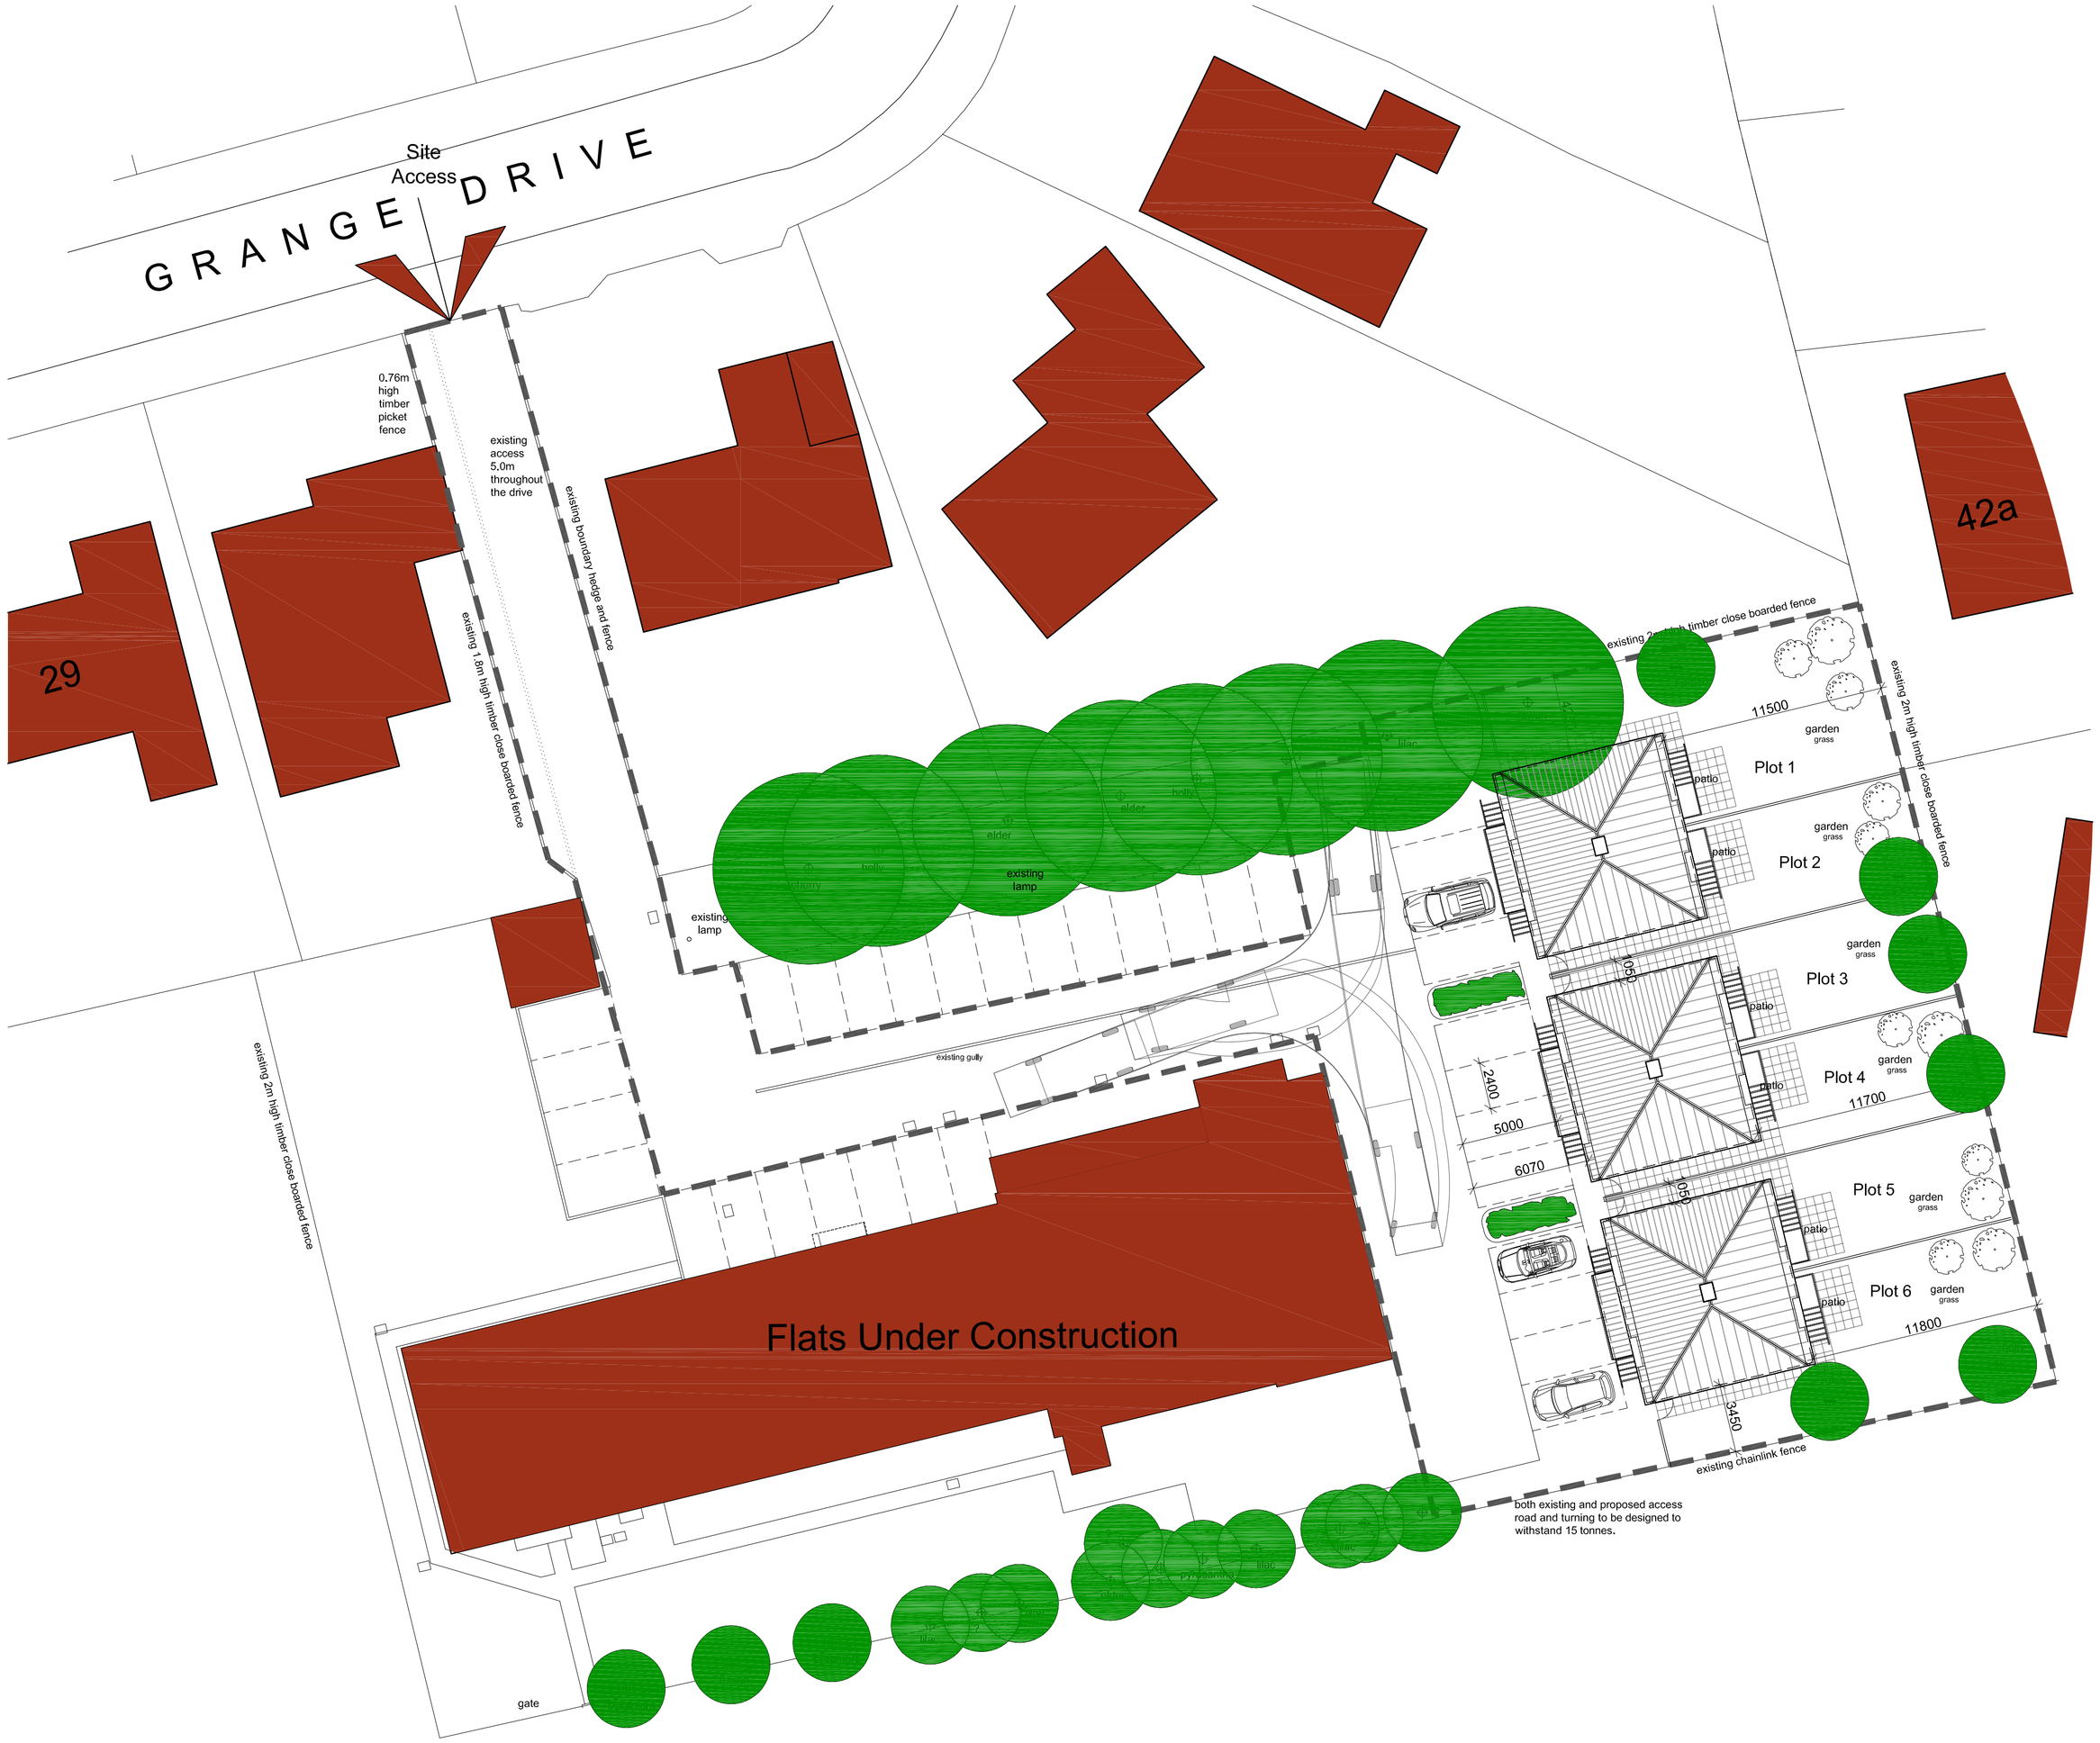


Site Plan
Scale: 1:200
0 2 4 6 8
metres

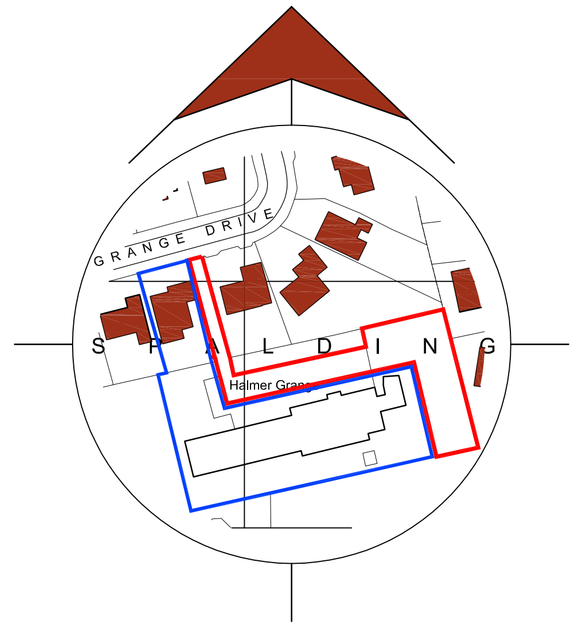

Location Plan
Scale: 1:1250
0 10 20 30 40
metres

SITE PLAN KEY

- Indicates neighboring properties (from ordinance survey location plan)
- Indicates proposed new buildings
- Indicates existing trees to be retained
- Indicates site access point
- Indicates site boundary line
- Indicates proposed concrete patio slabs
- Indicates position of proposed timber close boarded fence
- Indicates proposed new tree planting
- Indicates proposed parking

General Notes

1. This drawing shall not be scaled, figured dimensions only to be used.
2. All dimensions are shown in 'mm' unless otherwise stated.
3. The contractor, sub-contractors and suppliers must verify all dimensions on site prior to the commencement of any work.
4. This drawing is to be read in conjunction with all relevant engineers and specialist sub-contractors drawings and specifications.
5. Any discrepancies are to be brought to the designers attention.

Revisions

A	Sept 2016	Changes to Roof
B	Oct 2016	Roof Amended for Planning Application

SWANN EDWARDS
ARCHITECTURE
Swann Edwards Architecture Limited, Elveden House, Gull Road, Guyhirn, Wisbech, Cambs. PE13 4ER
t 01945 450694 e info@swannedwards.co.uk w www.swannedwards.co.uk

Job Title
Proposed Residential Development
Halmer Grange, Grange Drive, Spalding
For Market Homes Ltd.

Drawing Title
Planning Drawing
Site & Location Plans

Date	March 2016
Scale	As Shown
Sheet Size	A1
Job No.	SE-185
Drawn by	GE
Dwg No.	110
Revision	B

Swann Edwards Architecture Limited ©