CASTLE BUILDING LTD

Proposed Starter homes
KING'S ROAD SPALDING


scale 1:50 . date July 04

1017. 03..5


CB DESIGN GROUP
ARCHITECTURAL & PLANNING SERVICES
24 Commercial Road
Spalding
Lincolnshire
PE12 2HA
Tel: 01775 722241
Fax: 01775 769986

SHDC
Planning & Development
28 JUL 2004
Ref: 1024/04


DETERMINED PLAN

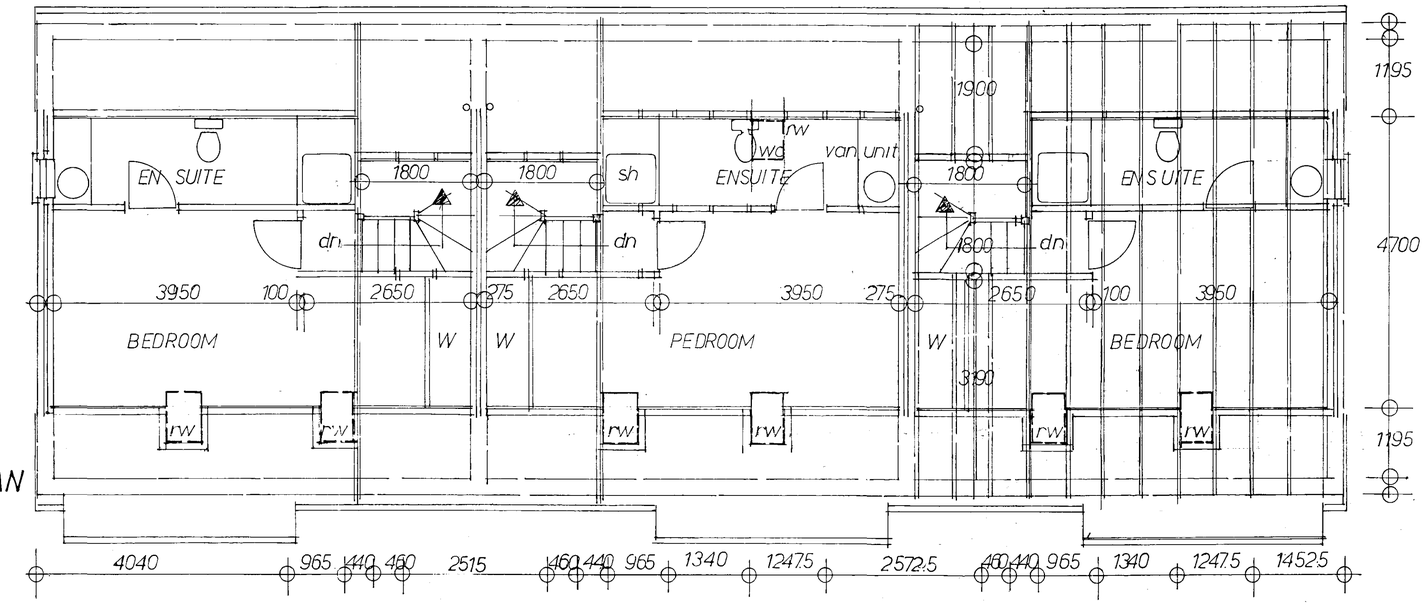

FIRST FLOOR PLAN

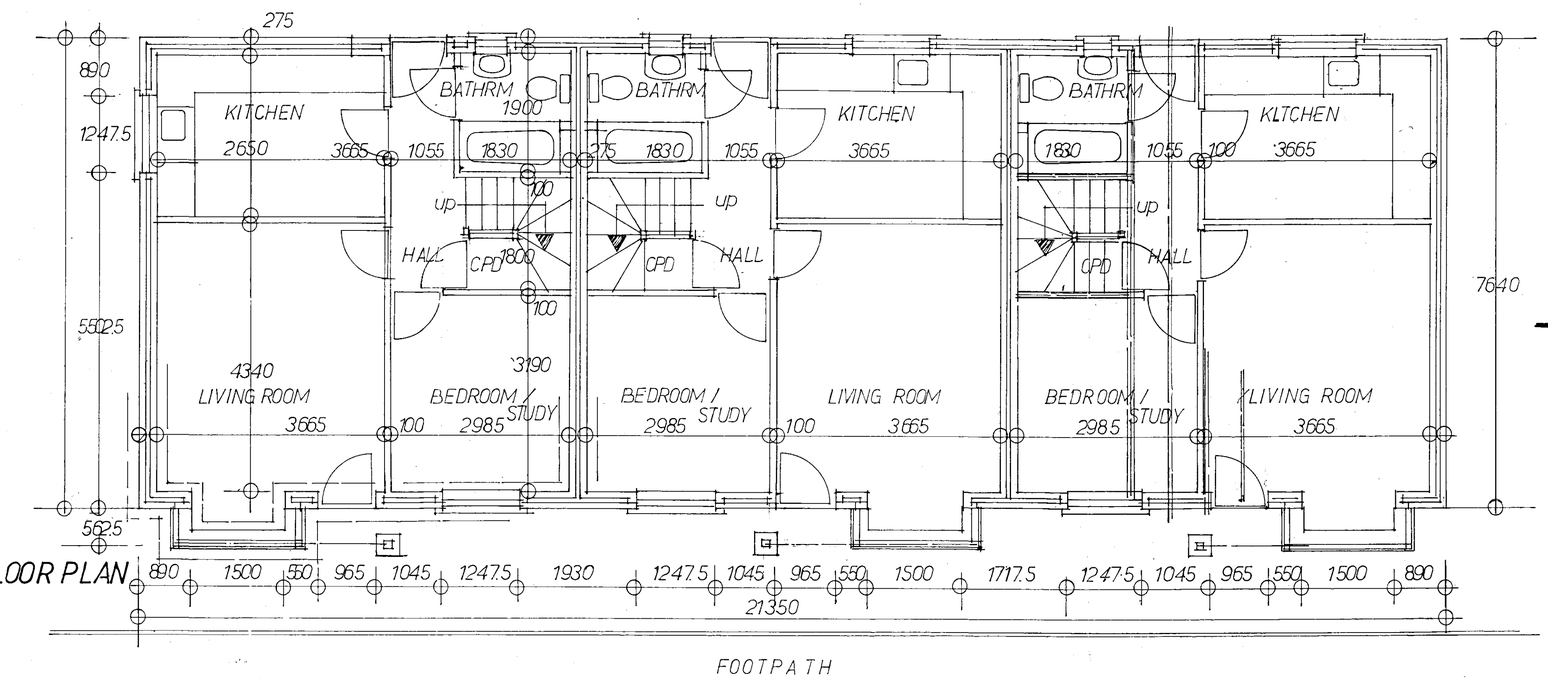

GROUND FLOOR PLAN

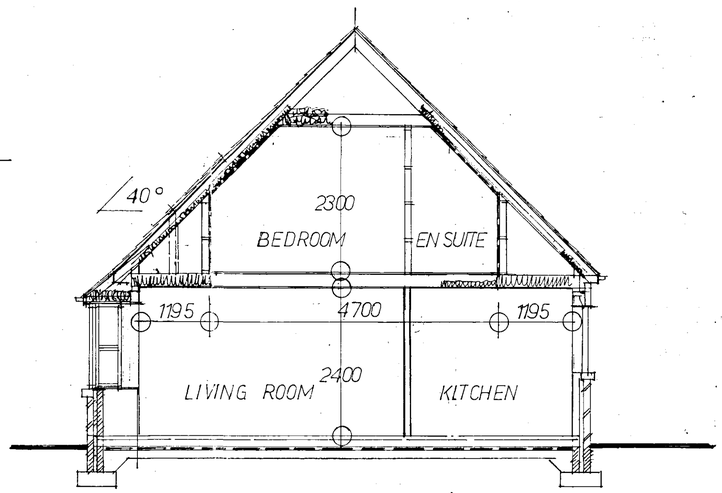

CROSS SECTION