


Contractor to check all Dimensions on site prior to ordering materials / commencing work.Do Not Scale from this Drawing - If in doubt then please ask

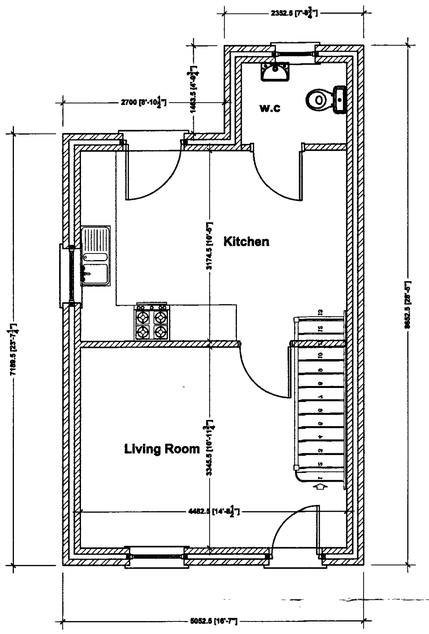

Ground Floor Plan
Scale 1:50

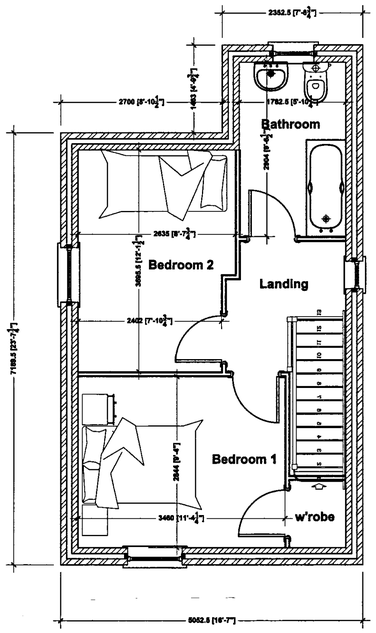

First Floor Plan
Scale 1:50

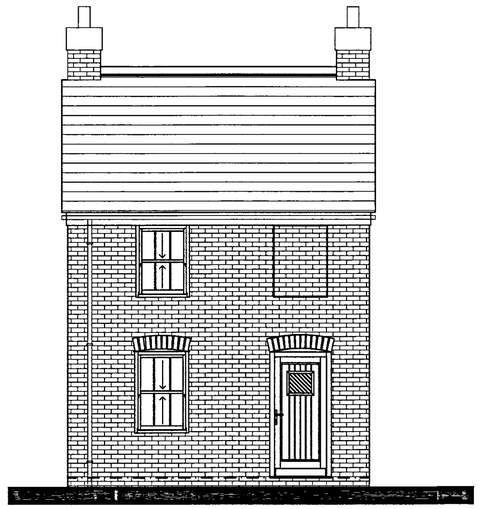

Front Elevation
Scale 1:100



Side Elevation
Scale 1:100

Rear Elevation
Scale 1:100

Side Elevation
Scale 1:100

DETERMINED PLAN

SHDC PLANNING & DEVELOPMENT 24 SEP 2008 Ref. 1026/08

rev "A" - 05.09.08 - First Floor Width amended

GENERAL CONDITIONS
Contractors are responsible for checking all dimensions on site when work commences and before ordering any materials.Any discrepancies should be brought to the attention of the Client for remedial action before commencing further.

All materials not specified to be of a standard suitable for the work proposed and be fit for purpose.All work to be in accordance with good building practise and all necessary BS codes for Workmanship on Building Sites.

Client :

Mr Jon Speed
160, Winsover Road
Spalding
PE11 1HQ

Site :

Building Plot on land adjacent to 45, Albert Street, Spalding.

Drawing Title

Elevations and Floor Plans

remway Design Ltd
2nd Floor - 5B Sheepmarket
Spalding
PE11 1BH
Tel : 01775 768 921
e-mail: enquiries@remwaydesign.co.uk

A1 Size | Scale : As Noted

1605- 01 "A"

PLEASE NOTE:
Due to areas of the structure being covered, unexposed or otherwise inaccessible the notes / specifications of existing materials are subject to confirmation of site when it is feasible to expose the relevant areas of construction.