
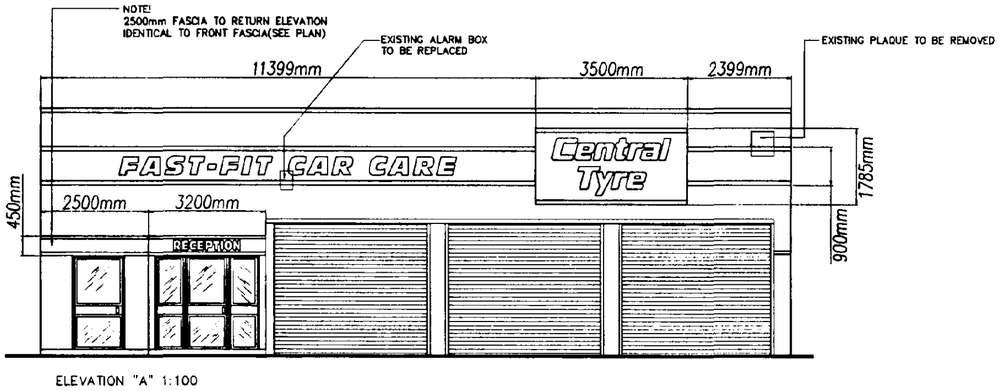


ELEVATION "A" 1:100

SECTION THROUGH 'BELT' DETAIL 1:10

14 GAUGE ALUMINIUM PANELS WITH RADIUSED TOP & BOTTOM. TEXTS ROUTER CUT HAVING 5MM OPAL BACKING SUPER IMPOSED WITH 5MM CLEAR


CENTRE SECTION OF PANEL FINISHED GLOSS RED, WITH TOP & BOTTOM 100MM FINISHED GLOSS BLUE

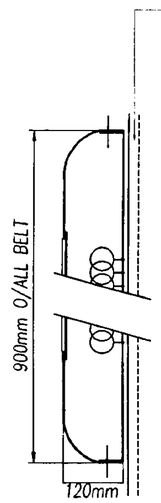


SECTION THROUGH 'BUCKLE' DETAIL 1:10

NOTE!
NEW FASCIA SIGNS TO BE FIXED TO EXISTING VERTICAL CORRUGATED METAL FASCIA.


EXTRUDED ALUMINIUM RADIUSED FRAME TOP & BOTTOM FINISHED GLOSS BLUE.
FLEX FACE PANEL FINISHED RED WITH TEXT IN YELLOW.
SIGN FULLY ILLUMINATED.

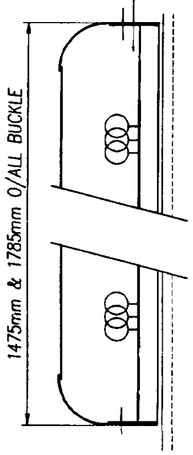

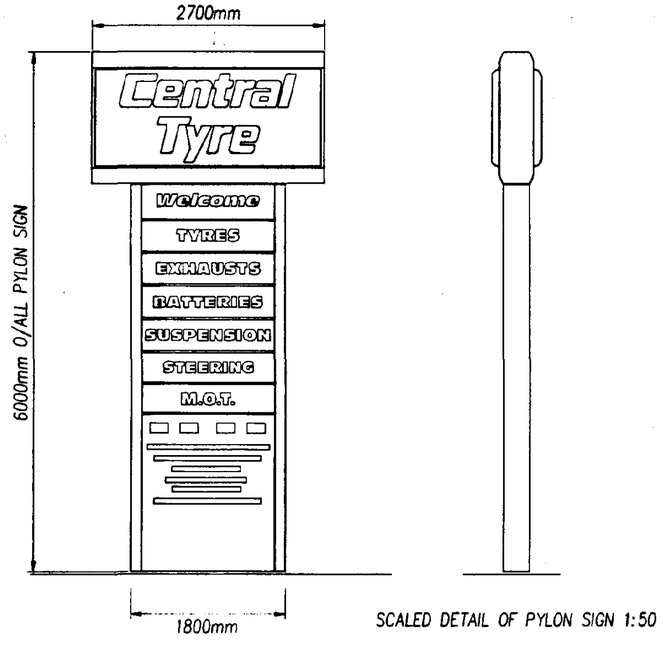

SCALED DETAIL OF PYLON SIGN 1:50


SECTION THROUGH 'RECEPTION' SIGN 1:5

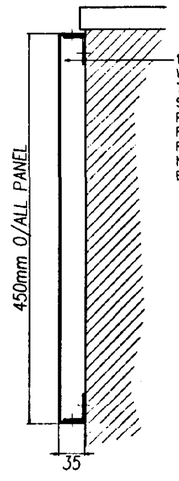

14swg ALUMINIUM PANELS STOVED RED WITH BLUE HORIZONTAL BAND ALONG TOP AND BOTTOM 75mm THICK. SIGN TO MITRED ON TWO CORNERS. PANEL TO BE APPLIED WITH TEXT RECEPTION ON DISPLAY ELEVATION FROM WHITE VINYL. NEW SIGN TO BE FITTED TO BRICK BACKGROUND.

SOUTH HOLLAND DC
HOUSING & PLANNING
13 NOV 1996
Ref: 1026/96.

SITE LOCATION PLAN

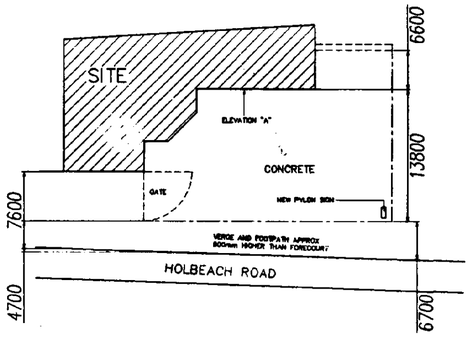

NOTE!
ALL DIMENSIONS ARE APPROXIMATE, TO BE CONFIRMED BY SITE SURVEY.

Job Title

CENTRAL TYRE
28 HOLEBEACH ROAD
SPALDING

Drawing No.	Sheet no.
	001
Scale: 1:10/1:100	Date: 11:4:96

Drawn By: B.READER.

Revisions

A) MAIN FASCIA SIGN REVISED, NEW RECEPTION SIGNAGE ADDED. B.READER 3:9:96


B) POSITION OF PYLON SIGN REVISED. B.READER. 31:10:96

B

BLAZE NEON LTD
Patricia Way, Pysons Road, Broadstairs, Kent CT10 2XZ
Tel: Thanet (01843) 601076 Fax: (01843) 867924

THIS DESIGN IS THE PROPERTY OF PIRELLI. AND MUST NOT BE REPRODUCED WITHOUT WRITTEN PERMISSION.

NOTES

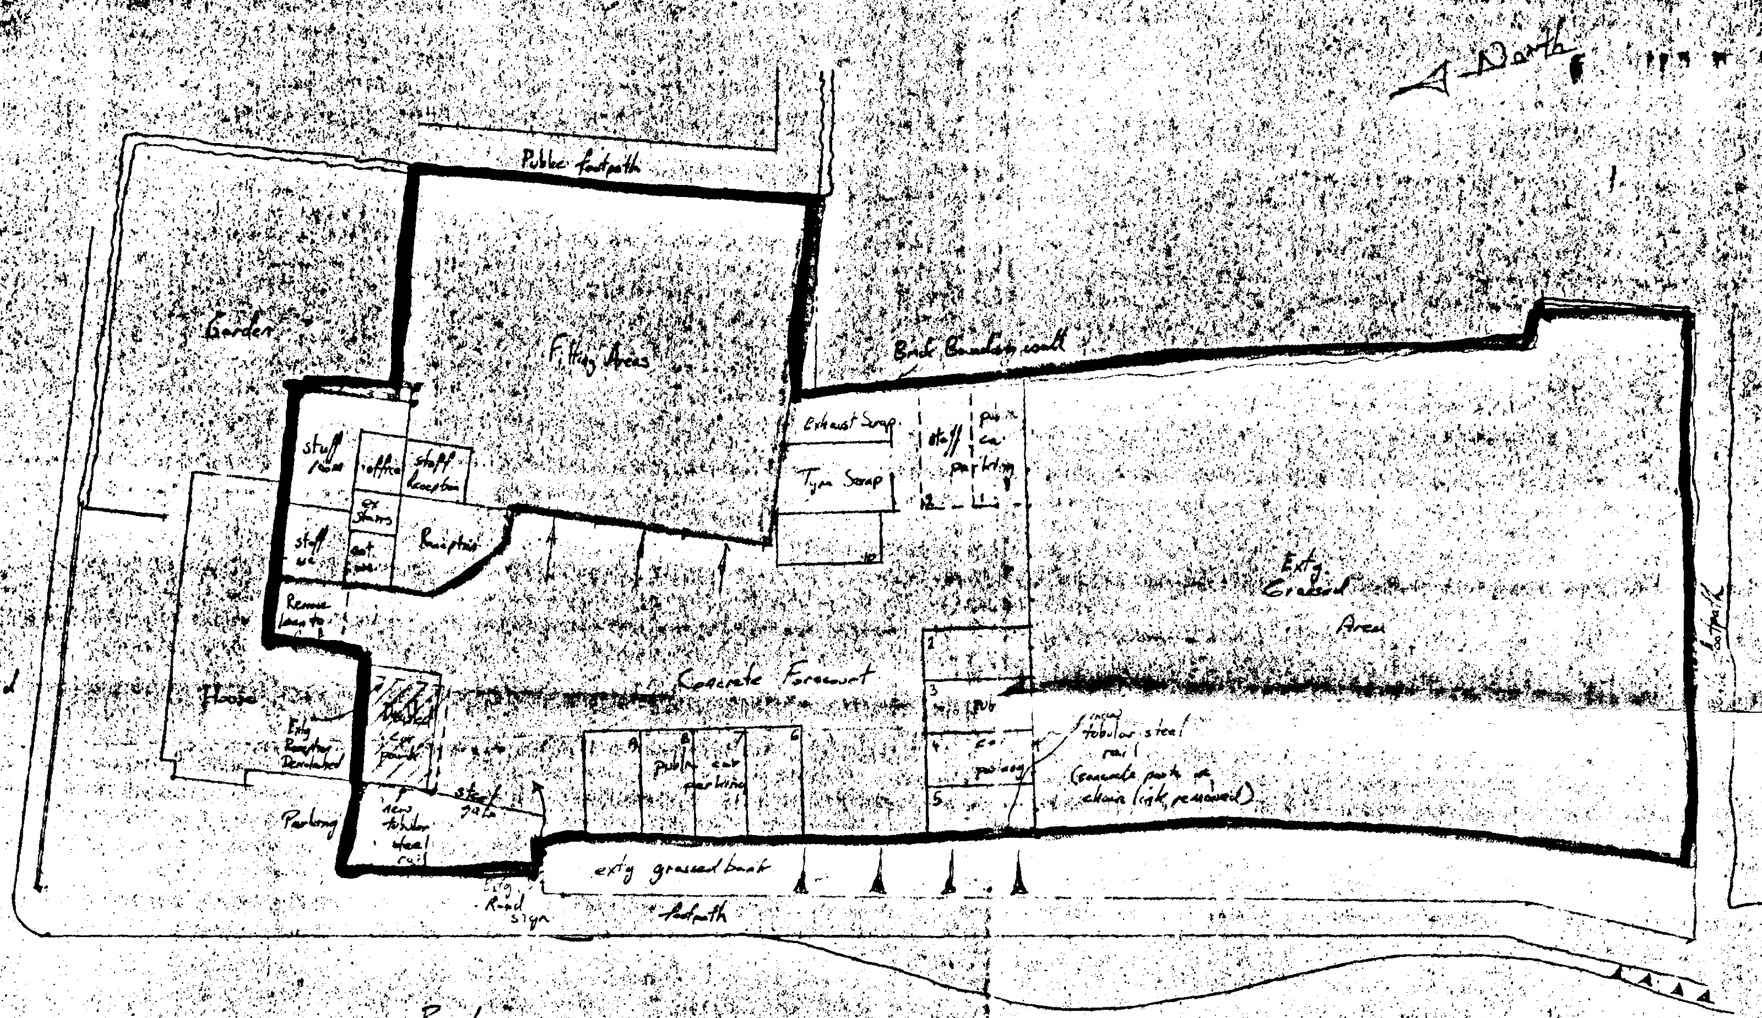

SOUTH HOLLAND DC
HOUSING & PLANNING
13 DEC 1996
Ref: 1036/96

A	Scheme accepted by operations Dec 96 revised car parking added	22/4/96

PIRELLI
PROPERTY DEPARTMENT
BURTON-ON-TRENT 66381

Do not scale this drawing
Contractors must check all dimensions on site

SPALDING
CENTRAL TYRES


PROPOSED SITE PLAN
INCORPORATING MAJOR REFURBISHMENT PROPOSALS

Scale 1:200 | Drawn
Date 15/4/96 | Approved

Drawing No.
CT/221/403 sht2f

THIS DESIGN IS THE PROPERTY OF PIRELLI . AND MUST NOT BE REPRODUCED WITHOUT WRITTEN PERMISSION

NOTES

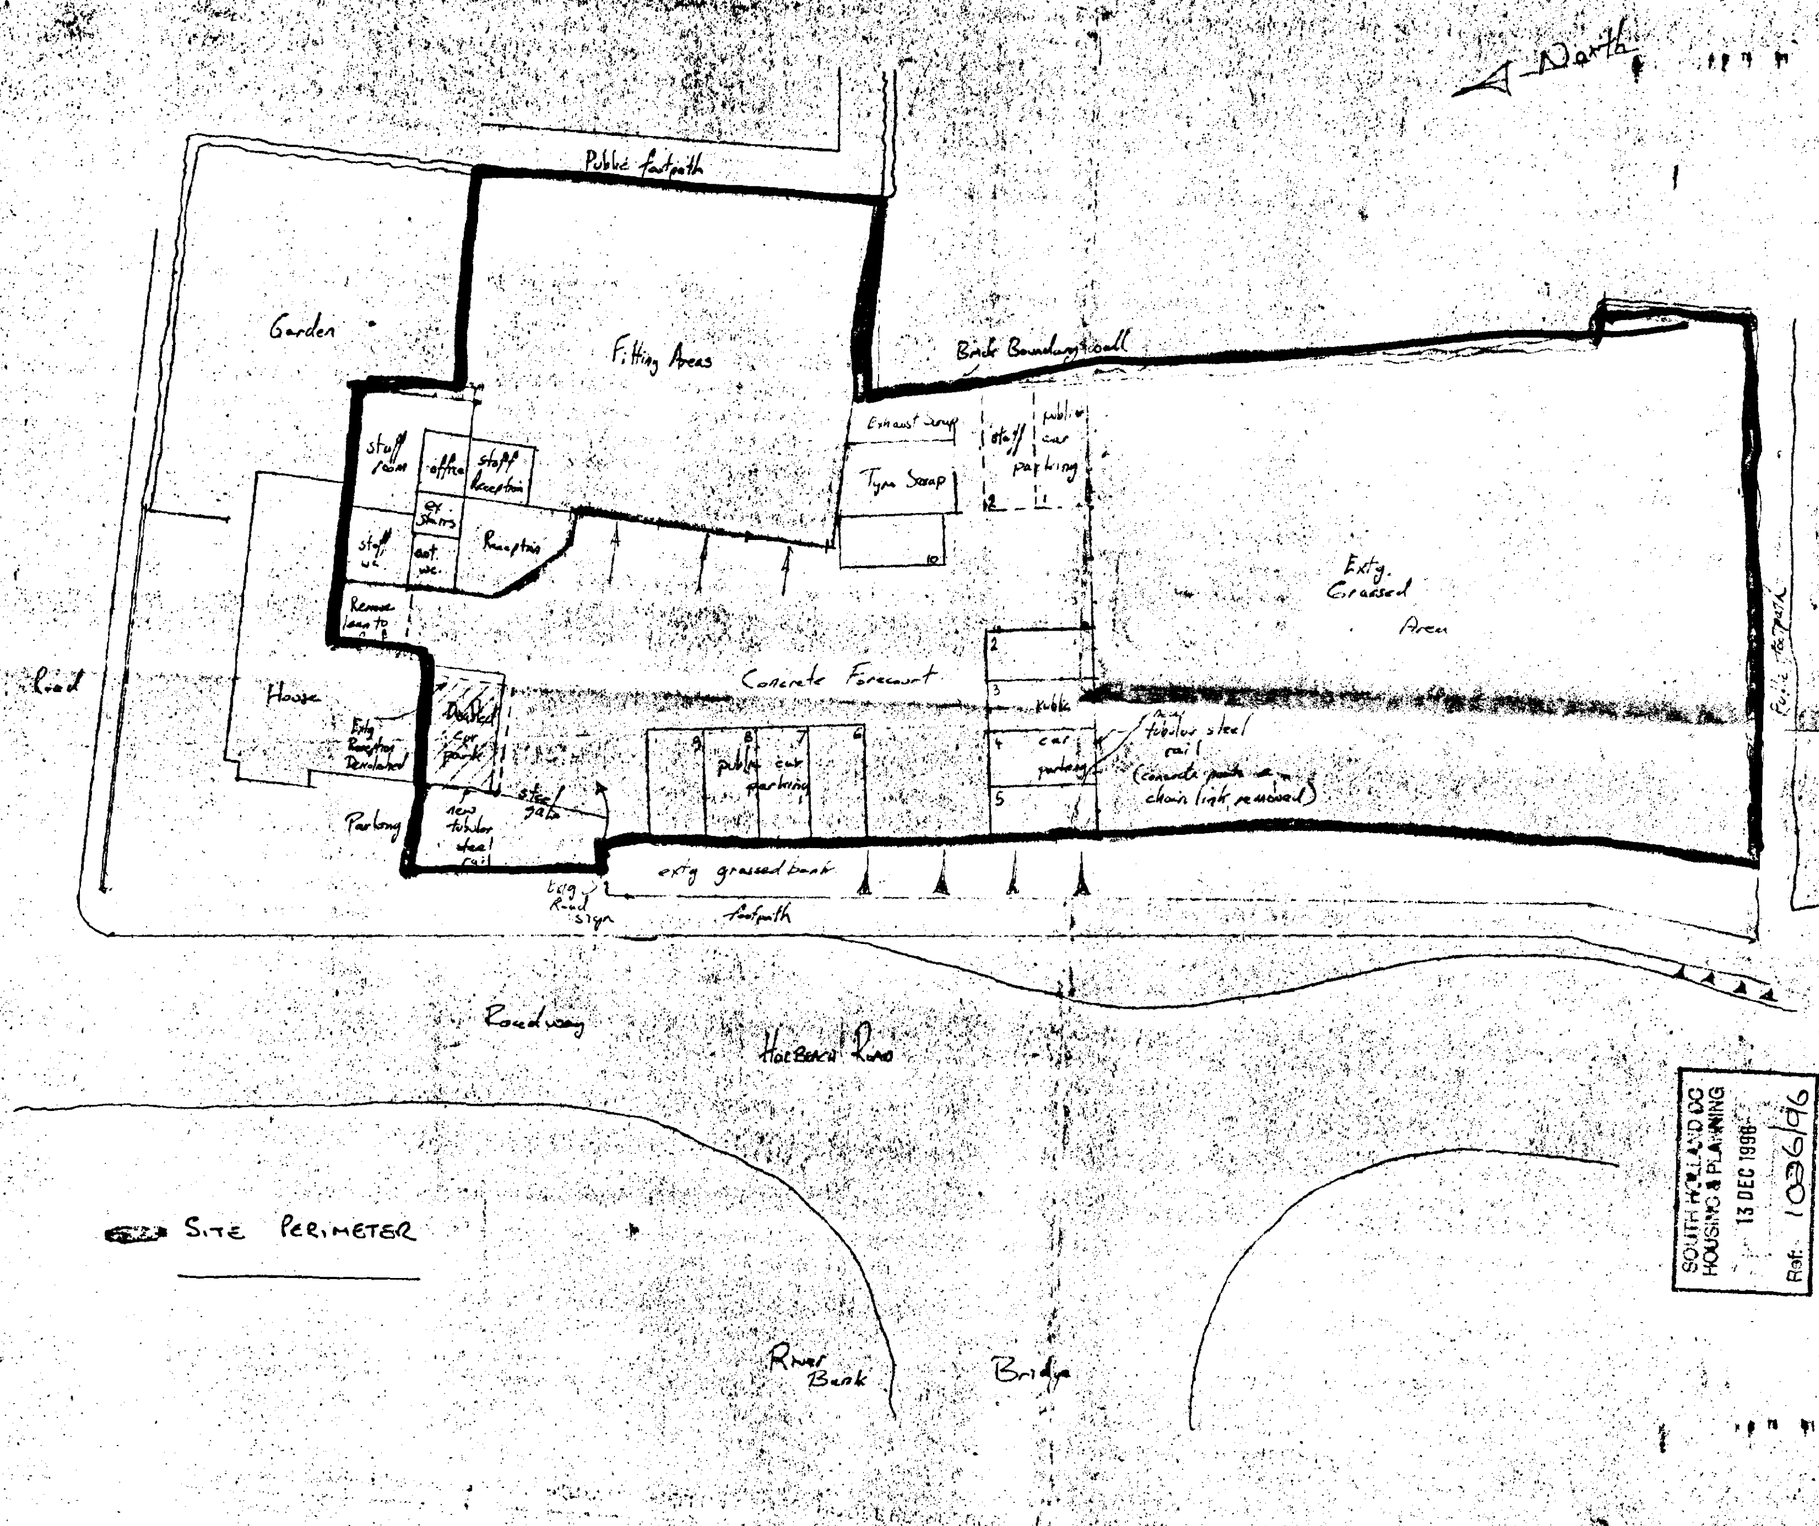

SOUTH HOLLAND DC
HOUSING & PLANNING
13 DEC 1996
Ref: 1036/96

A	scheme accepted by operations Dec 96 revised car parking added	29/4/96

PIRELLI
PROPERTY DEPARTMENT
BURTON-ON-TRENT 66381

Do not scale this drawing
Contractors must check all dimensions on site

SPALDING
CENTRAL TYRES


PROPOSED SITE PLAN
INCORPORATING MAJOR REFURBISHMENT PROPOSALS

Scale 1:200	Drawn
Date 15/4/96	Approved

Drawing No
CT/221/403 sht2f

THIS DESIGN IS THE PROPERTY OF PIRELLI AND MUST NOT BE REPRODUCED WITHOUT WRITTEN PERMISSION

NOTES

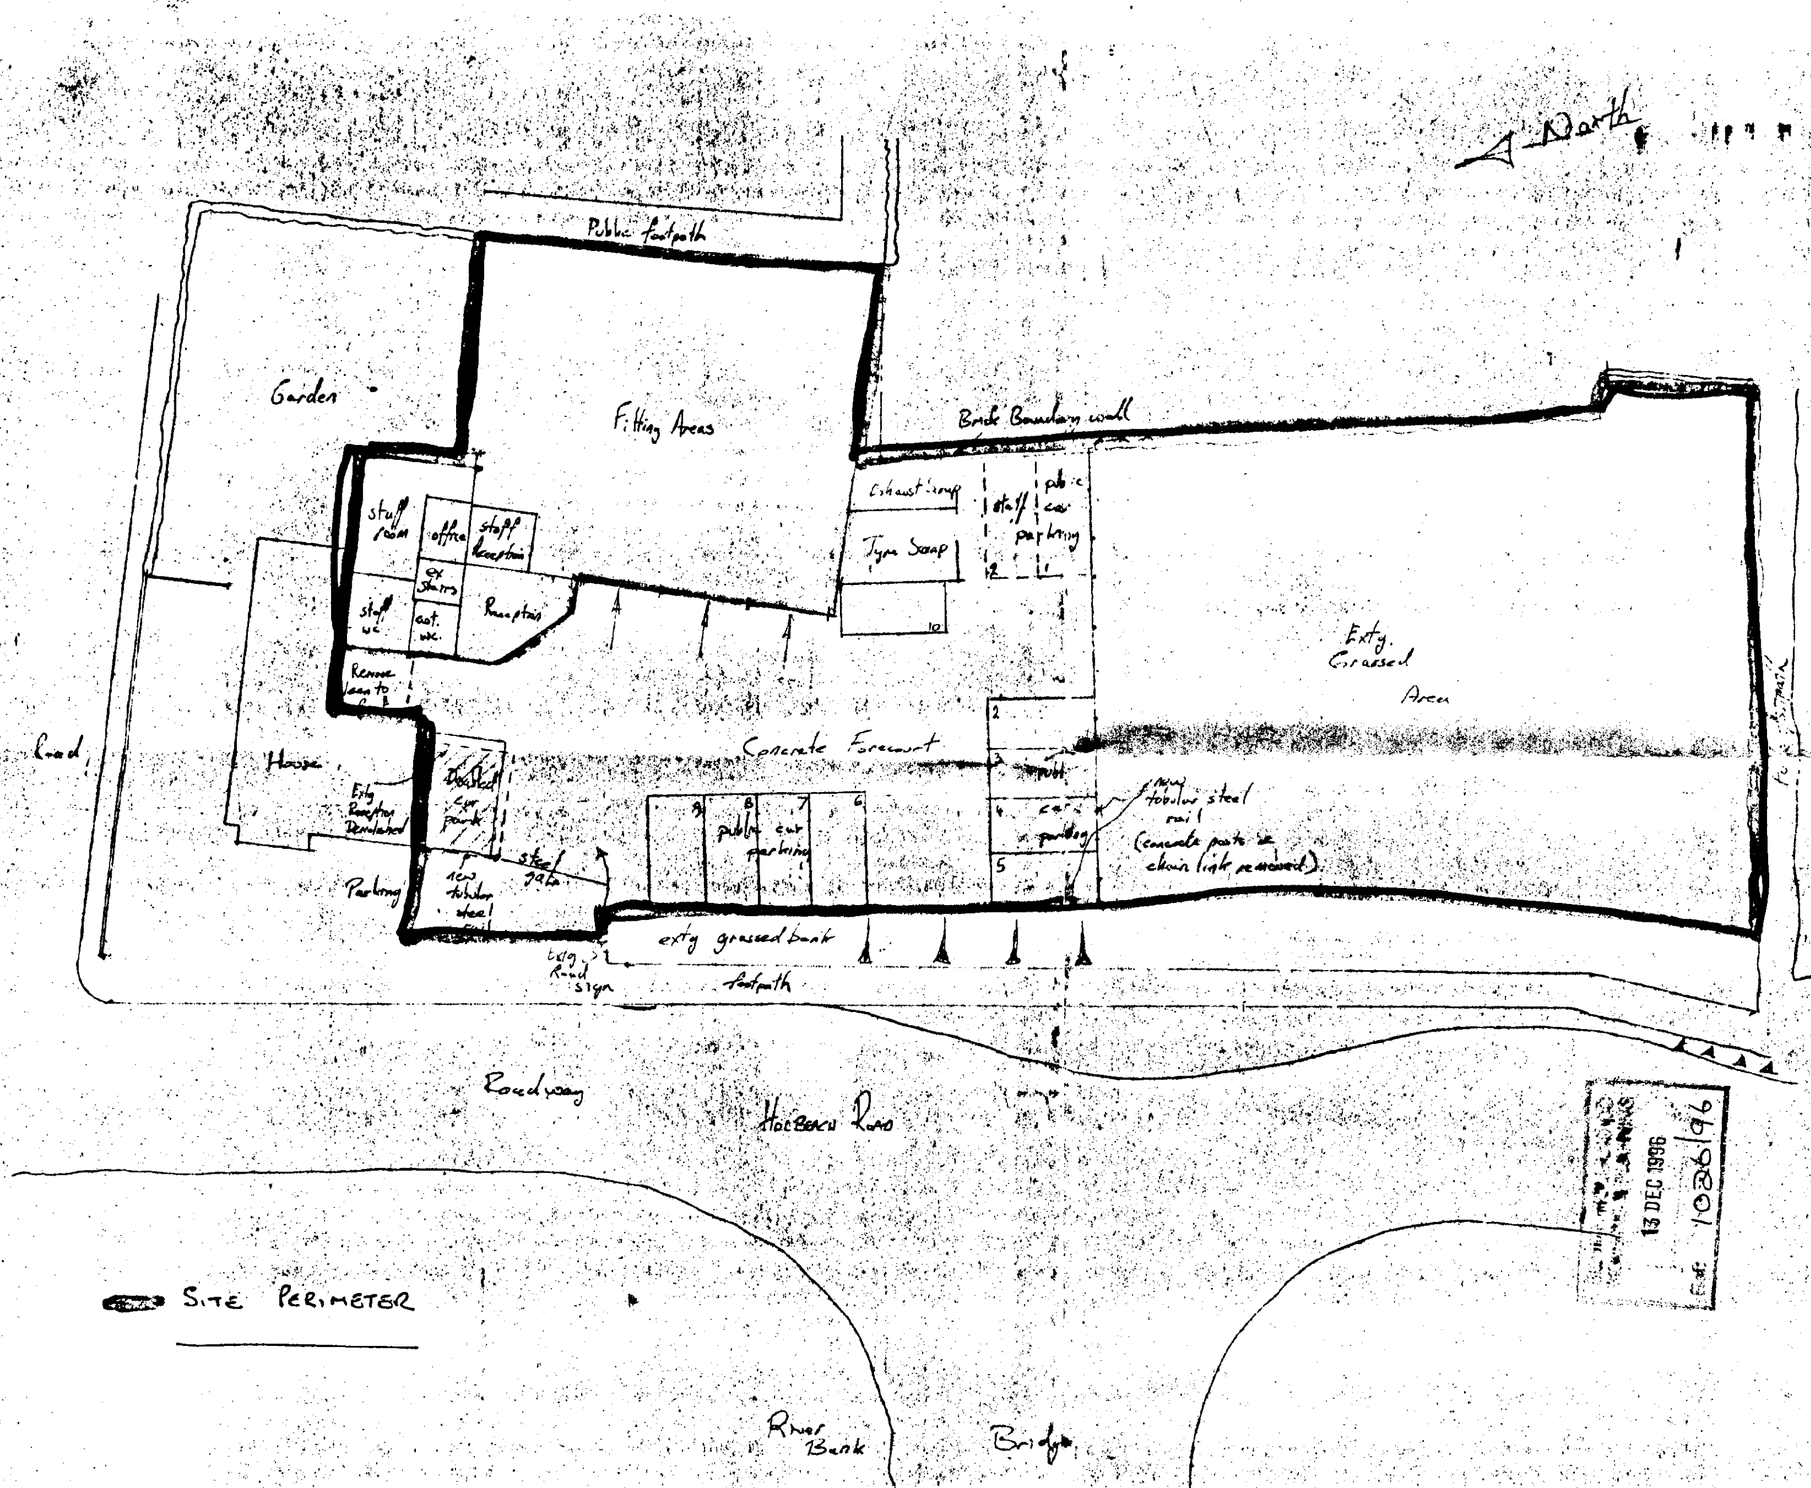

13 DEC 1996 10286/96

A	Scheme accepted by operations Dec 11th issued Car parking added	23/4/96

PIRELLI
PROPERTY DEPARTMENT
BURTON-ON-TRENT 66301


Do not scale this drawing.
Contractors must check all dimensions on site.

SPALDING
CENTRAL TYRES

PROPOSED SITE PLAN
INCORPORATING MAJOR REFURBISHMENT PROPOSALS

Scale 1:200	Drawn
Date 15/4/96	Approved

Drawing No.

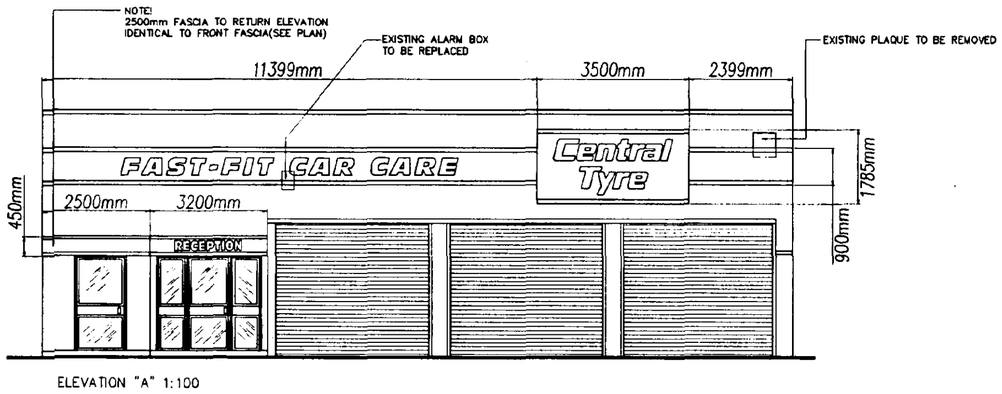


ELEVATION "A" 1:100


SECTION THROUGH 'BELT' DETAIL 1:10

14 GAUGE ALUMI IIUM PANELS WITH RADIUSED TOP & BOTTOM. TEXTS ROUTER CUT HAVING 5MM OPAL BACKING S IPER IMPOSED WITH 5MM CLEAR

CENTRE SECTION OF PANEL FINISHED GLOSS RED. WITH TOP & BOTTOM 00MM FINISHED GLOSS BLUE


SECTION THROUGH 'BUCKLE' DETAIL 1:10

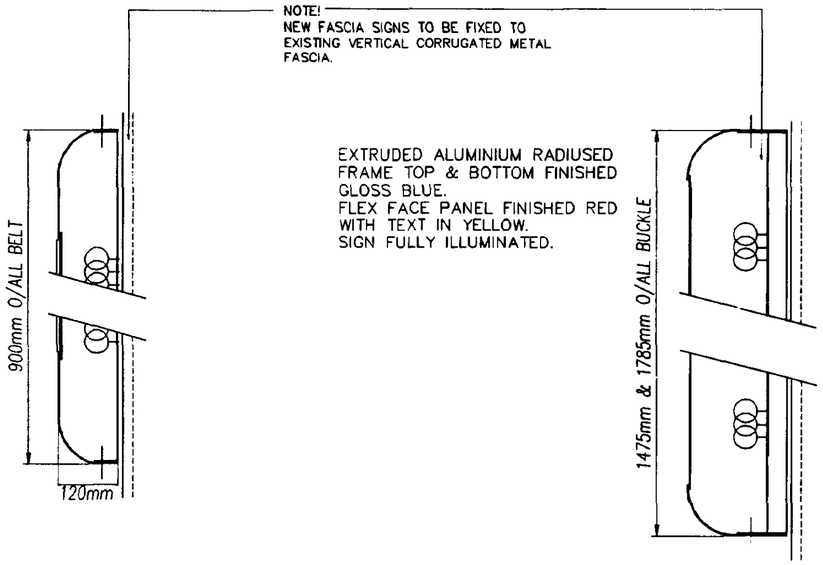

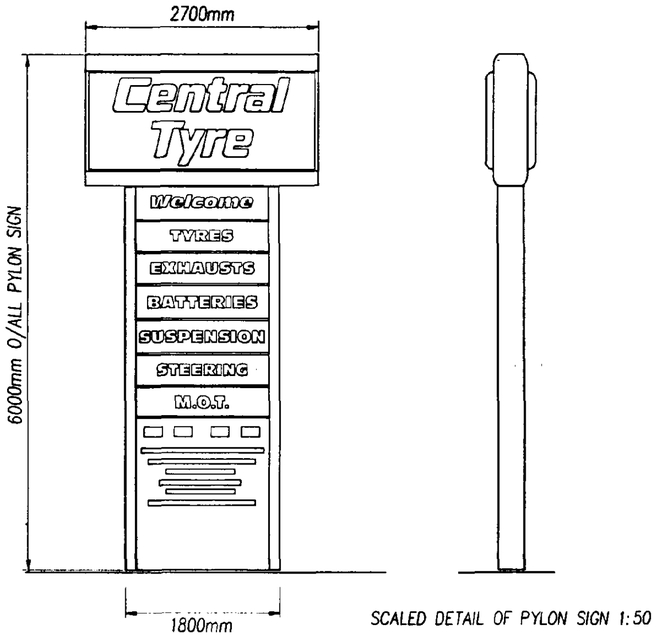


SCALED DETAIL OF PYLON SIGN 1:50

SECTION THROUGH 'RECEPTION' SIGN 1:5

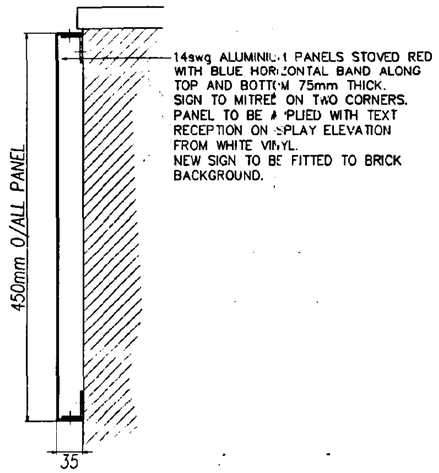

SITE LOCATION PLAN

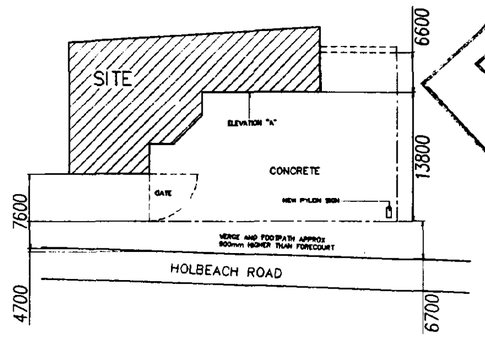

SOUTH HOLLAND DC
HOUSING & PLANNING
13 NOV 1996
Ref: 1026/96.

NOTE!
ALL DIMENSIONS ARE APPROXIMATE, TO BE CONFIRMED BY SITE SURVEY.

Job Title

CENTRAL TYRE
28 HOLEBEACH ROAD
SPALDING

Drawing No.	Sheet no.
	001
Scale: 1:10/1:100	Date: 11:4:96

Drawn By: B.READER.

Revisions

A) MAIN FASCIA SIGN REVISED, NEW RECEPTION SIGNAGE ADDED. B.READER 3:9:96

B) POSITION OF PYLON SIGN REVISED. B.READER. 31:10:96

B

BLAZE NEON LTD
Patricia Way, Pysons Road, Broadstairs, Kent CT10 2XZ
Tel: Thanet (01843) 601075 Fax: (01843) 867924

THIS DESIGN IS THE PROPERTY OF PIRELLI. AND MUST NOT BE REPRODUCED WITHOUT WRITTEN PERMISSION.

NOTES

North

Public footpath

Garden

Fitting Areas

Brick Boundary wall

Exhaust Scrap

Tyre Scrap

staff / car park

public car park

staff room

office

staff reception

Gt. Shutters

Reception

staff w.c.

cust. w.c.

Canopy

Concrete Forecourt

Road

House

Entry Reception Demolished

Disabled car park

steel gate

new tubular steel

Parking

public car parking

(concrete posts & chain link removed)

exty grassed bank

Edge of Road sign

Footpath

Roadway

HOLBEACH ROAD

SITE PERIMETER

River Bank

Bridge

DETERMINED PLAN

SOUTH HOLLAND DC HOUSING & PLANNING 13 JAN 1997 Ref. 1036/96

A	Scheme accepted by operations DRG 1st issued car parking added	22/6/96

PIRELLI
PROPERTY DEPARTMENT
BURTON-ON-TRENT 66301

Do not scale this drawing
Contractors must check all dimensions on site

SPALDING
CENTRAL TYRES

PROPOSED SITE PLAN
INCORPORATING MAJOR REFURBISHMENT PROPOSALS

Scale 1:200 | Drawn

Date 15/4/96 | Approved

Drawing No T/221/403 sht 1 of