

Elevation to River Welland (North) as Existing


Scale 1:50

SCALE 1 : 50 0m 0.5m 1m 2m 3m 4m 5m

SCALE 1 : 1 0m 10mm 20mm 40mm 60mm 80mm 100mm

OPENING LIGHTS ADDED TO WINDOW FOR VENTILATION

FOR PROPOSED 6TH APARTMENT

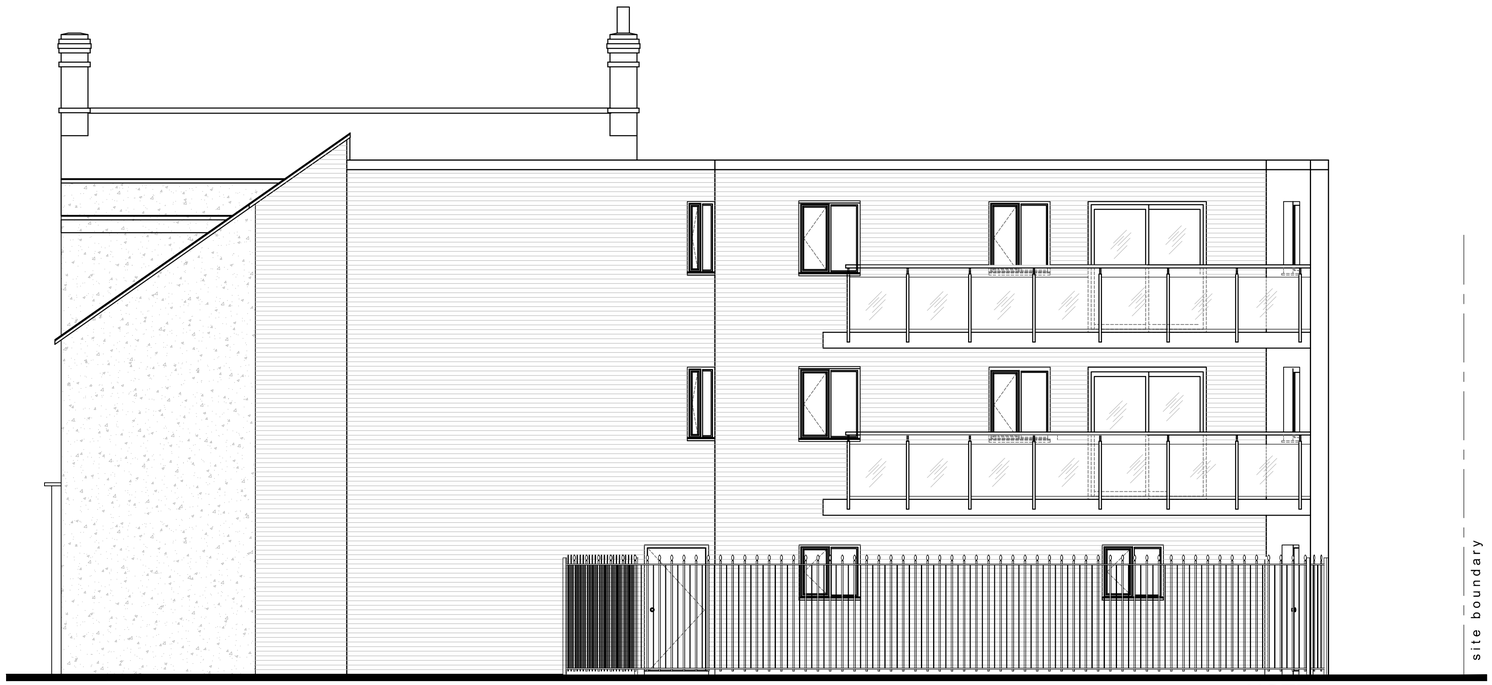

Elevation to River Welland (West) as Existing

Scale 1:50

SCALE 1 : 50 0m 0.5m 1m 2m 3m 4m 5m

SCALE 1 : 1 0m 10mm 20mm 40mm 60mm 80mm 100mm

NOTE

This drawing shows the north and west elevations approved under planning approval ref H16-0368-18 and currently under construction.

This best represents the current existing layout.

DO NOT SCALE THIS DRAWING. THE CONTRACTOR IS DEEMED TO HAVE CHECKED ALL DIMENSIONS ON SITE AND REPORT ANY DISCREPANCIES TO OGLESBY & LIMB LTD.
THE CONTENTS OF THIS DRAWING ARE COVERED BY COPYRIGHT AND REMAIN THE PROPERTY OF OGLESBY & LIMB LTD. WRITTEN APPROVAL MUST BE OBTAINED FROM OGLESBY & LIMB LTD PRIOR TO DUPLICATION OR REPRODUCTION OF THIS DRAWING OR ITS CONTENTS.
ANY DIMENSIONS NOT SHOWN ARE TO BE CHECKED AND AGREED WITH OGLESBY & LIMB LTD.

Ref.	Date	Description	Initial
-	XX.XX.XX	XXX	XX

Oglesby & Limb Ltd
Chartered Architect
Suite 1, Market Chambers
12 Market Place, Spalding, Lincs
PE11 1SL
Tel: 01775 761196
e-mail: design@o-l-ltd.co.uk

Client:

Robert Goddard Ltd.

Project:

Proposed Conversion & Extension of Retail Unit at Vine Street, Spalding

Drawing Title:

North and West Elevations as existing

Date:	Scale:
March 2018	**as shown**
Drawn by: **CAD**	Checked by: **AJO**

Drawing Number:	Rev:
A1308 - 14	**-**