
- ALTERATIONS & EXTENSIONS TO CONVERT REDUNDANT FARM OFFICE & STORE TO 2 BED ANNEX & GARAGE AT ELM HOUSE QUEENS ROAD SPALDING FOR MR & MRS T. PRESTON SCALE 1:50 REV 11/94.


1029/94

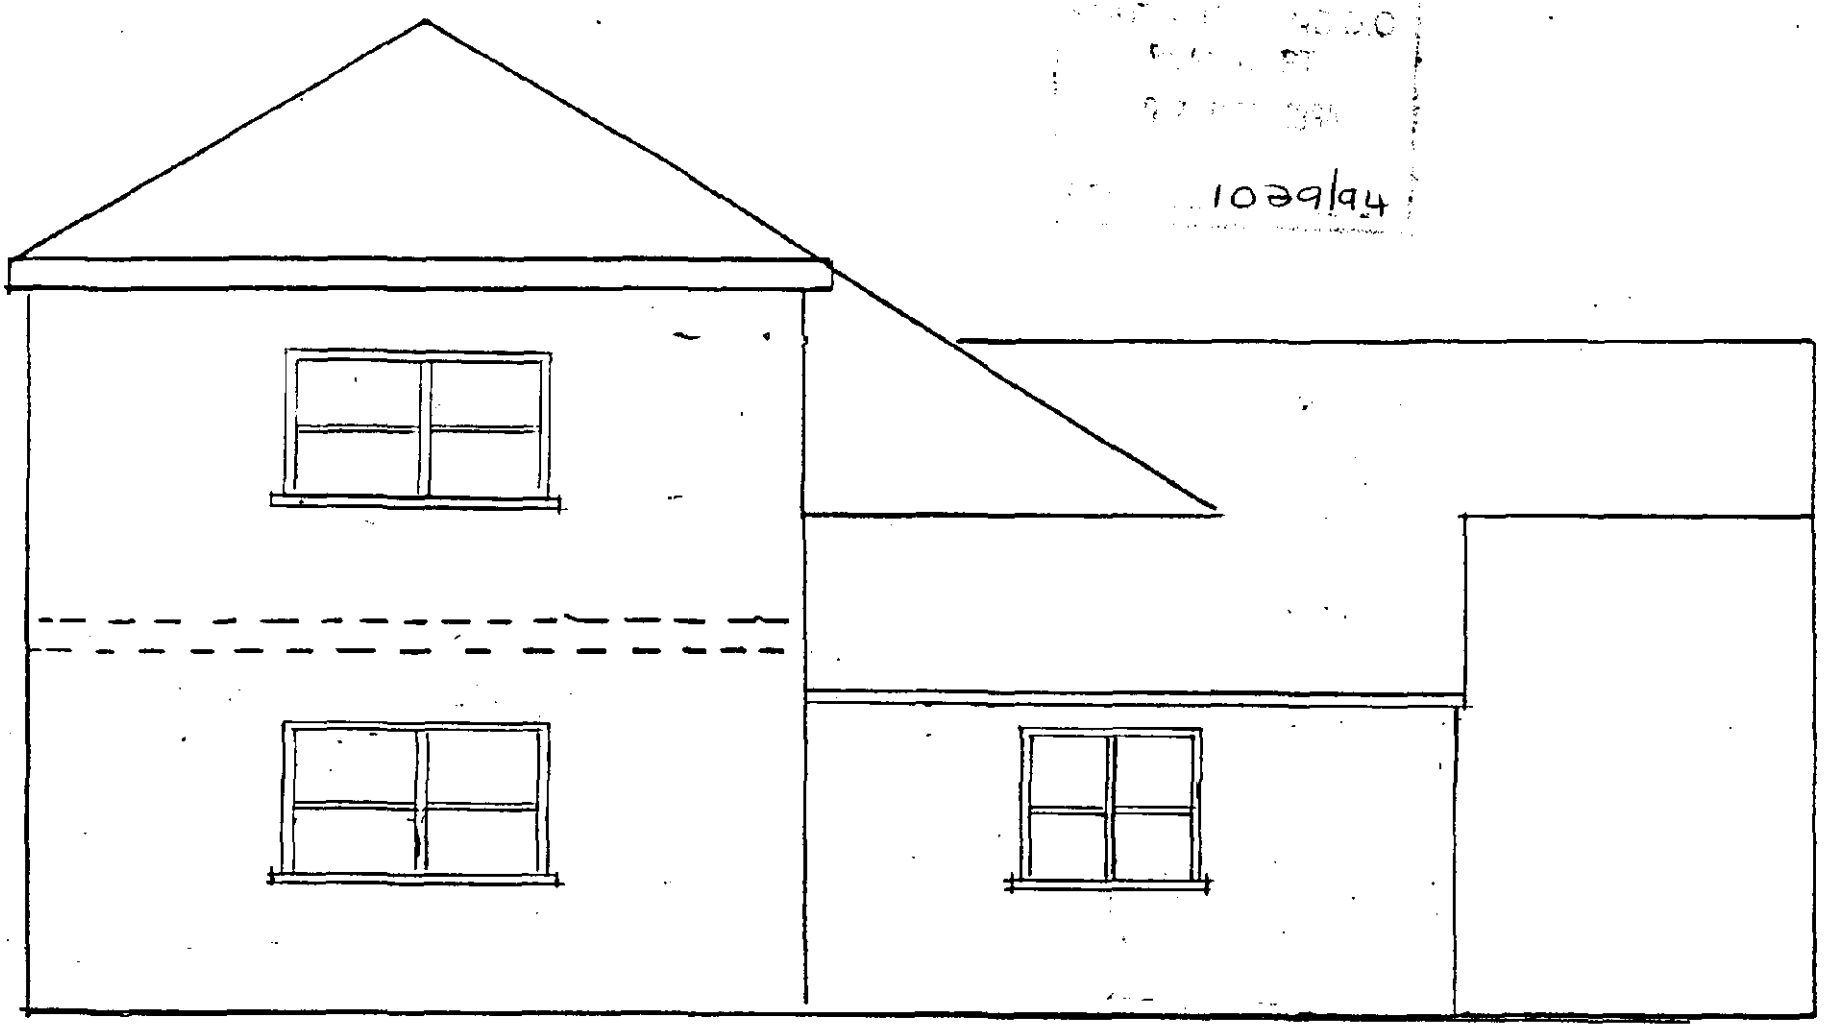


DETERMINED PLAN

SOUTH ELEVATION.


BOULTON & PAUL SOFT WOOD WINDOWS OR EQUAL.
FACING BRICKS TO MATCH EXISTING FOR GARAGE & EXTENSION. ETC.
MARLEY MODERN SLATE TILE SLATE GREY TO NEW ROOFS ~~(OR EQUAL)~~
STEEL GARAGE DOOR. WITH SOFT WOOD FRAME.

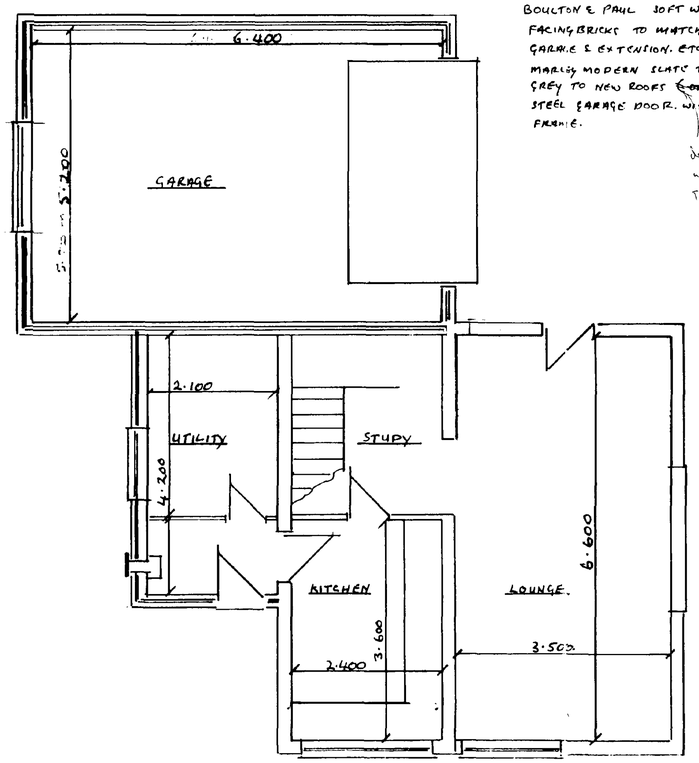


PLAN GROUND FLOOR

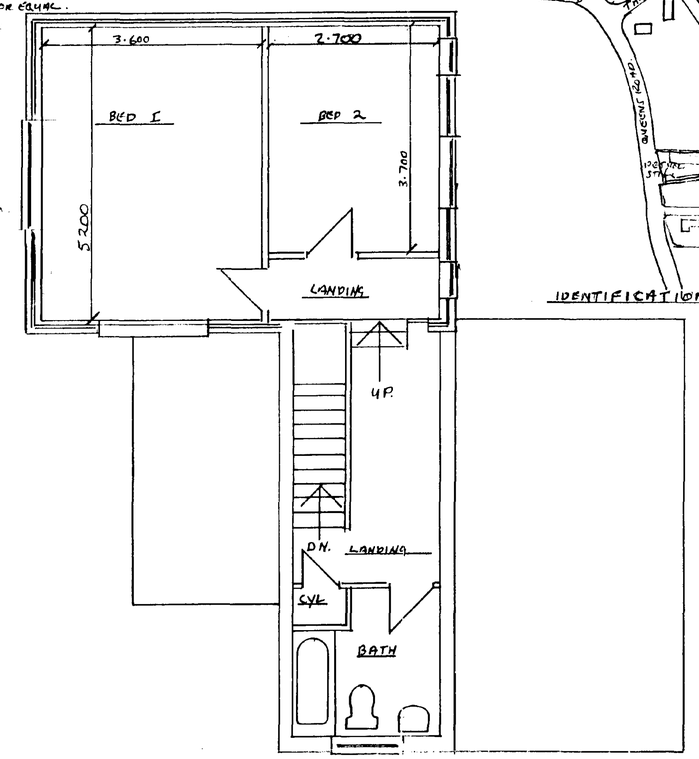

PLAN FIRST FLOOR

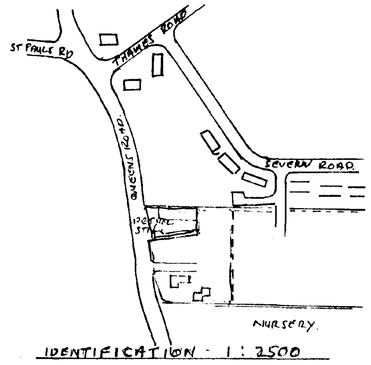

IDENTIFICATION 1:2500

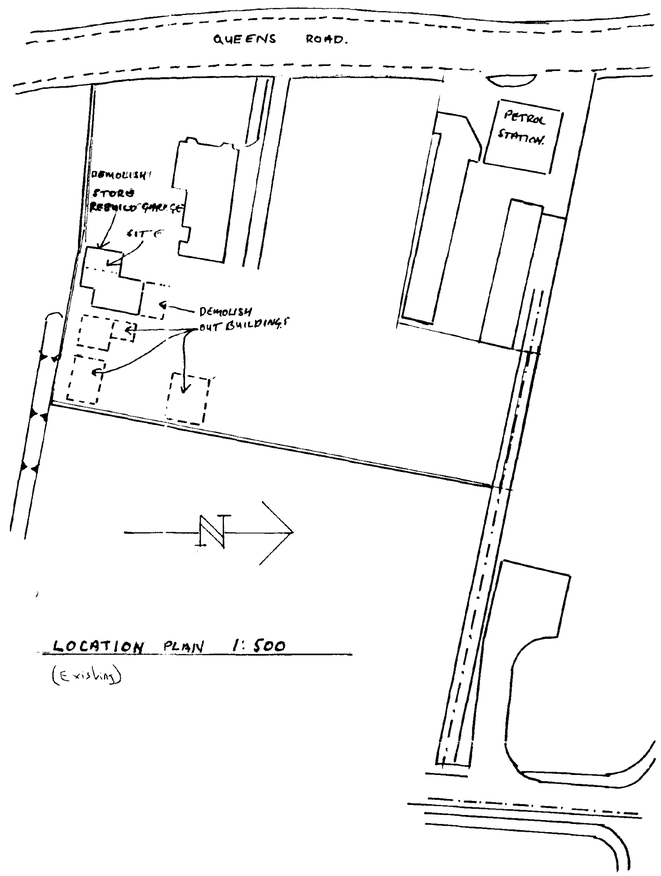


LOCATION PLAN 1:500
(Existing)

SOUTH KE
PLAN L
24 OCT 1994
REF. 1029/94



ELEVATION FROM YARD. E

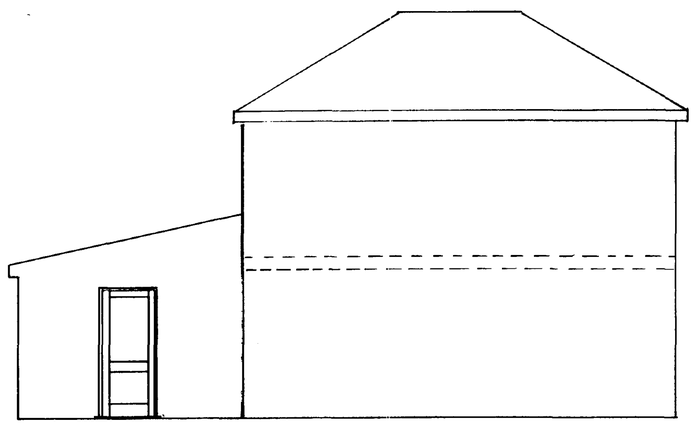

ELEVATION FROM GARDEN W.



ELEVATION FROM DRIVE.
N

ALTERATIONS & EXTENSIONS TO CONVERT REDUNDANT FARM OFFICE & STORE TO 2BED ANNEX & GARAGE AT ELM HOUSE QUEENS ROAD SPALDING FOR MR & MRS J PRESTON SCALE 1:50

SCOTT DESIGN & BUILD 1 WELLAND ROAD SPALDING PE112TF TEL&FAX 0775-723106

OCT. 1994.