
Contractors are responsible for checking all dimensions on site prior to work commencing.Due to areas of the structure being covered, unexposed or otherwise inaccessible the notes / specifications of existing materials are subject to confirmation of site when it is feasible to expose the relevant areas of construction. All material schedules are given in good faith and for pricing purposes only. It is the responsibility of the contractor to check their accuracy before ordering any materials. Remway Design accepts no responsibility for the accuracy of these material schedules.


0m 2m 4m 6m 8m 10m

VISUAL SCALE 1:100 @ a3

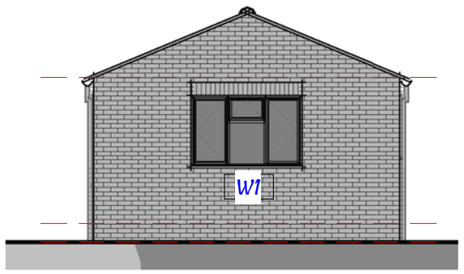


Elevation 01 - Front

1 : 100

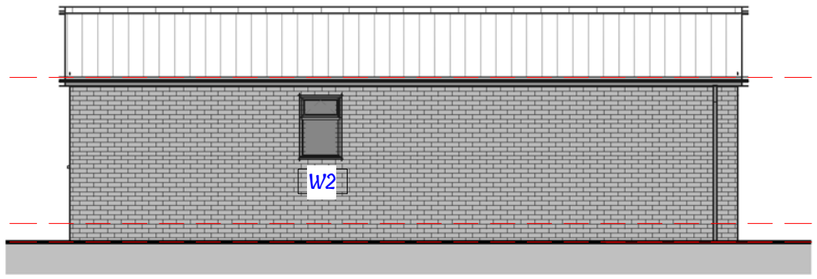


Elevation 02 - Right

1 : 100

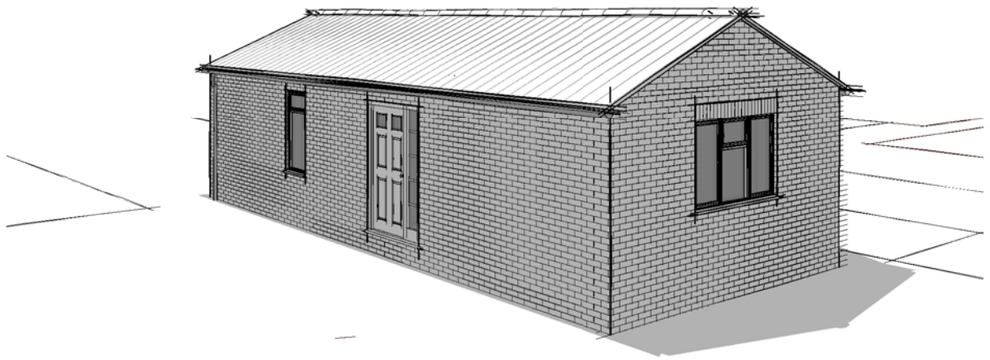

3D View 1

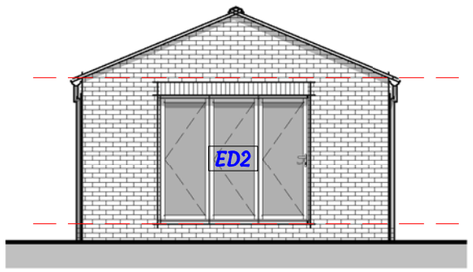


Elevation 03 - Rear

1 : 100



Elevation 04 - Left

1 : 100

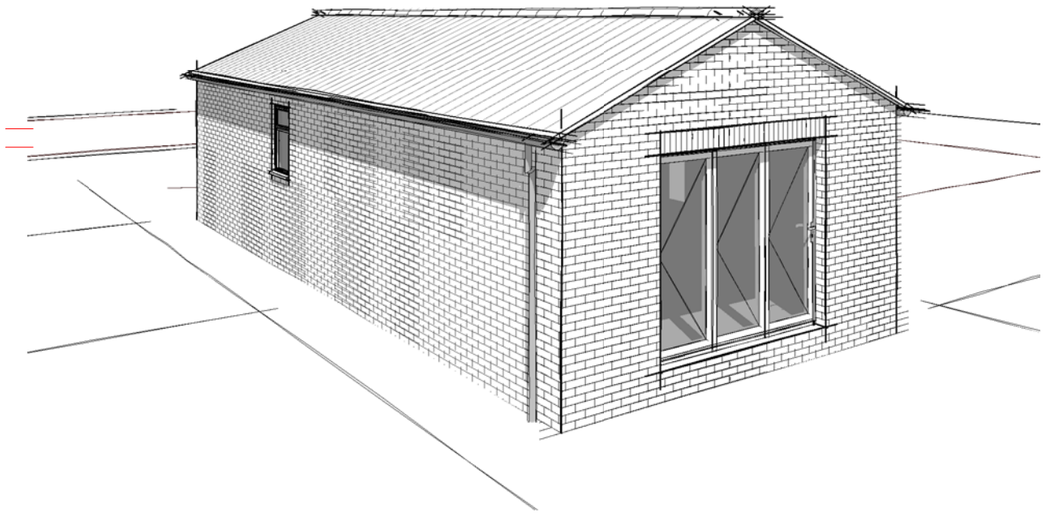

3D View 2

06 - Window Schedule (Sizes subject to site survey)

Mark	Width	Height
W1	1810.0	1200.0
W2	685.0	1050.0
W3	685.0	1500.0
Grand total: 3		

07 - External Door Schedule (Sizes subject to site survey)

Mark	Width	Height	Door Panel Width	Door Panel Height
ED1	1360.0	2110.0	907.0	2000.0
ED2	2485.0	2110.0		
Grand total: 2				

- Facing Brickwork to be Clumber Red by Hanson
- Roof Covering to be Calderdale Dark Grey Concrete Slate by Sandtoft
- White uPVC Windows and Doors
- Black RW Goods

r/o 126 Winsover Road | Spalding

Elevations

Drg No

2873 - 03 rev B

remway Design Ltd