
V 1.8

Antenna Aperture ID	Proposed 4G/5G Bearing
A1	40°
A2	40°
B1	160°
B2	160°
C1	280°
C2	280°

NOTES:

1. ALL DIMENSIONS IN MM UNLESS OTHERWISE NOTED.

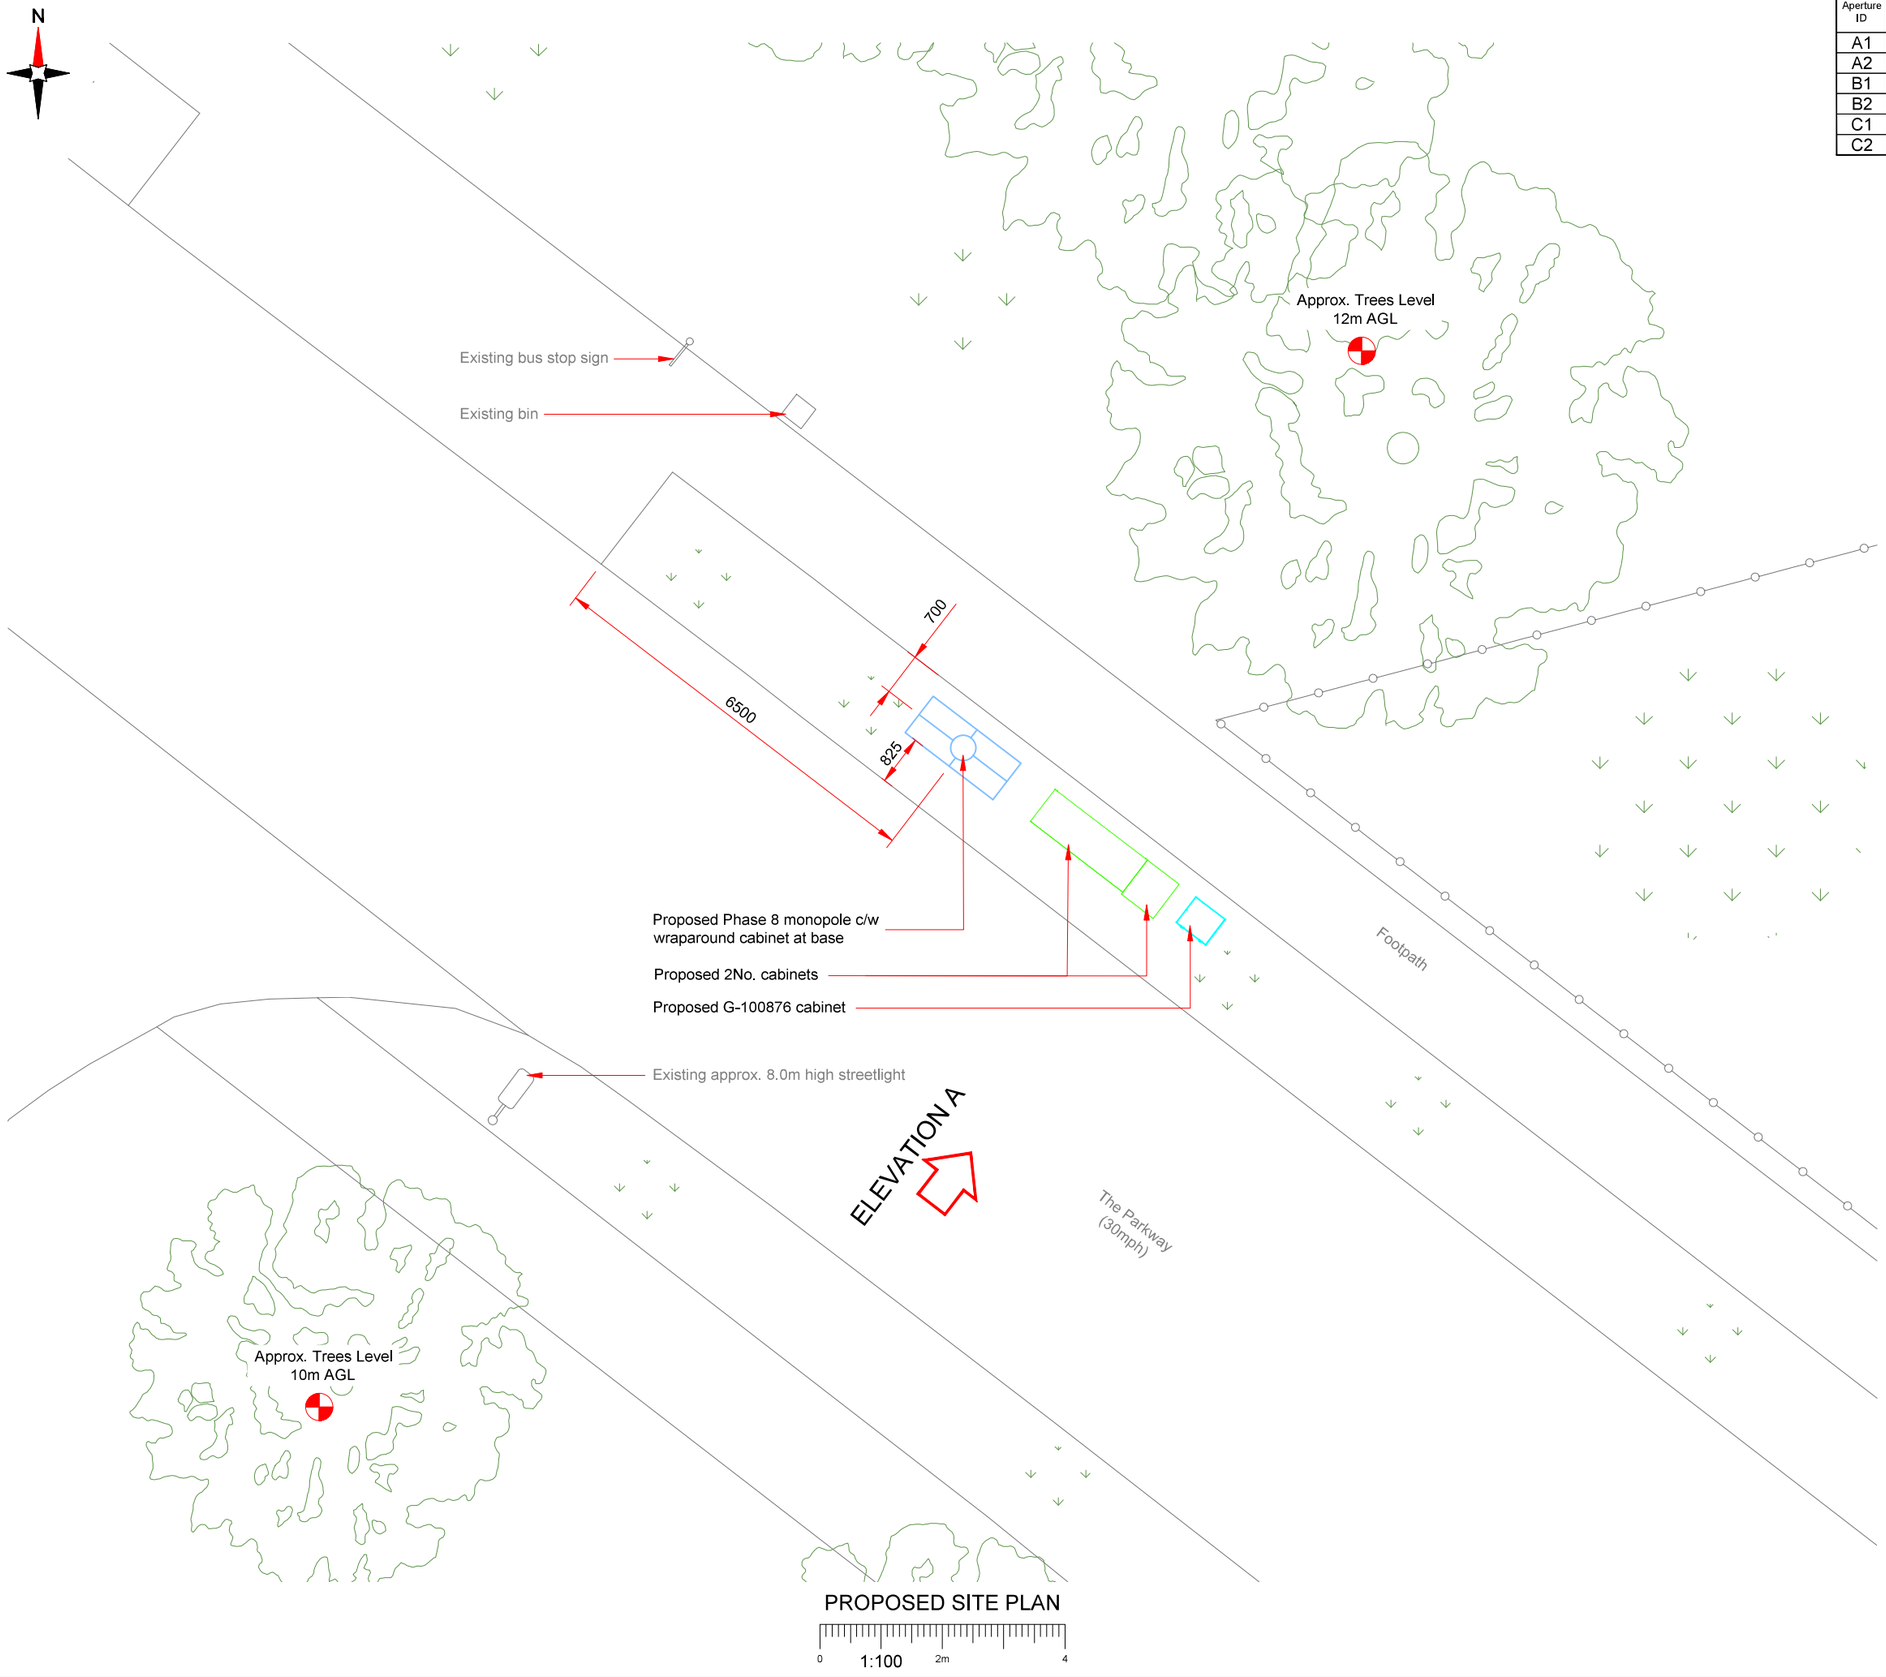

Master:	MBNL / EE:	Project:	Purpose of Issue:	Issue:
M003	MBNL	5G UNILATERAL	Planning	C
Date:	20/09/2021	Revision / Upgrade Description:		
Drawn:	CDN	Pole location amended		
Checked:	DH			
Approved:	SD			
Master:	MBNL / EE:	Project:	Purpose of Issue:	Issue:
M002	MBNL	5G UNILATERAL	Planning	B
Date:	11/04/2021	Revision / Upgrade Description:		
Drawn:	CDN	Pole Height reduced to 15m Pole and cabinets colour amended		
Checked:	DH			
Approved:	SD			
Master:	MBNL / EE:	Project:	Purpose of Issue:	Issue:
M001	MBNL	5G UNILATERAL	Planning	A
Date:	05/03/2021	Revision / Upgrade Description:		
Drawn:	CDN	First Issue - Site nomination dated: TBC		
Checked:	DH			
Approved:	SD			

CK Hutchison Networks (UK) Limited
Great Brighams Mead,
Vastern Road, Reading,
Berkshire, England,
RG1 8DJ

Design Consultant & Principal Contractor:

WHP Telecoms
Unit 1 Maple Park,
Low Fields Avenue, Leeds
LS12 6HH

Tel: 01133023550
e-mail: info@whptelecoms.com

Site Name: THE PARKWAY STREETWORKS

Site ID: SHO16422

Address: THE PARKWAY, LITTLE LONDON, LOCKS FARM, SOUTH HOLLAND, LINCOLNSHIRE, EAST MIDLANDS, ENGLAND, PE11 3HD

Title: 210 PROPOSED SITE PLAN

Project: 5G UNILATERAL

Purpose of Issue: PLANNING

EE Cell ID:	MBNL Cell ID:	Cell ID:
N/A	N/A	N/A

Master Drawing No:	Issue:
SHO16422_M003	C

100mm
50mm
10mm