


All site dimensions to be checked before work commences.

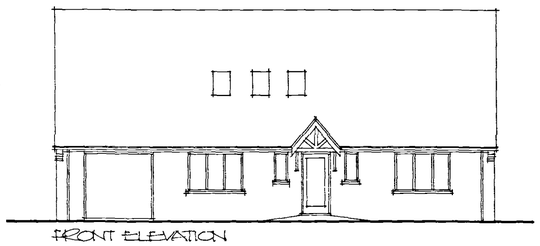


FRONT ELEVATION

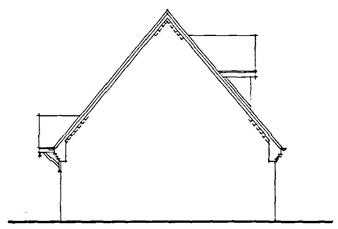

SIDE ELEVATION

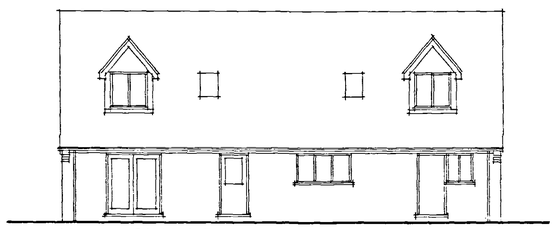



REAR ELEVATION

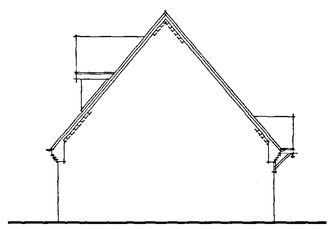


SIDE ELEVATION

Finishes :
Walls : Terca Kasandra facing bricks
Roof : Sandtoft Calderdale slate colour grey
Windows & external doors : Upvc.

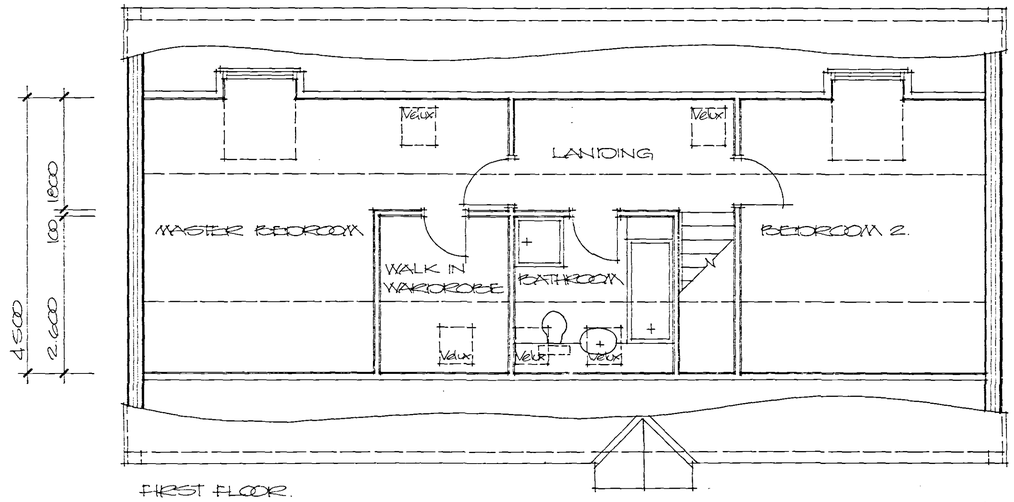

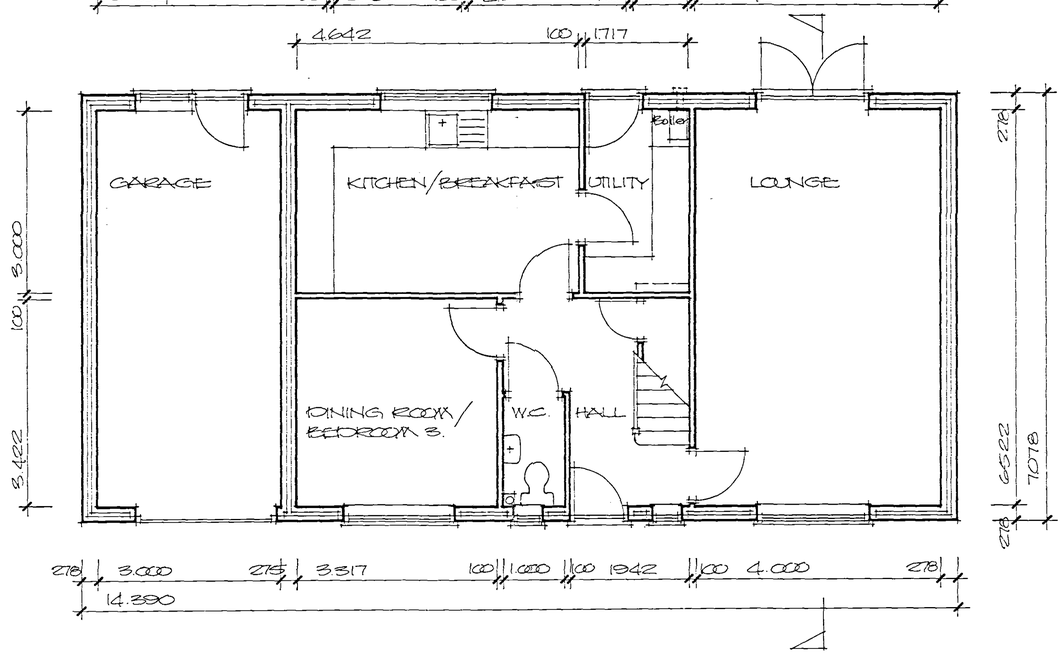

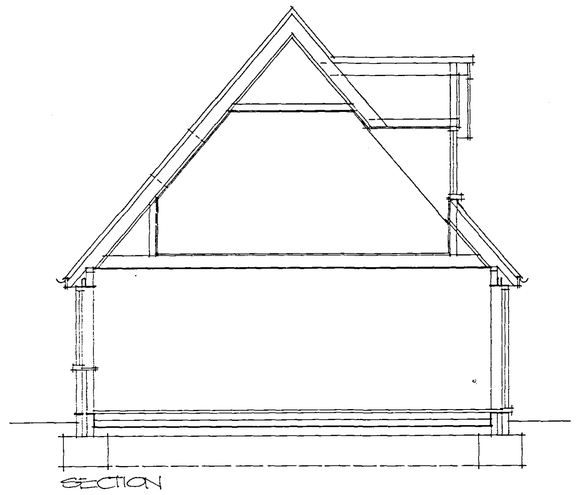

SECTION

Project
PROPOSED CHALET BUNGALOW AND GARAGE WESTMINSTER DRIVE, SPALDING.

ALAN HORNSBY
ARCHITECTURAL SERVICES
'Little Acre'
Peak Hill, Cowbit,
Spalding, Lincs. PE12 6AW
Tel. Holbeach (01406) 380591

Client
MR. & MRS D.M. HARKER AND MRS J. SIMMONITE

Scale 1:50/1:100
Date Dec. 04

Drg. no.
08/54/02

Summit DS(UK) 0096