
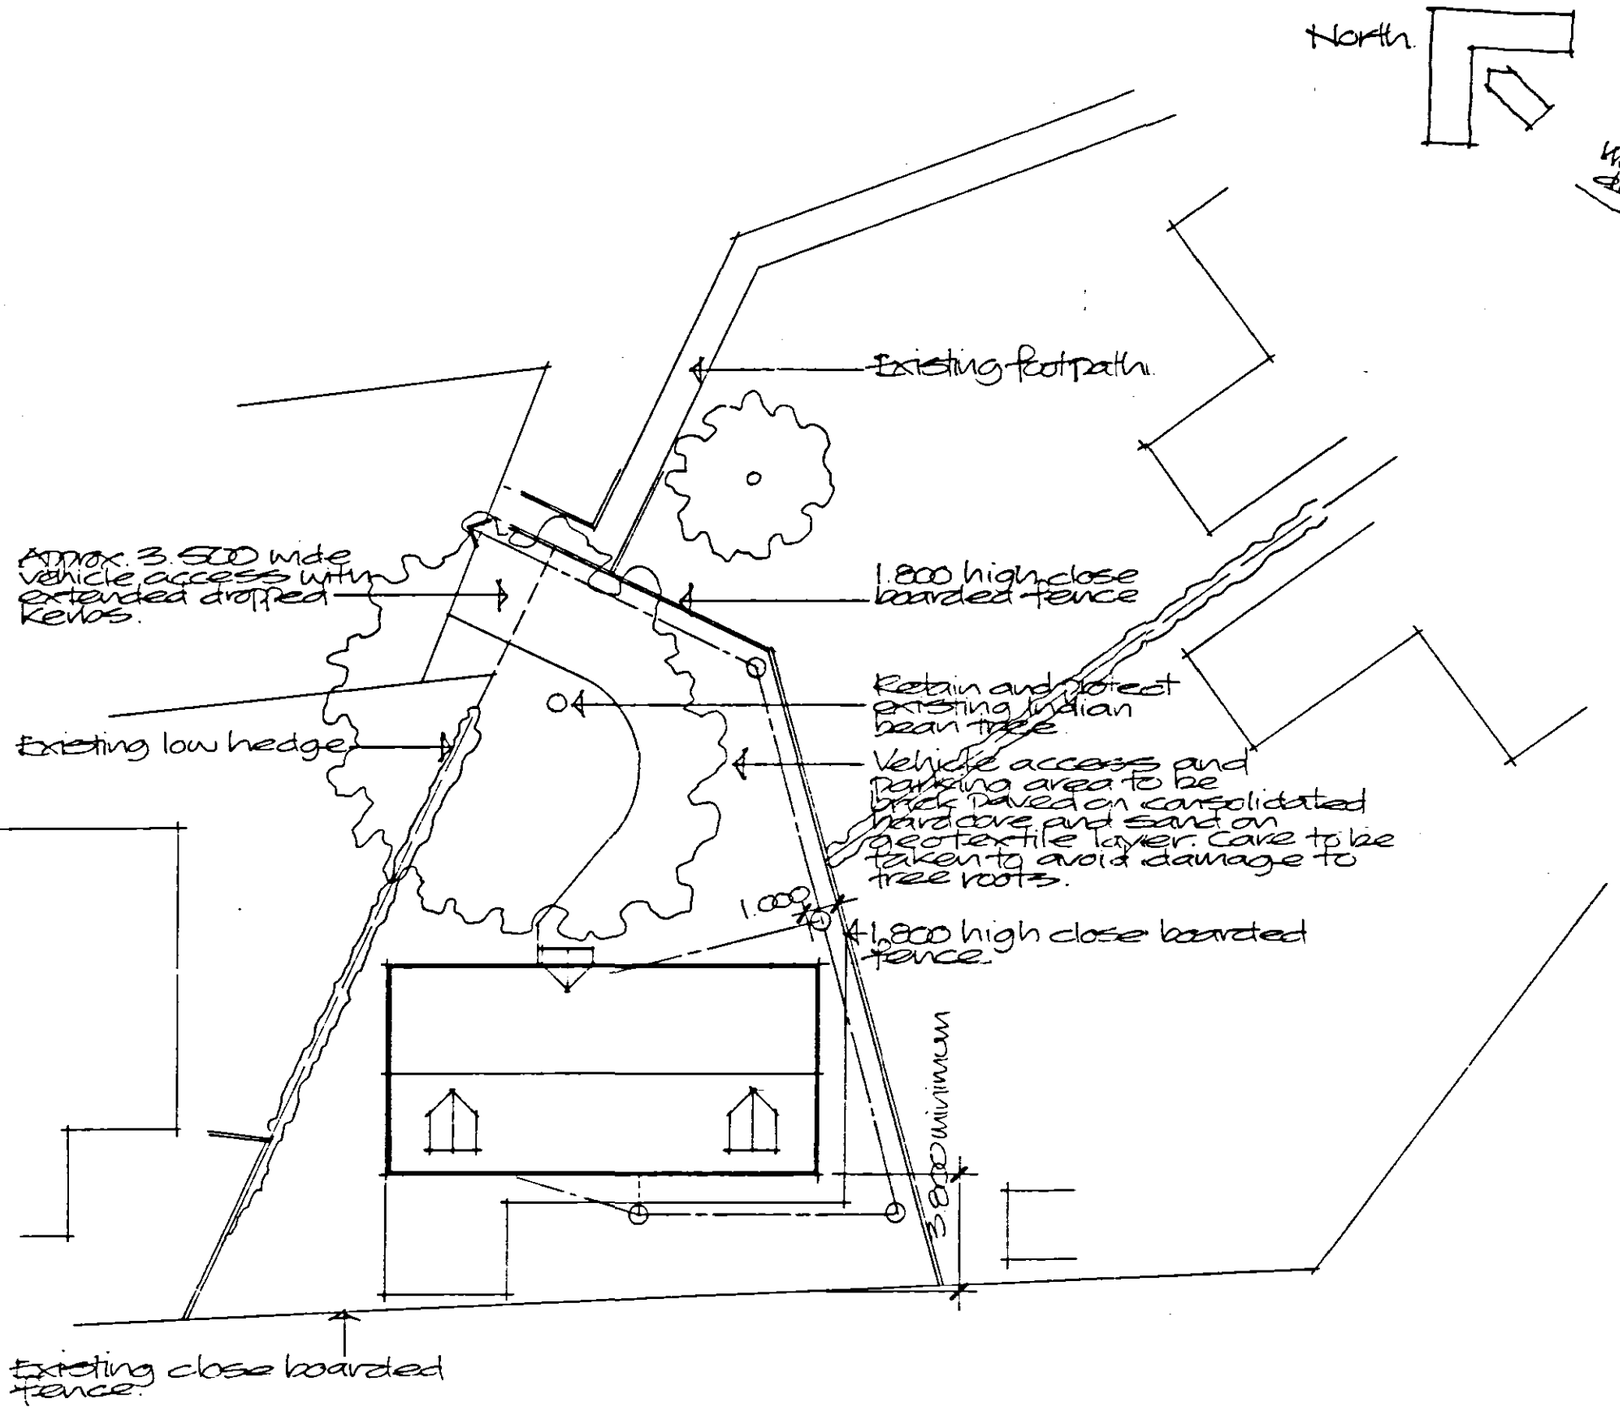


SITE LAYOUT Scale 1:200

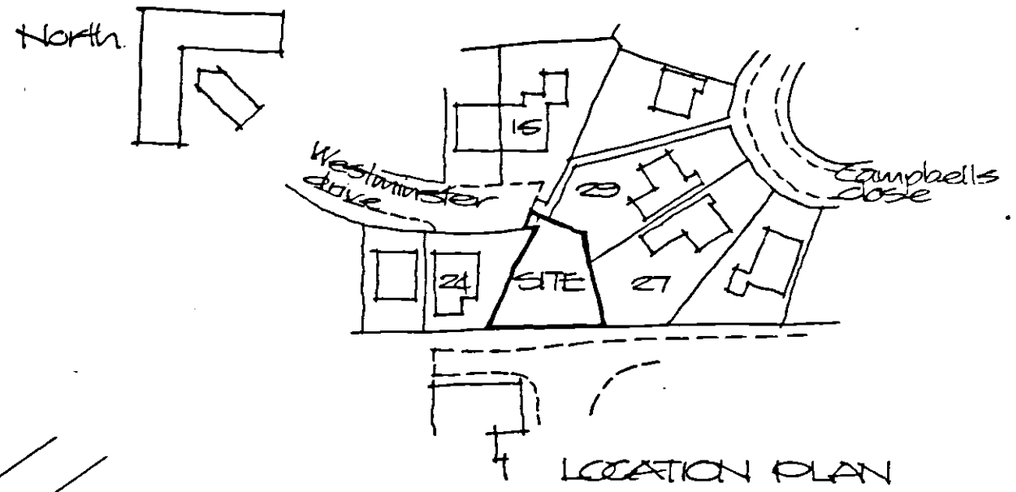

LOCATION PLAN
Scale 1:1250

SITE PLANS
PROPOSED CHALET BUNGALOW AND GARAGE
WESTMINSTER DRIVE, SPALDING.
MR & MRS D.M. HARKER AND MRS J. SIMMONITE

Alan Hornsby
Architectural Services Ltd
Little Acre, Peal. Hill, Cowbit.
Spalding, Lincs. PE12 6AW
Tel: Holbeach (01406) 380591

Drawing no 05/54/03
December 04