



FRONT AS EXISTING

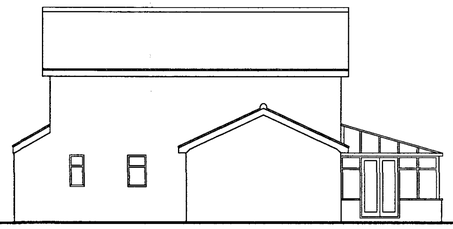


REAR AS EXISTING




SIDE AS EXISTING

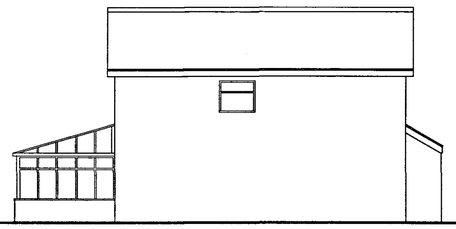

SIDE AS EXISTING

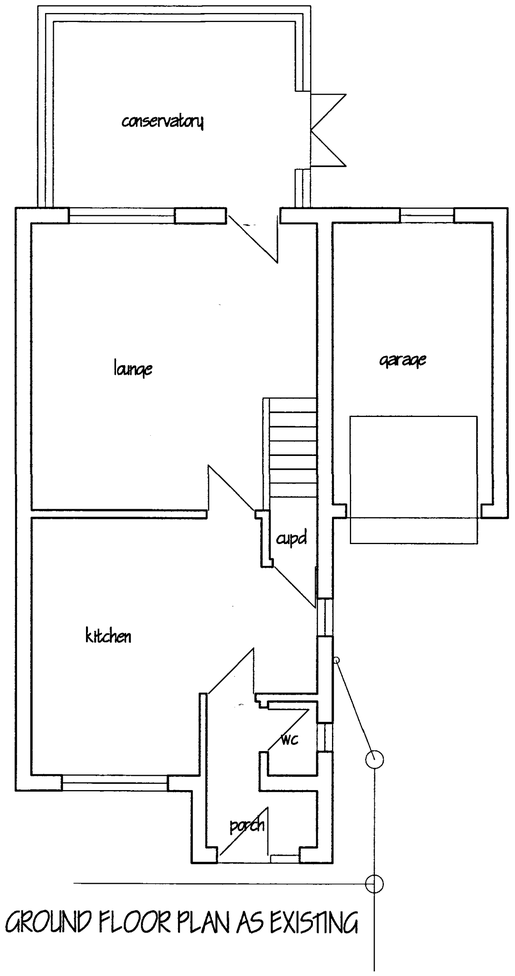

GROUND FLOOR PLAN AS EXISTING

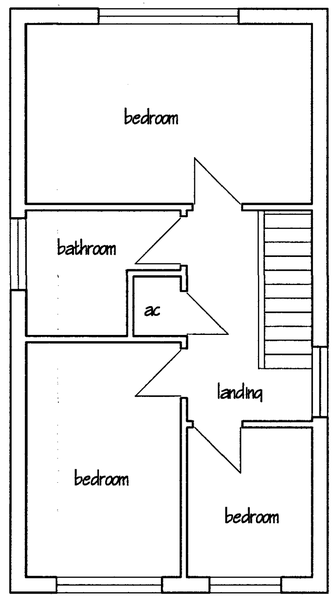

FIRST FLOOR PLAN AS EXISTING

DETERMINED PLAN

SHDC
Planning & Development
2 5 SEP 2008
Ref: 1033/08

revision	date	init.	revision details.

COOPER ARCHITECTURAL DESIGN
WOODBINE COTTAGE, HOCKLESGATE, FLEET, SPALDING, LINC'S PE12 8LF
Tel: 01406 426869
Mobile : 07808 125 778
E-MAIL : c.a.d@btconnect.com

Client.
MR & MRS P SHIELDS

Project.
PROPOSED EXTENSION & ALTERATIONS
21 FANTAIL CLOSE
SPALDING
LINCS

Drawing.
PLANS & ELEVATIONS AS EXISTING

Scale 1:50 1:100	Drawing No. 08-01-01
Date. AUG 2008	Drawn. J.C.