




PROPOSED WEST ELEVATION

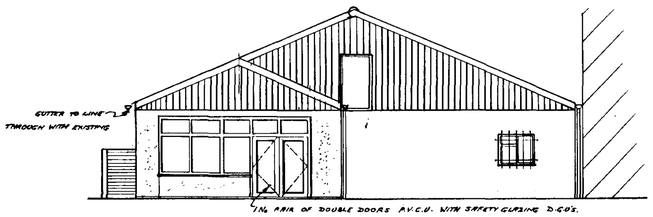

PROPOSED NORTH ELEVATION

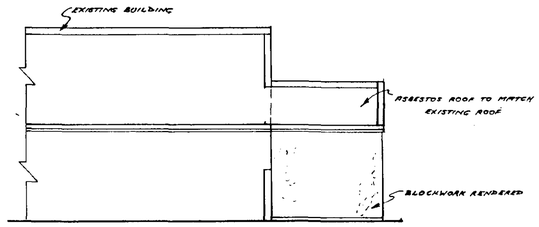


PROPOSED EAST ELEVATION

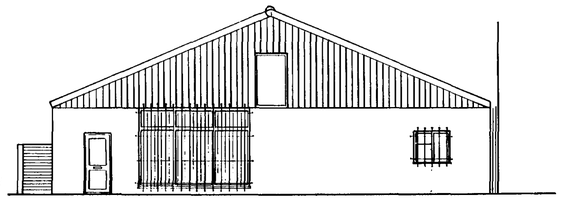

EXISTING NORTH ELEVATION

RAINWATER GOODS AND DRAINS

RAINWATER GUTTERS TO NEW FOYER ROOF INTEGRAL WITH FASCIA. COLOUR TO MATCH WINDOWS/DOOR FRAMES. DOWNPIPE TO DISCHARGE INTO 82mm UPVC DRAIN PIPES 'OSMA OR SIMILAR' FALLING 1:60. ALL TO CONNECT INTO EXISTING SYSTEM.

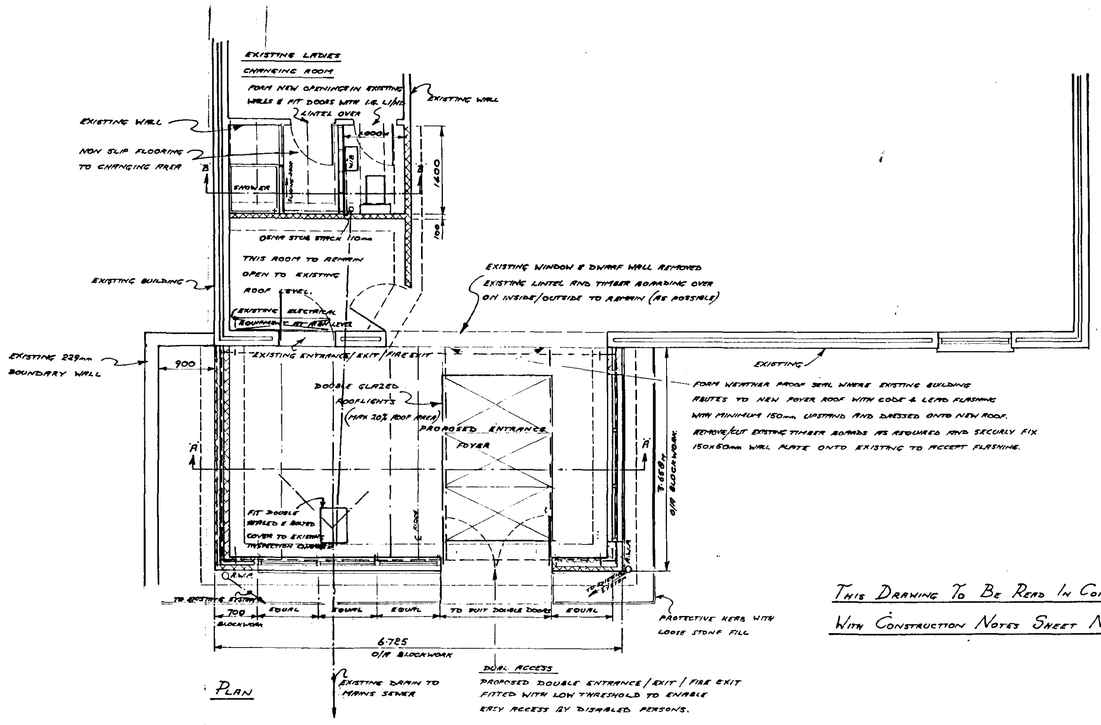


PLAN

DUAL ACCESS


PROPOSED DOUBLE ENTRANCE/EXIT/FIRE EXIT FITTED WITH LOW THRESHOLD TO ENABLE EASY ACCESS BY DISABLED PERSONS.

THIS DRAWING TO BE READ IN CONJUNCTION WITH CONSTRUCTION NOTES SHEET No. 96/6/2

NOTE: ALL STRUCTURAL TIMBER TO BE SC3 (STRENGTH CLASS) AND TREATED IN ACCORDANCE WITH B.S. 5268 PART 5 1989

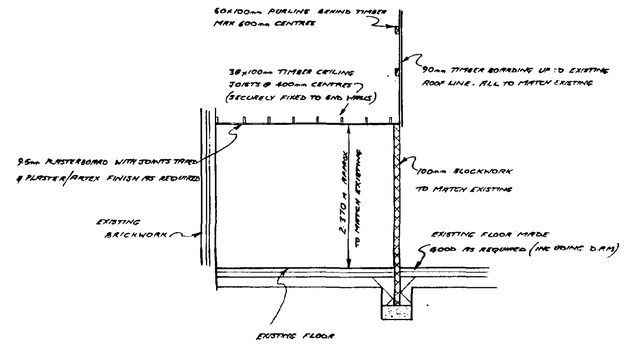

SECTION THRO B-B

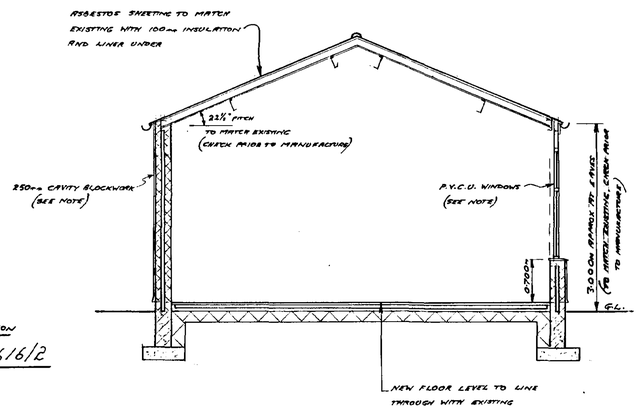



SECTION THRO A-A

SCALE 1:100 & 1:50

BLOCK PLAN

SCALE 1:200

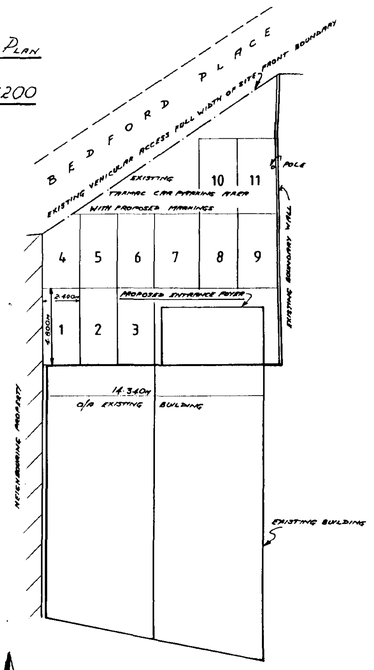

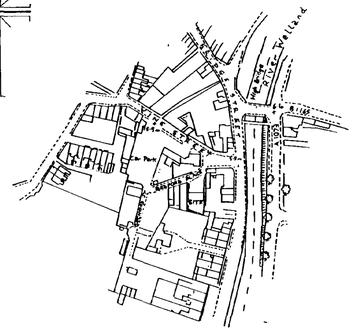

LOCATION PLAN

SCALE 1:2500

DETERMINED PLAN

AMENDED PLAN
Ref.

SOUTH HOLLAND DC
HOUSING & PLANNING
13 MAR 1997
Ref: 1033/96

PROPOSED FRONT ENTRANCE FOYER AND ADDITIONAL CLOAKROOM FACILITIES AT 1, BEDFORD PLACE, SPALDING, LINCS FOR EVERYBODY'S GYM

M. ROGERS
ARCHITECTURAL SERVICES
25, QUEENS ROAD,
SPALDING,
LINCS
PE11 2PT
TEL: 01775 767771

DATE: NOV 96 DRG. No. 96/6

REV A JAN 97 ALTERED TO ASPHER ROOF