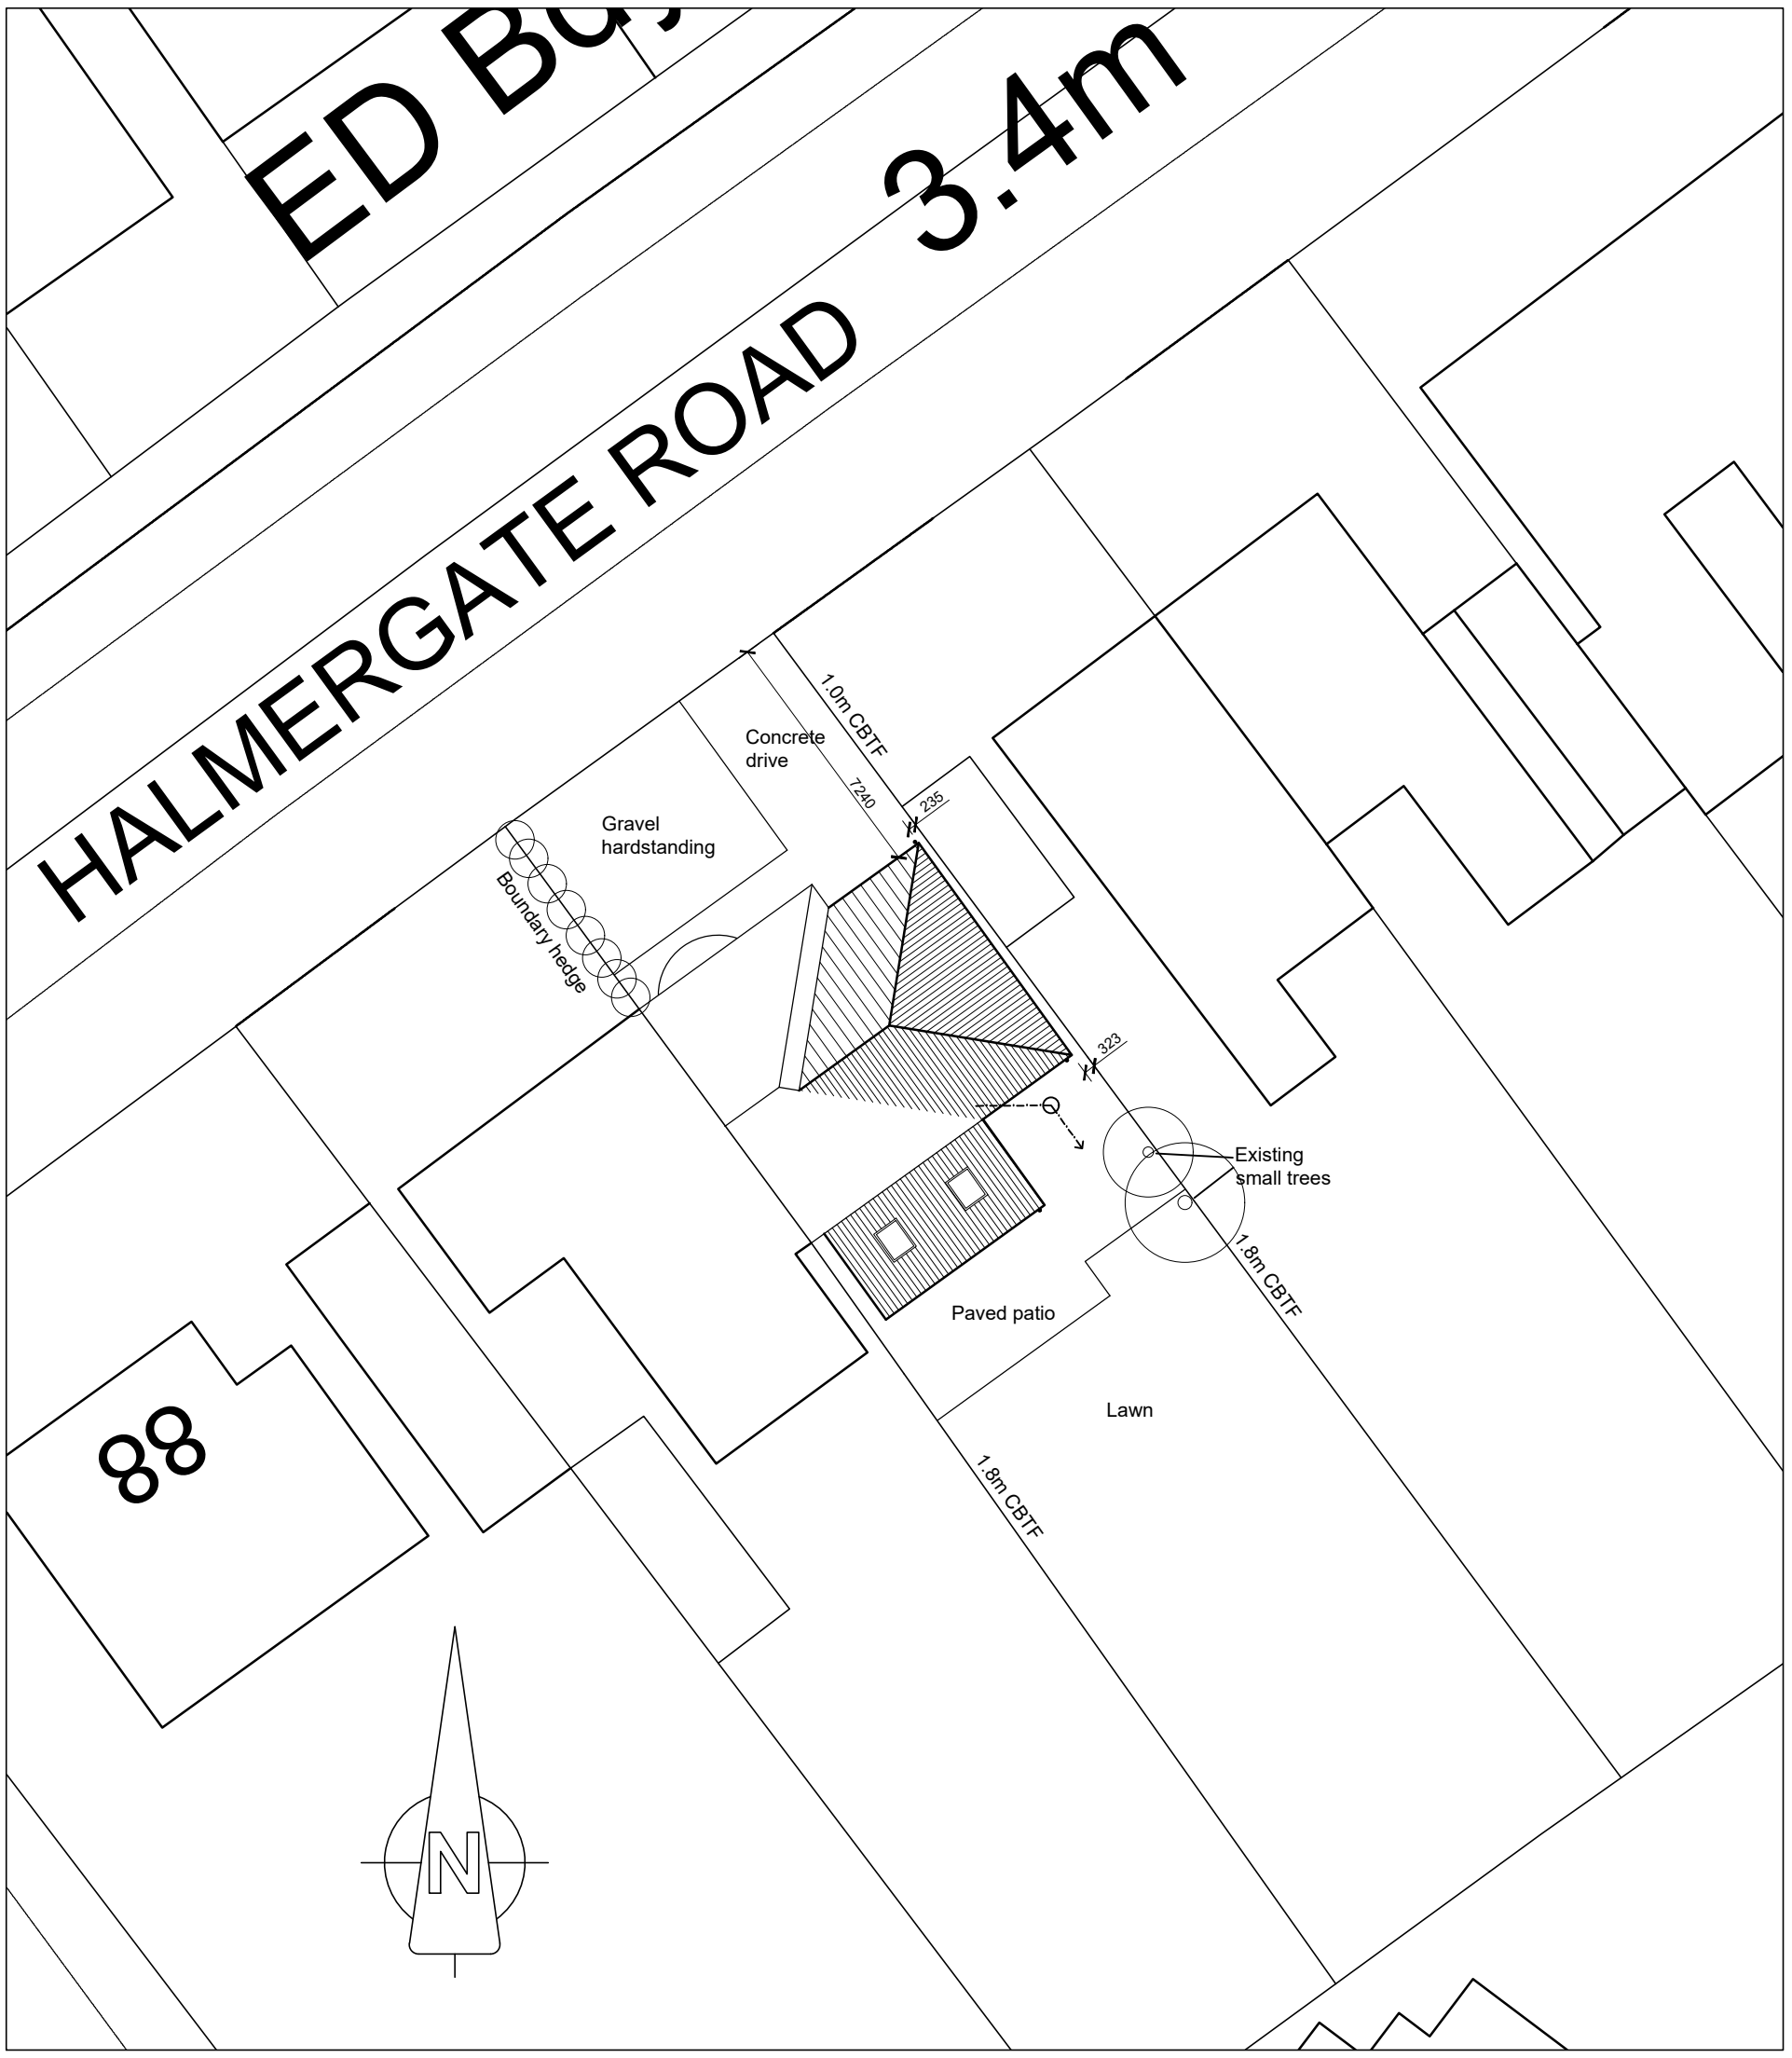


Site Block Plan @ 1:200 Scale

DRAINAGE
Foul drains to existing main sewer
Surface water drains to new soakaways

SCALE

0 5 10 15 20 25m

Jenny McIntee Architectural Design
www.jennymcintee.co.uk info@jennymcintee.co.uk Tel 07921 003153

Project:	Alterations and Extensions	Date:	October 2017
Address:	92 Halmergate Road, Spalding, Lincs	Scale:	1:200 at A3
		drawn: CL	checked: JM
Client:	Mr T Wilson	Job No:	17132
Drawing Title:	Proposed Site Plan	Dwg No:	02A