
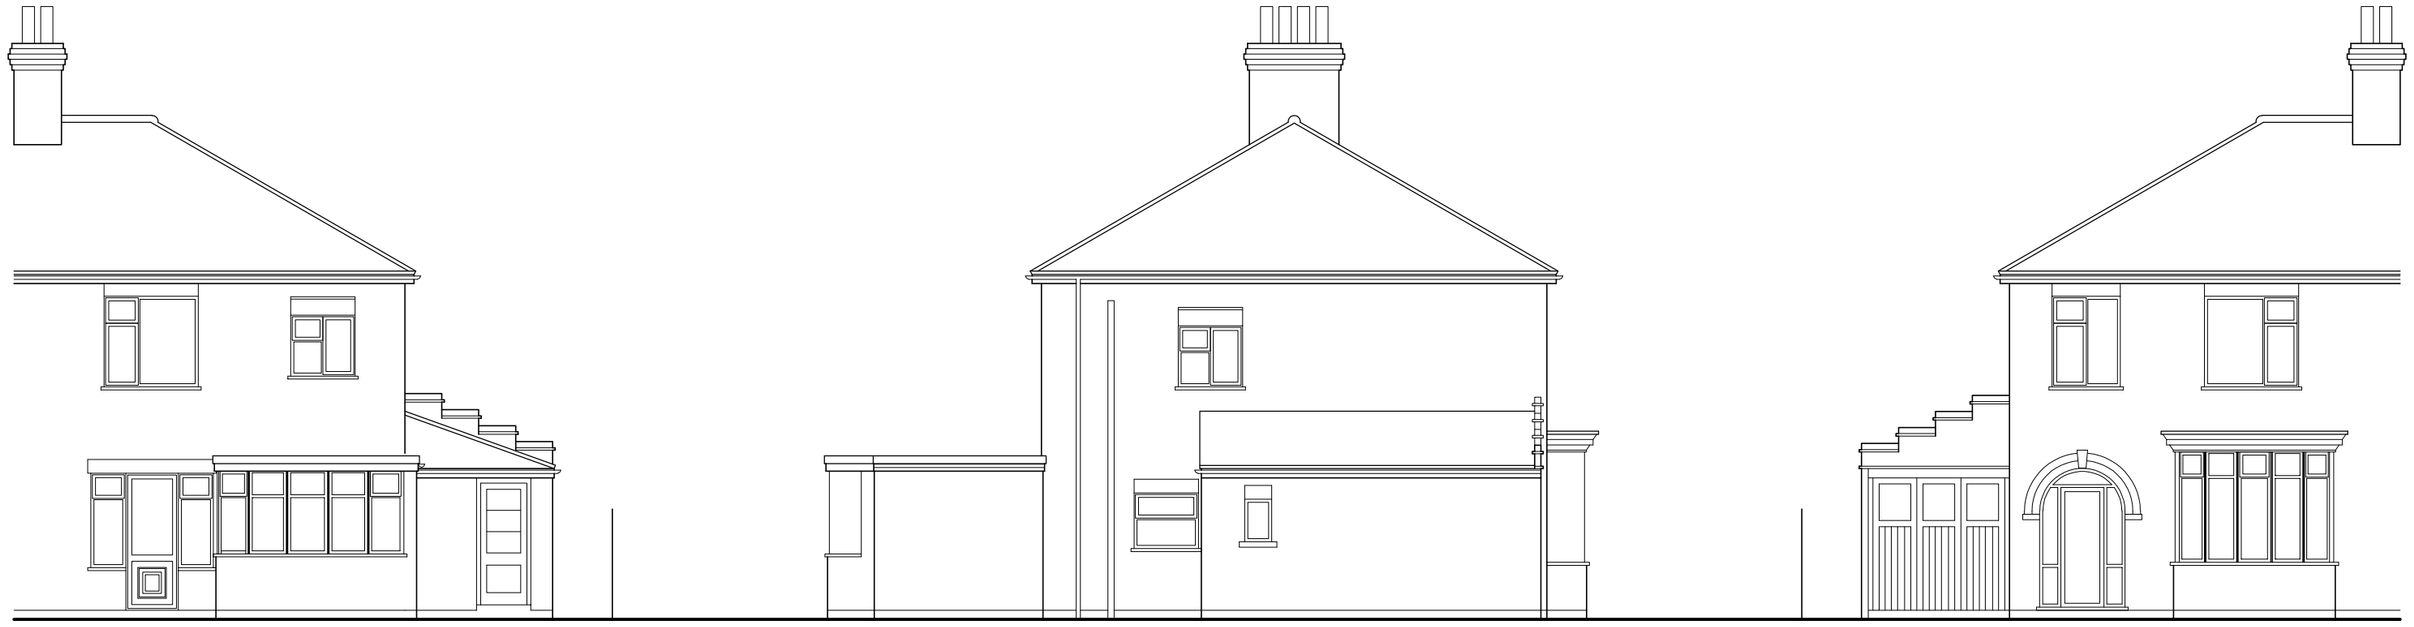



SOUTH ELEVATION

EAST ELEVATION


NORTH ELEVATION

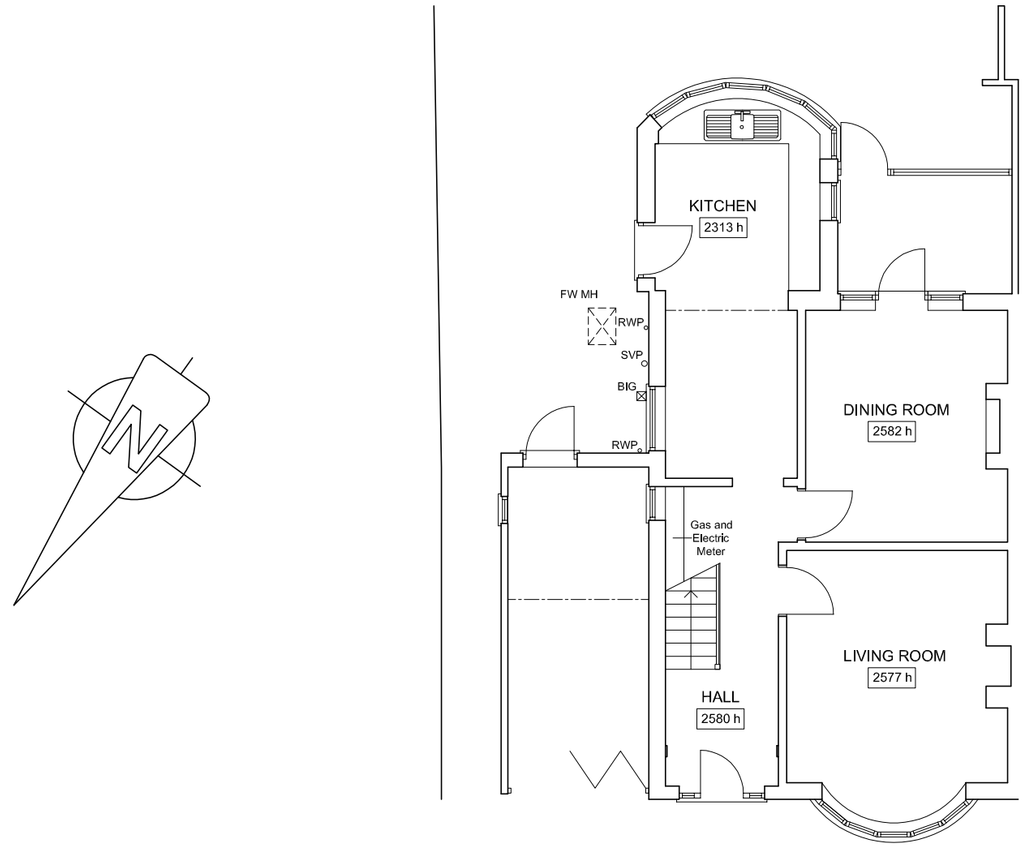

GROUND FLOOR PLAN

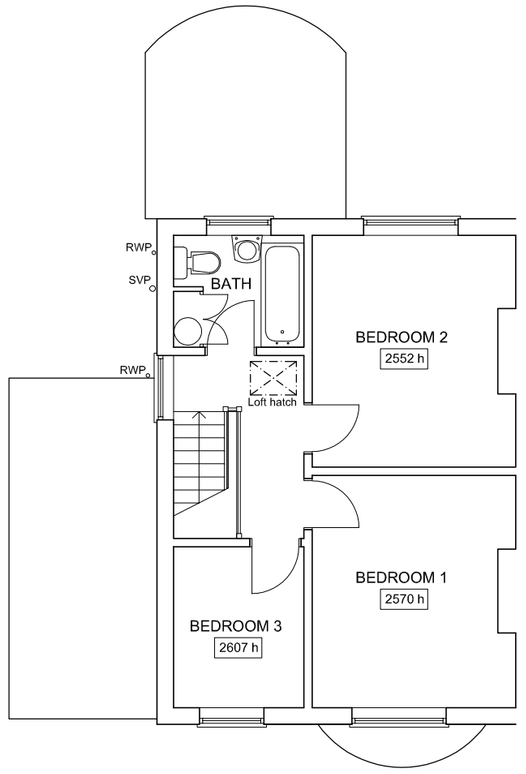

FIRST FLOOR PLAN

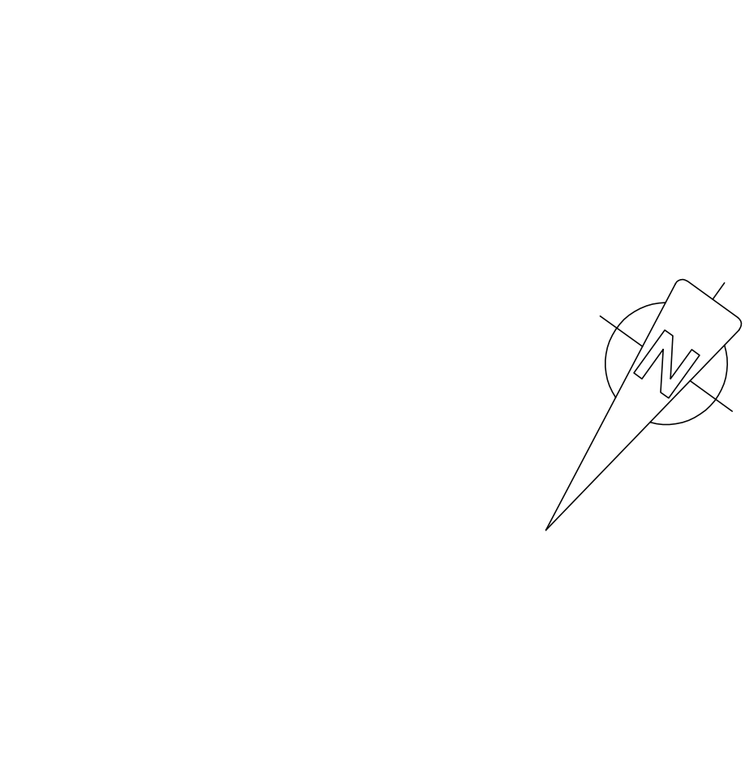

0 3 6 9 12 15 feet
0 1 2 3 4 5 m

Jenny McIntee Architectural Design
www.jennymcintee.co.uk info@jennymcintee.co.uk Tel 07921 003153

Project:	Alterations and Extensions	Date:	October 2017
Address:	92 Halmergate Road, Spalding, Lincs	Scale:	1:100 at A3
		drawn: CL	checked: JM
Client:	Mr T Wilson	Job No:	17132
Drawing Title:	Existing Floor Plan and Elevations	Dwg No:	03