
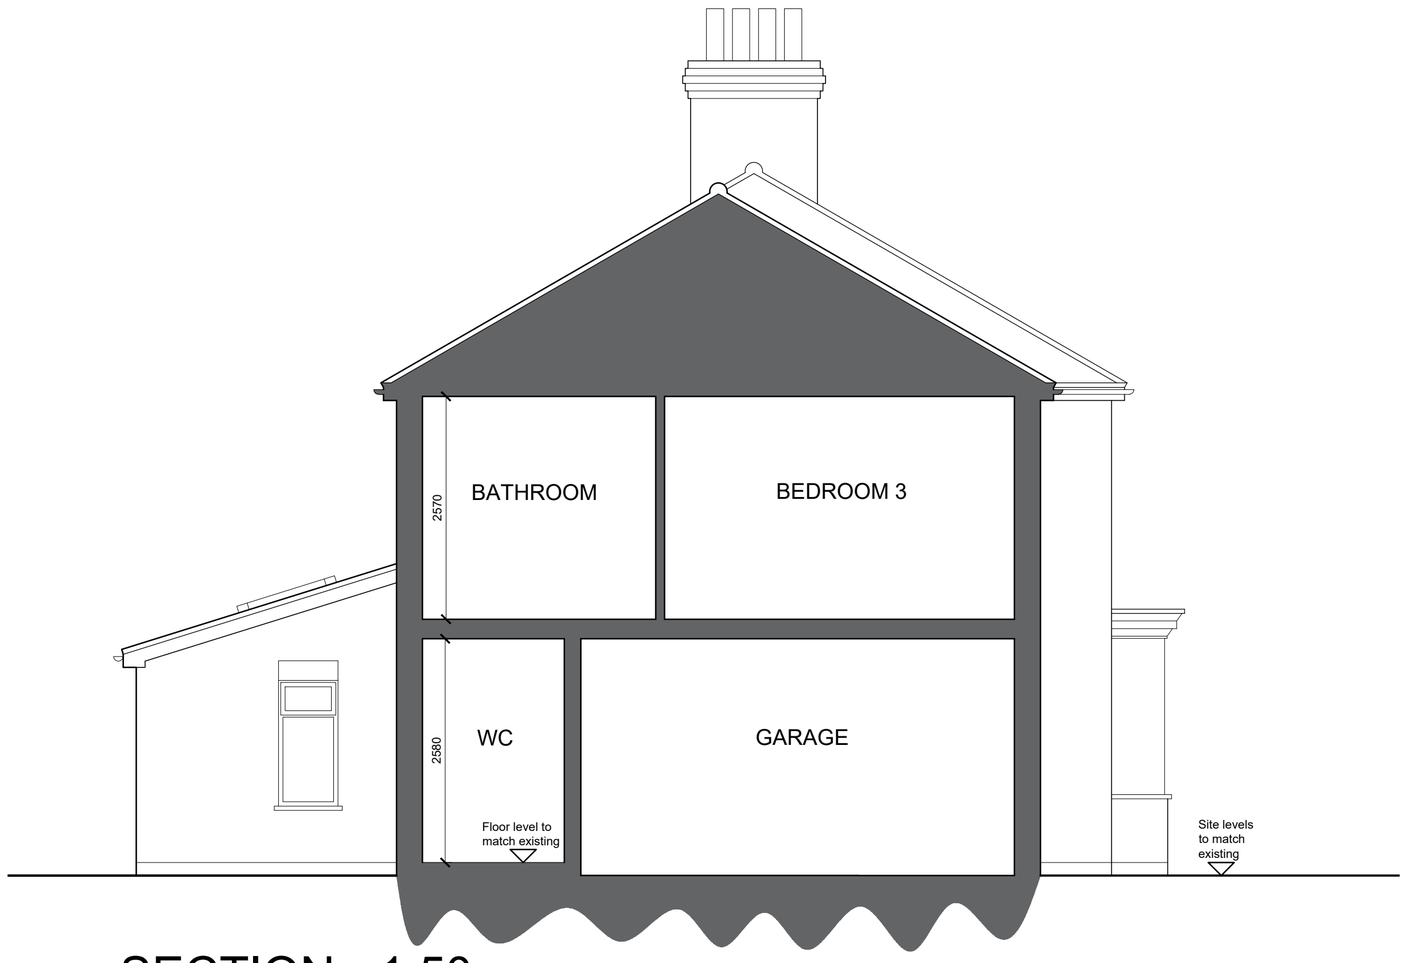



SECTION - 1:50

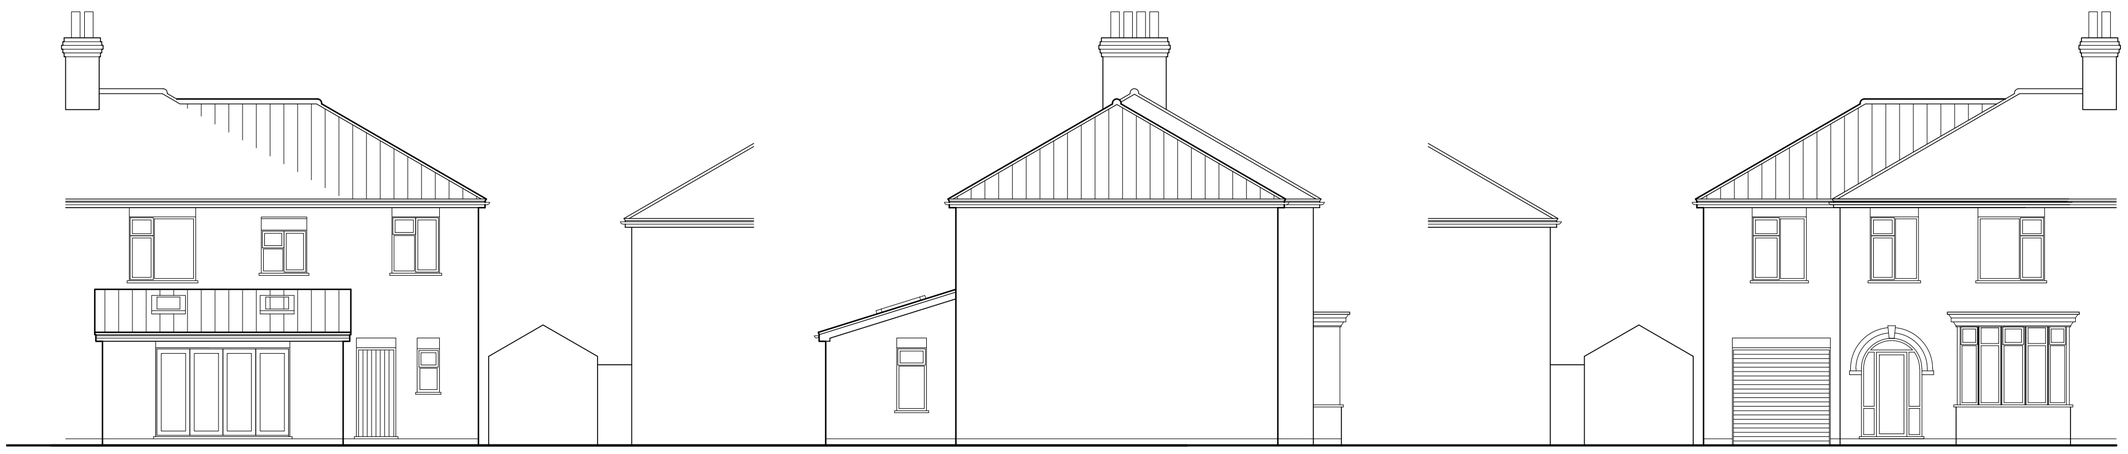


SOUTH ELEVATION - 1:100

EAST ELEVATION

NORTH ELEVATION

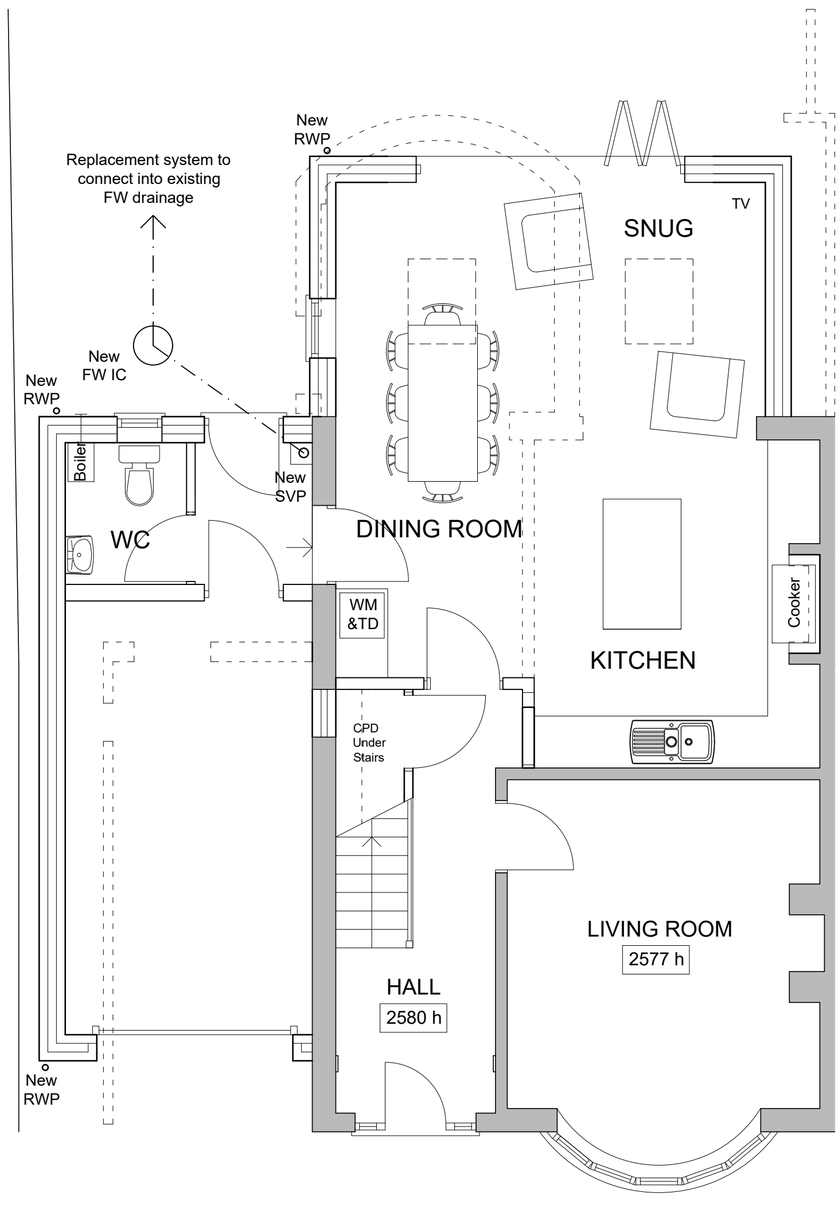

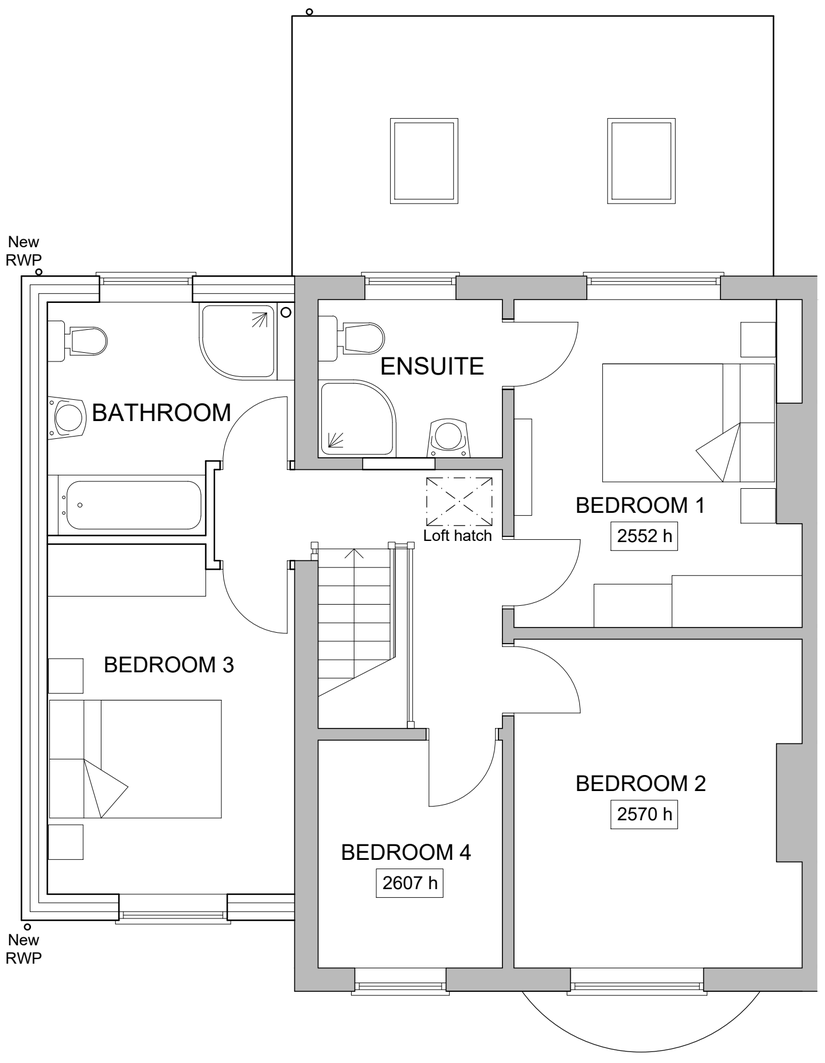

GROUND FLOOR PLAN - Option 2 - 1:50

FIRST FLOOR PLAN - 1:50

0 3 6 9 12 15 feet

0 1 2 3 4 5 m

PROPOSED DRAWINGS

Jenny McIntee Architectural Design
www.jennymcintee.co.uk info@jennymcintee.co.uk Tel 07921 003153

Project:	Alterations and Extensions	Date:	October 2017
Address:	92 Halmergate Road, Spalding, Lincs	Scale:	1:50, 1:100 on A1
		drawn: CL	checked: JM
Client:	Mr T Wilson	Job No:	17132
Drawing Title:	Proposed Floor Plans, Elevations and Sections	Dwg No:	04B