

• INDICATIVE SCHEME PLAN •

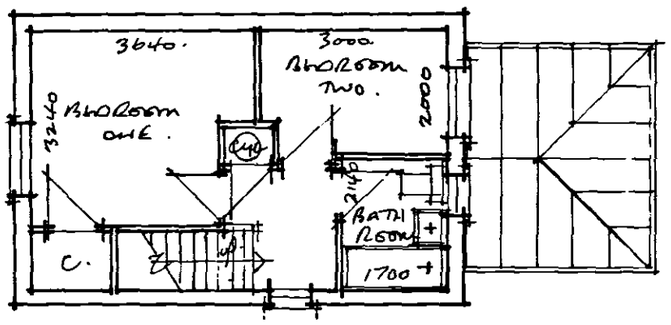


• FIRST FLOOR PLAN. •

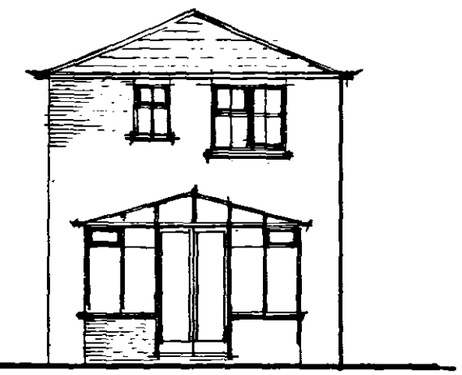


• SOUTH WEST ELEVATION •




• SOUTH EAST ELEVATION •

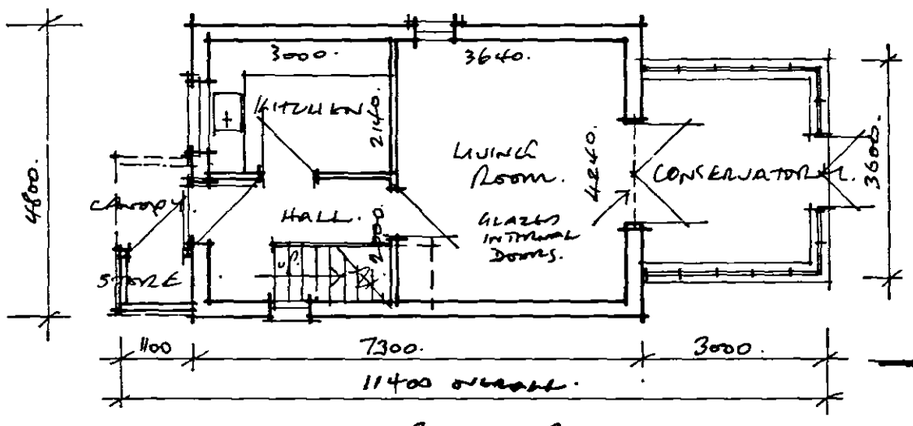

GROUND FLOOR PLAN.

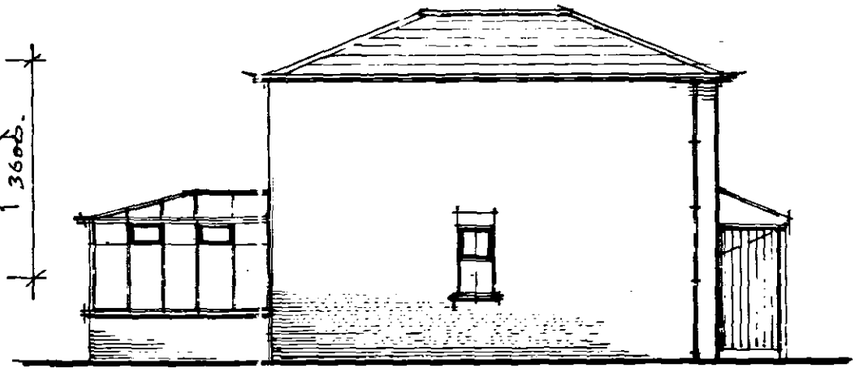

• NORTH EAST ELEVATION •

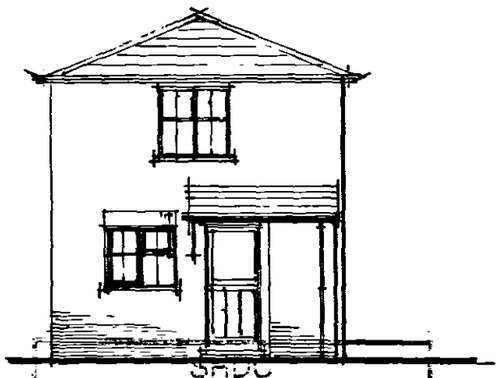

• NORTH WEST ELEVATION •

Planning & Development
0 3 DEC 2003
1038/03

• PROPOSED COTTAGE • (GROUNDS OF) "YEW LODGE". HIGH STREET. SPALDING. LINCS.

FOR • MR. & MRS. R. COOLIN PLAN

DETERMINED

• DRAWING No 03/150/02A. • SCALE 1:100 •

R.N. COWLING. MBIAT. ARCHITECTURAL TECHNOLOGIST.
9 GALWAY CLOSE. SPALDING. LINCS PE11 3FL
TEL/FAX. (01775) 723836