
• PRELIMINARY SKETCH PLAN •

THATCHED ROOF AND ROOF STRUCTURE


SUBJECT to FULL CONSULTATIONS WITH SPECIALIST DESIGNER / CONTRACTOR.

(FRONT ELEVATION INDICATIVE ONLY).

RNR

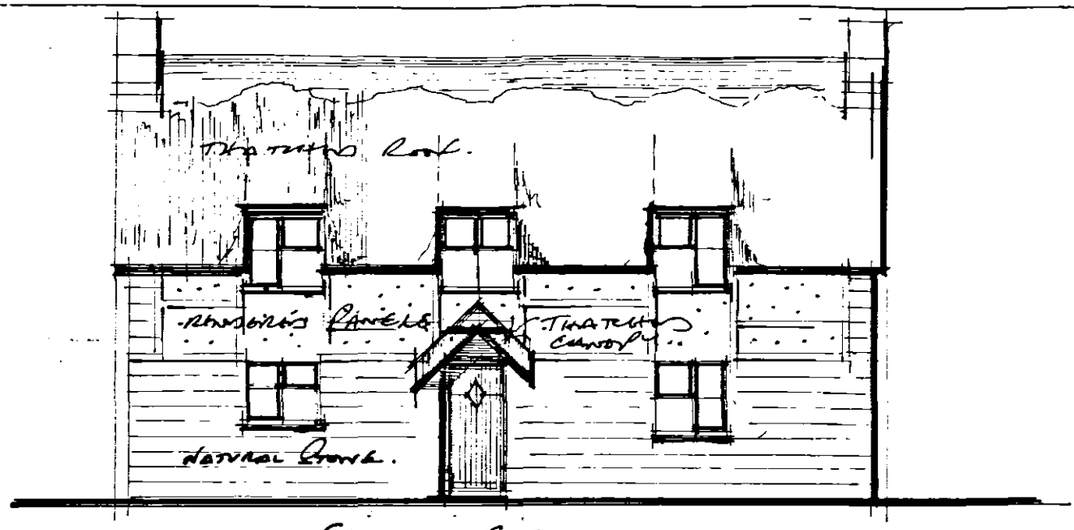

• FRONT ELEVATION •

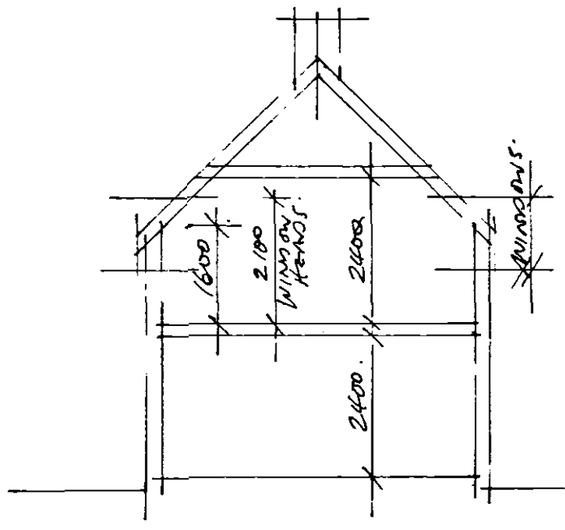

• CROSS-SECTION TO INDICATE HEIGHTS. •

CONVERSIONS.

METRIC TO IMPERIAL DIMENSIONS.

(APPROXIMATE TO NEAREST INCH)

LOUNGE.
5000 x 4600 = 16'4" x 14'9"

KITCHEN.
4700 = 15'5".
4000 = 13'1"

UTILITY ROOM. = 9'6" x 6'1½".

BEDROOM 1.
5000 x 4000 = 16'4" x 13'1"

BEDROOM 2.
4500 x 3000 = 14'9" x 9'10"

BOX ROOM.
3500 x 1900 = 11'6" x 6'3"

• PROPOSED THATCHED ROOF COTTAGE.
• GROUNDS OF 'YEW LODGE' SPALDING.
• MR + MRS R. COOLING.

DRAWING NO. 03/150/11 SCALE 1:100.

R.N. LOWING MBIAT ARCHITECTURAL TECHNOLOGIST
9 GAIWAY CLOSE SPALDING LINCS. PE11 3FL
TEL: (01775) 723836.

MAY 2004.

