ESSs


Covered walkway
final design TBC

Proposed location of
single storey
Portakabin Building.

N

BLOCK PLAN
scale 1:200

Scale Bar (1:200)
0m 10m 20m

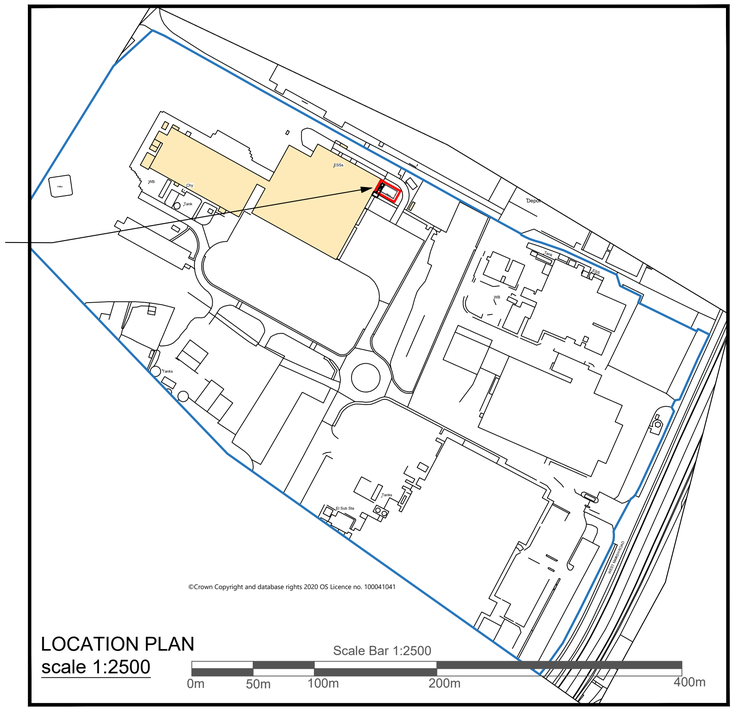

LOCATION PLAN
scale 1:2500

Scale Bar 1:2500
0m 50m 100m 200m 400m

© Crown Copyright 2006
Reproduction in whole or in part is prohibited
without the prior permission of Ordnance Survey.

Portakabin

Title
Proposed Block Plan

Bakkavor Spalding
at West Marsh Road,
Spalding,
PE11 2BB

Date: 21st October 2020

Scale : 1:200 & 1:2500 @ A1

Drawing Number
TM 420059275

NOTES:
- Site plan is based on existing Ordnance Survey information
- Responsibility is not accepted for errors made by others in scaling from this drawing. Contractors must check all dimensions on site. Discrepancies must be reported to the drawing owner before proceeding.

KEY:
- Application Boundary
- Area owned by client but not in application

Rev.	Date	Notes

Portakabin Limited 2000
This drawing is the property of Portakabin Limited,
it must not be copied or reproduced or divulged
to anyone without written permission.