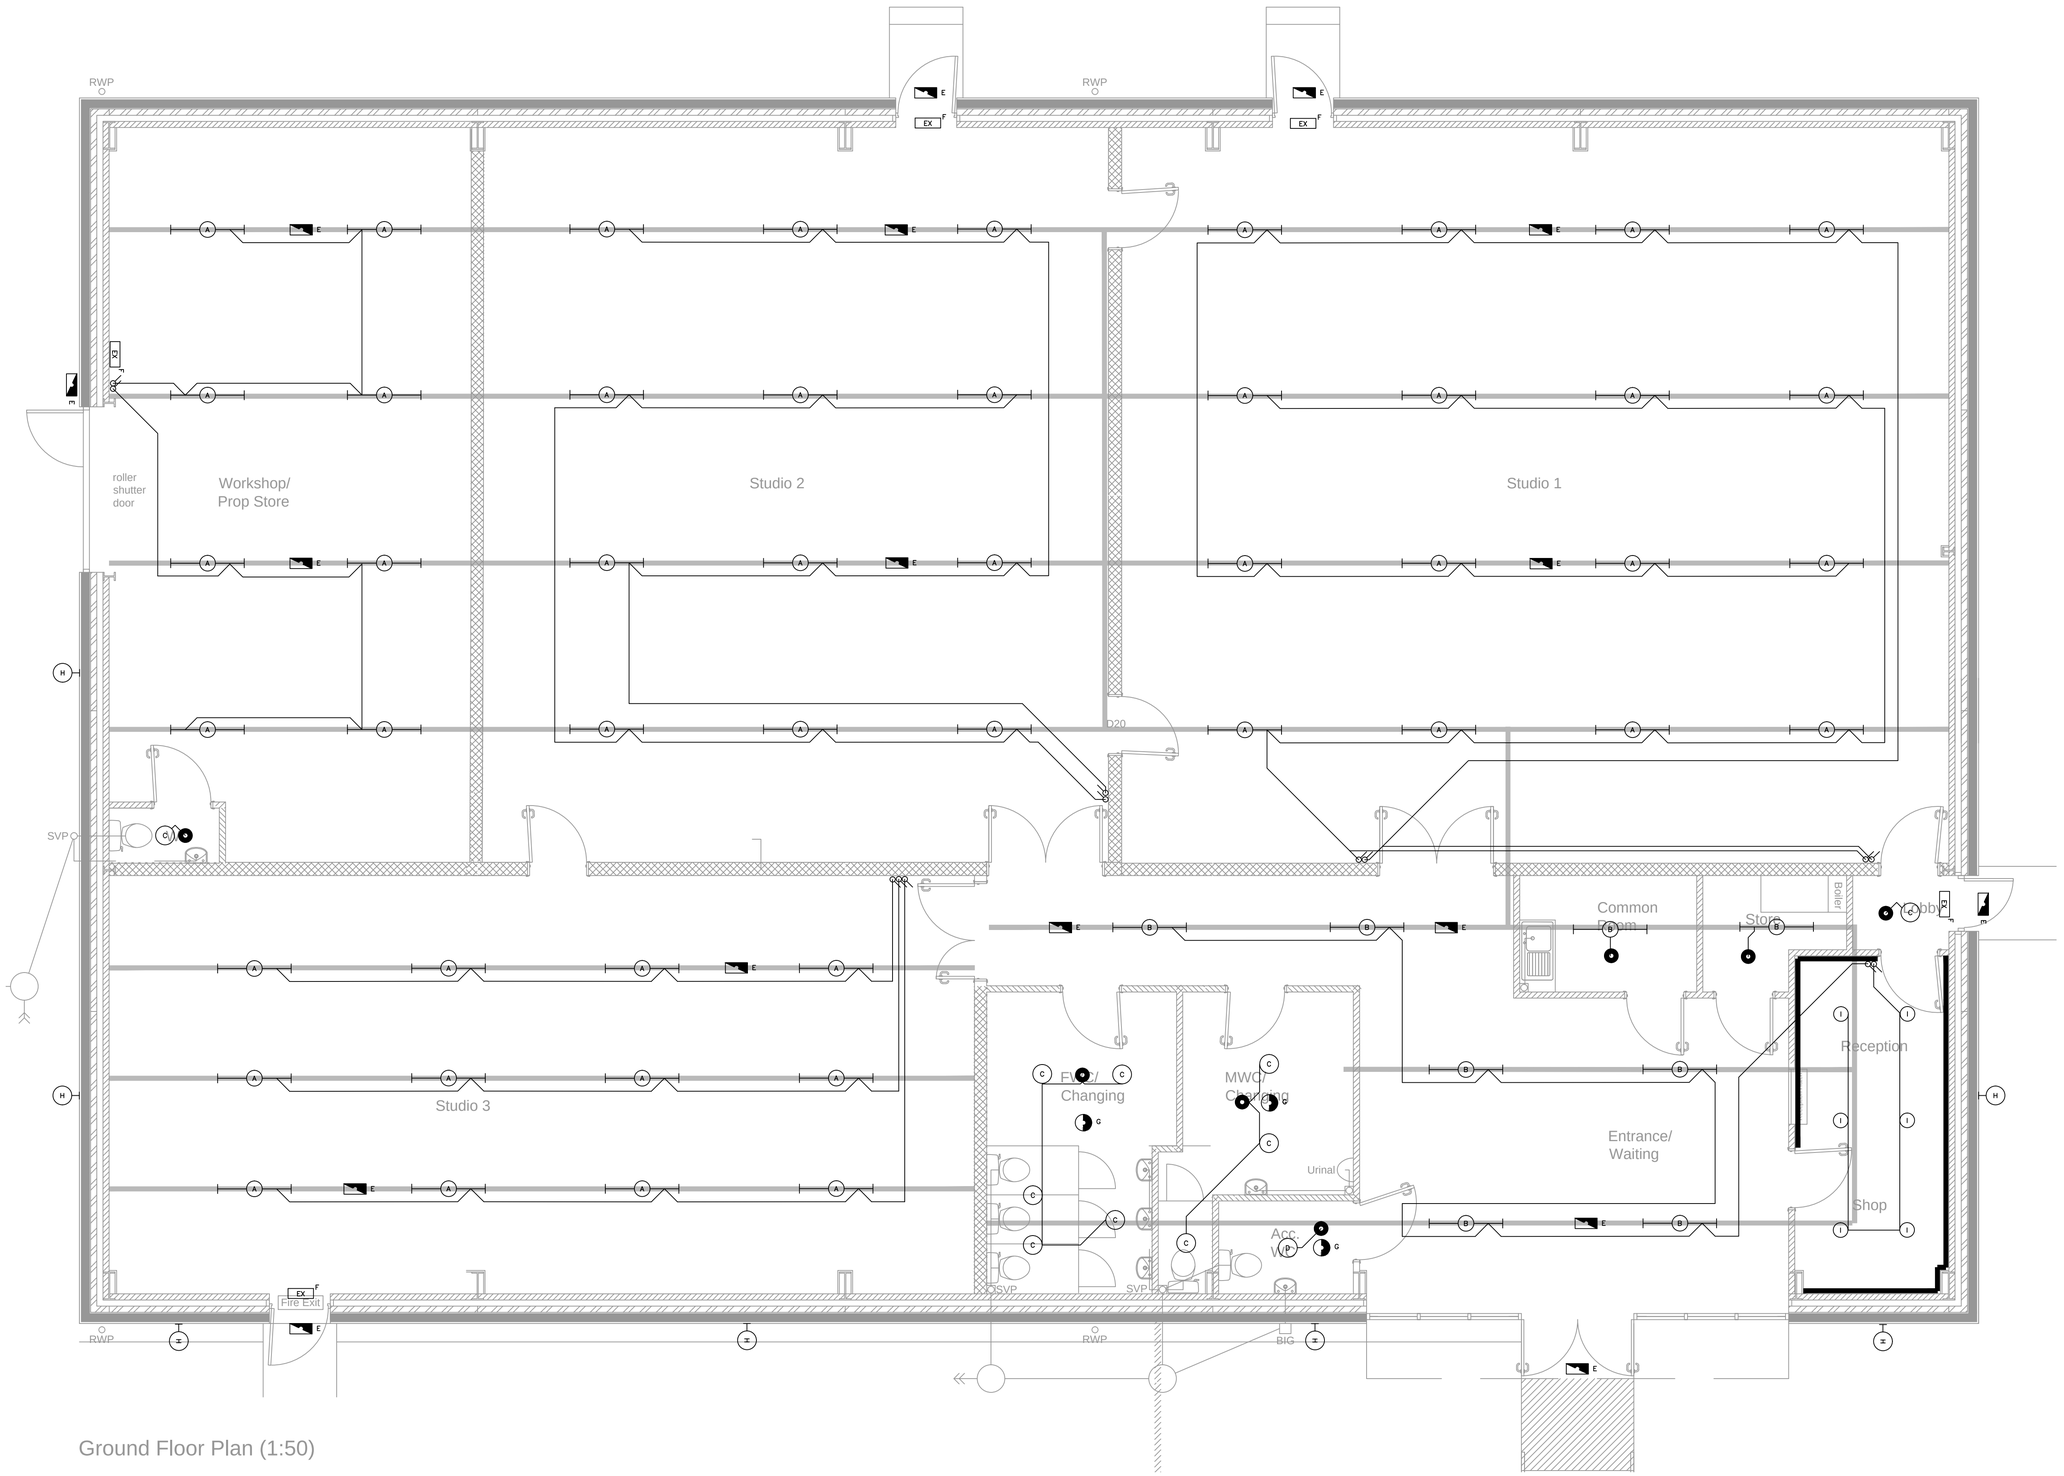


Ground Floor Plan (1:50)

GALVANISED 50x50MM TRUNKING

A — 1200 LED EATON CROMPACK CXL4604KZ

B — 1200 LED EATON CROMPACK CXL4304KZ

C — SURFACE MOUNT LED BULKHEAD BG LBH154K

D — SURFACE MOUNT LED BULKHEAD BG LBH214K

E — EMERGENCY LED BULKHEAD CHANNEL E/MM/M3/LED

F — EMERGENCY EXIT LED SIGN WITH UP LEGEND CHANNEL E/AL/M3/LED

G — EMERGENCY LIGHT OPEN AREA CHANNEL NON–MAINTAINED E/SSPOT/LED/SURF/OA

H — WALL MOUNTED FLOOD LIGHT 30WATT – 4000K 50WATTS

I — RECESSED DOWN LIGHTER

LIGHT SWITCH

PIR (PRESENCE DETECTOR)

1200MM LED SURFACE MOUNT LUMINARIES EATON CROMPACK

SURFACE MOUNT BULKHEAD BG LBH154K/LBH214K

EMERGENCY BULKHEAD CHANNEL METEOR MAXI

EMERGENCY EXIT SIGN CHANNEL ALPINE WITH UP LEGEND

PIR PRESENCE DETECTOR – CP ELECTRONIC GEFL

LIGHTING INSTALLATION NOTES

1. METAL TRUNKING INSTALLED UNDER STEEL CEILING SUPPORTS WILL HAVE FITTINGS MOUNTED TO UNDERSIDE AND BE WIRED IN SINGLES CABLE (6491X) TO ALL LUMINARIES.
2. SWITCHES TO BE INSTALLED AS SHOWN AND AS PER LINES DENOTING SWITCH DESIGNATION. ENTRANCE LIGHTS SWITCH SHOWN BEHIND RECEPTION TO PREVENT UNAUTHORIZED OPERATION.
3. EXTERNAL LIGHTING TO BE MOUNTED AT HIGHEST MOUNT TO FRONT ELEVATION AND CONTROLLED BY 7 DAY TIME CLOCK AND DAWN TILL DUSK SENSOR.
4. EMERGENCY LIGHTING WILL HAVE TEST SWITCHES INSTALLED ADJACENT DISTRIBUTION BOARD. EXIT SIGNS TO BE MAINTAINED AND SWITCHED BY LOCAL LIGHT CIRCUIT.
5. TOILETS, STORE AND COMMON ROOM LIGHTING TO BE CONTROLLED BY CEILING MOUNTED PIR SET TO 10 MINUTES. THIS WILL PREVENT LIGHT BEING LEFT ON AND CUT ELECTRICITY USE.

Rev.	Date	By	Amendments
A	08.08	AS	CLIENT REQUESTED AMENDMENTS

© copyright

brook& Mayo
Station Road, North Hykeham,Lincoln, LN6 9AT
Telephone: (01522) 686851 Fax: (01522) 686843
E-Mail: info@brookandmayo.co.uk
Website: www.brookandmayo.co.uk

Client:
D.Brown Builders Ltd.
Seas End Road,
Spalding,
PE12 6LD

Job Title:
Spalding School of Dance
Rangell Gate,
Low Fulney,
Spalding,
PE12 6EW

Drawing Title:
Lighting
including Emergency Lighting
For Construction

Scale:	Date:
1:50 @ A1	July 2017
Drawn by: AS	Checked by:

Drawing Number: 120236_001
Rev: A