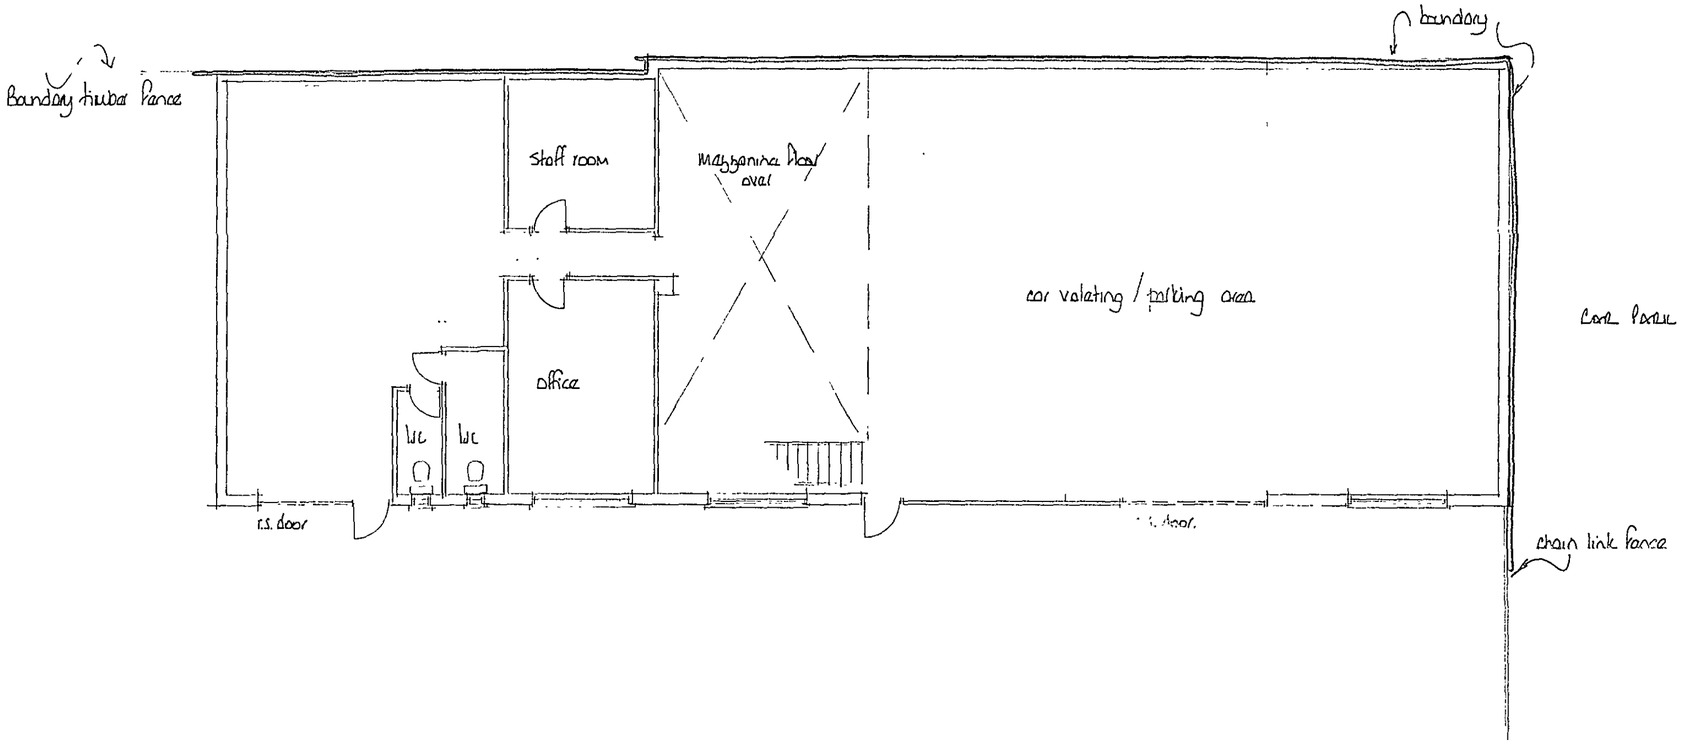


floor plan

EAST MIDLANDS
DESIGN ASSOC.

Architectural Consultants

Willow Lodge
Horseshoe Road
Spalding
Lincs
PE11 3JA

Tel/fax :- 01775 767968
E-mail :- willowlodge@zoom.co.uk
Mobile phone :- 07710 815044

Client
SPALDING TAXIS

Project.
CHANGE OF USE AT
UNIT 1,
ST CATHERINE HOUSE
SPALDING.
LINCS. PE11 2UE

Drawing
Ground floor plan

SHDC
PLANNING & DEVELOPMENT
- 1 OCT 2008
Ref. 1047/08

DETERMINED
PLAN

Scale
1:100

Date
Sept 08

Drawn
AL

Dwg No:
08/11/01

Rev.