



FRONT (WEST) ELEVATION

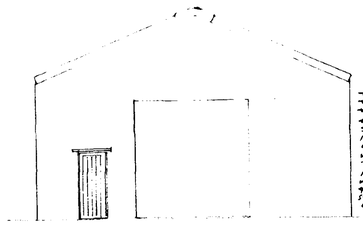


SOUTH END

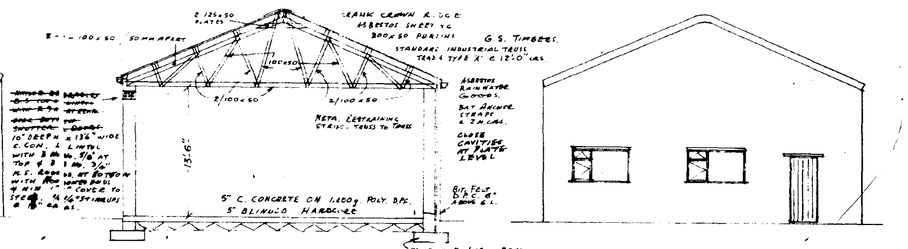


SECTION A.A.


NORTH END

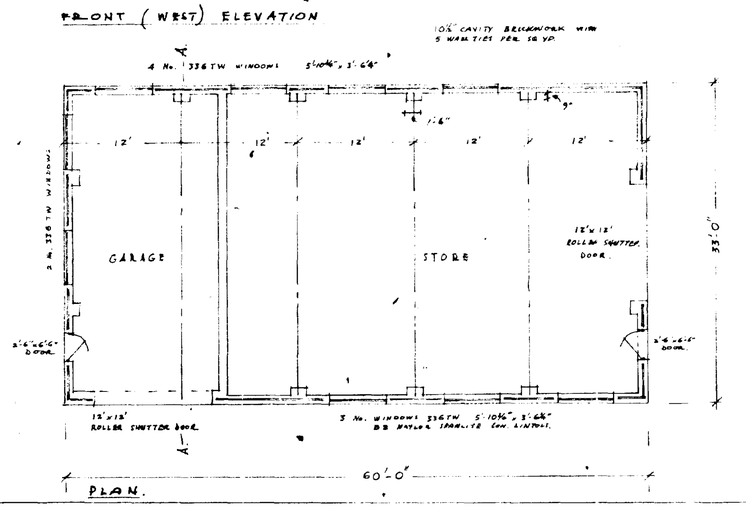

PLAN.

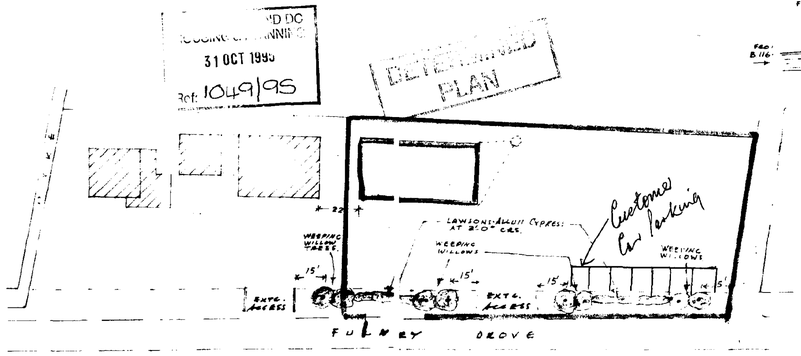

SITE PLAN - SCALE 1:500

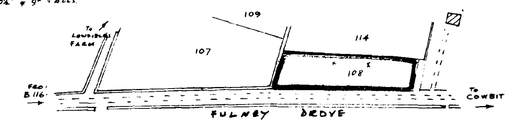

REF 25" O/S SHEET LINES. CXL11.3. (1904) SCALE 1:2500

PROPOSED TREE PLANTING SCREEN

ALL TREES SECURED TO STAKES BY 2 TIES & NETTING TO PREVENT RABBIT DAMAGE. 3/11/77


PROPOSED GARAGE / STORE BUILDING AT HAULAGE PREMISES FULNEY DROVE, SPALDING FOR DON NEAL & SONS

SCALE 1/8" = 1 FOOT

G.H.B. DESIGNS (GR. & D. BARNSDALE)
5A LOW ROAD
SPALDING.
PHONE 5851. SEPT 1977

H16/1049/95


Kingsway Tyres

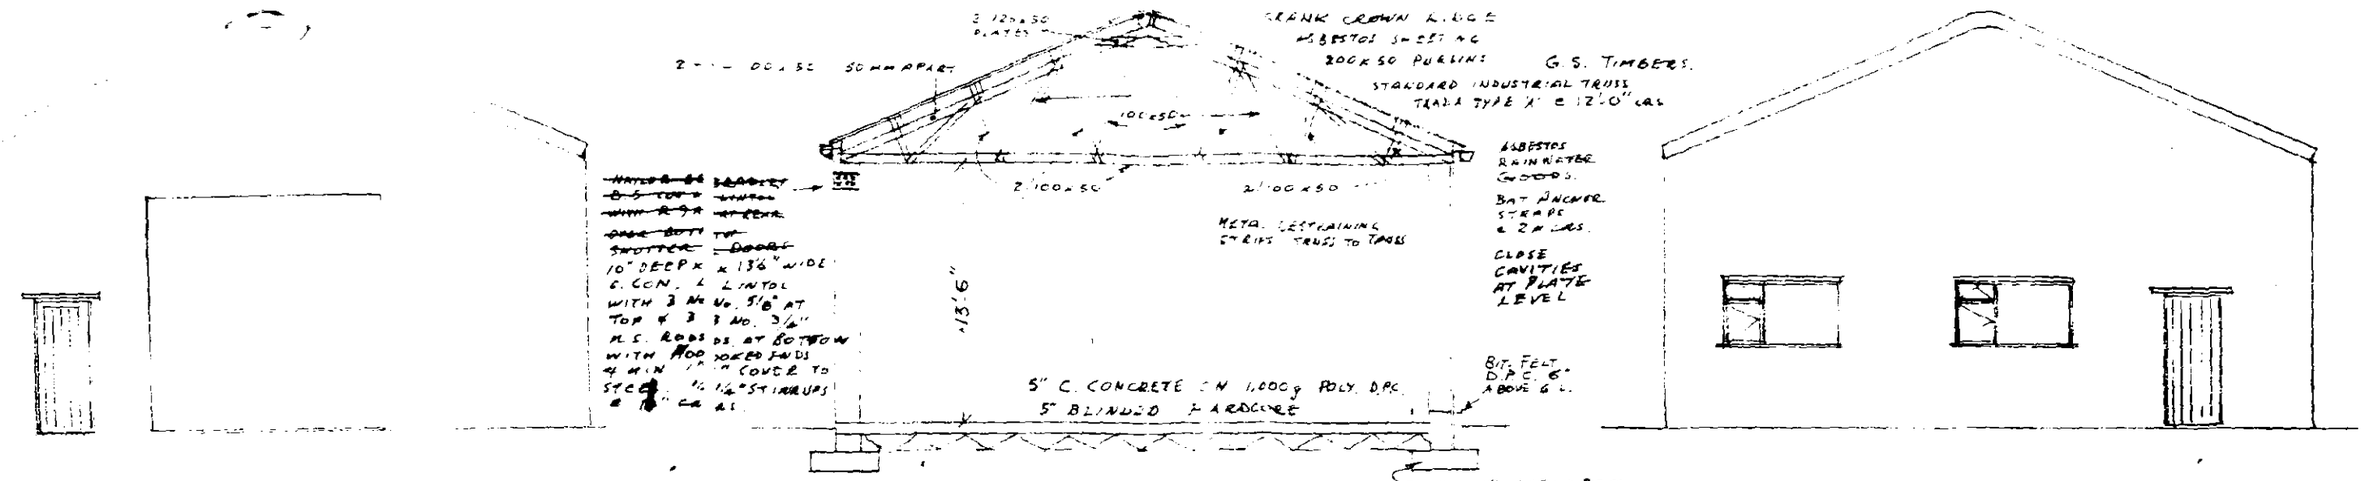


TH END

SECTION A.A.

NORTH END

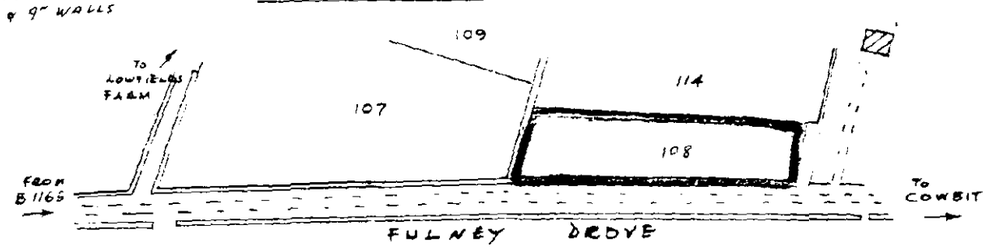

REF 25" O/S SHEET LINCS. CXL11.3. (1904) SCALE 1:2500

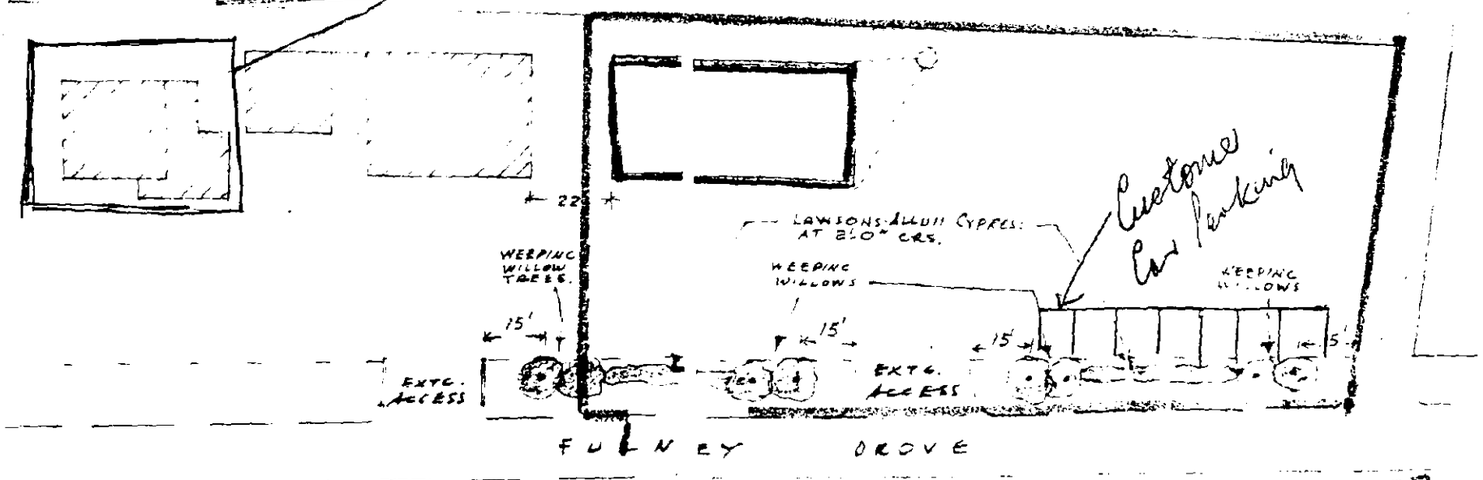

SITE PLAN - SCALE 1:500

PROPOSED TREE PLANTING SCREEN

ALL TREES SECURED TO STAKES BY 2 TIES & NETTING TO PREVENT RABBIT DAMAGE. 9/11/77

PROPOSED GARAGE/STORE BUILDING AT HAULAGE PREMISES FULNEY DROVE, SPALDING FOR DON NEAL & SONS

SCALE 1/8". = 1 FOOT

G.H.B. DESIGNS (G.H. & D. BARNSDALE)
5A LOW ROAD
SPALDING
PHONE 5851 SEPT 1977

SHDC
31 OCT 1995
Ref: 1049/95

SHDC
30 NOV 1995
Housing & Planning
Received