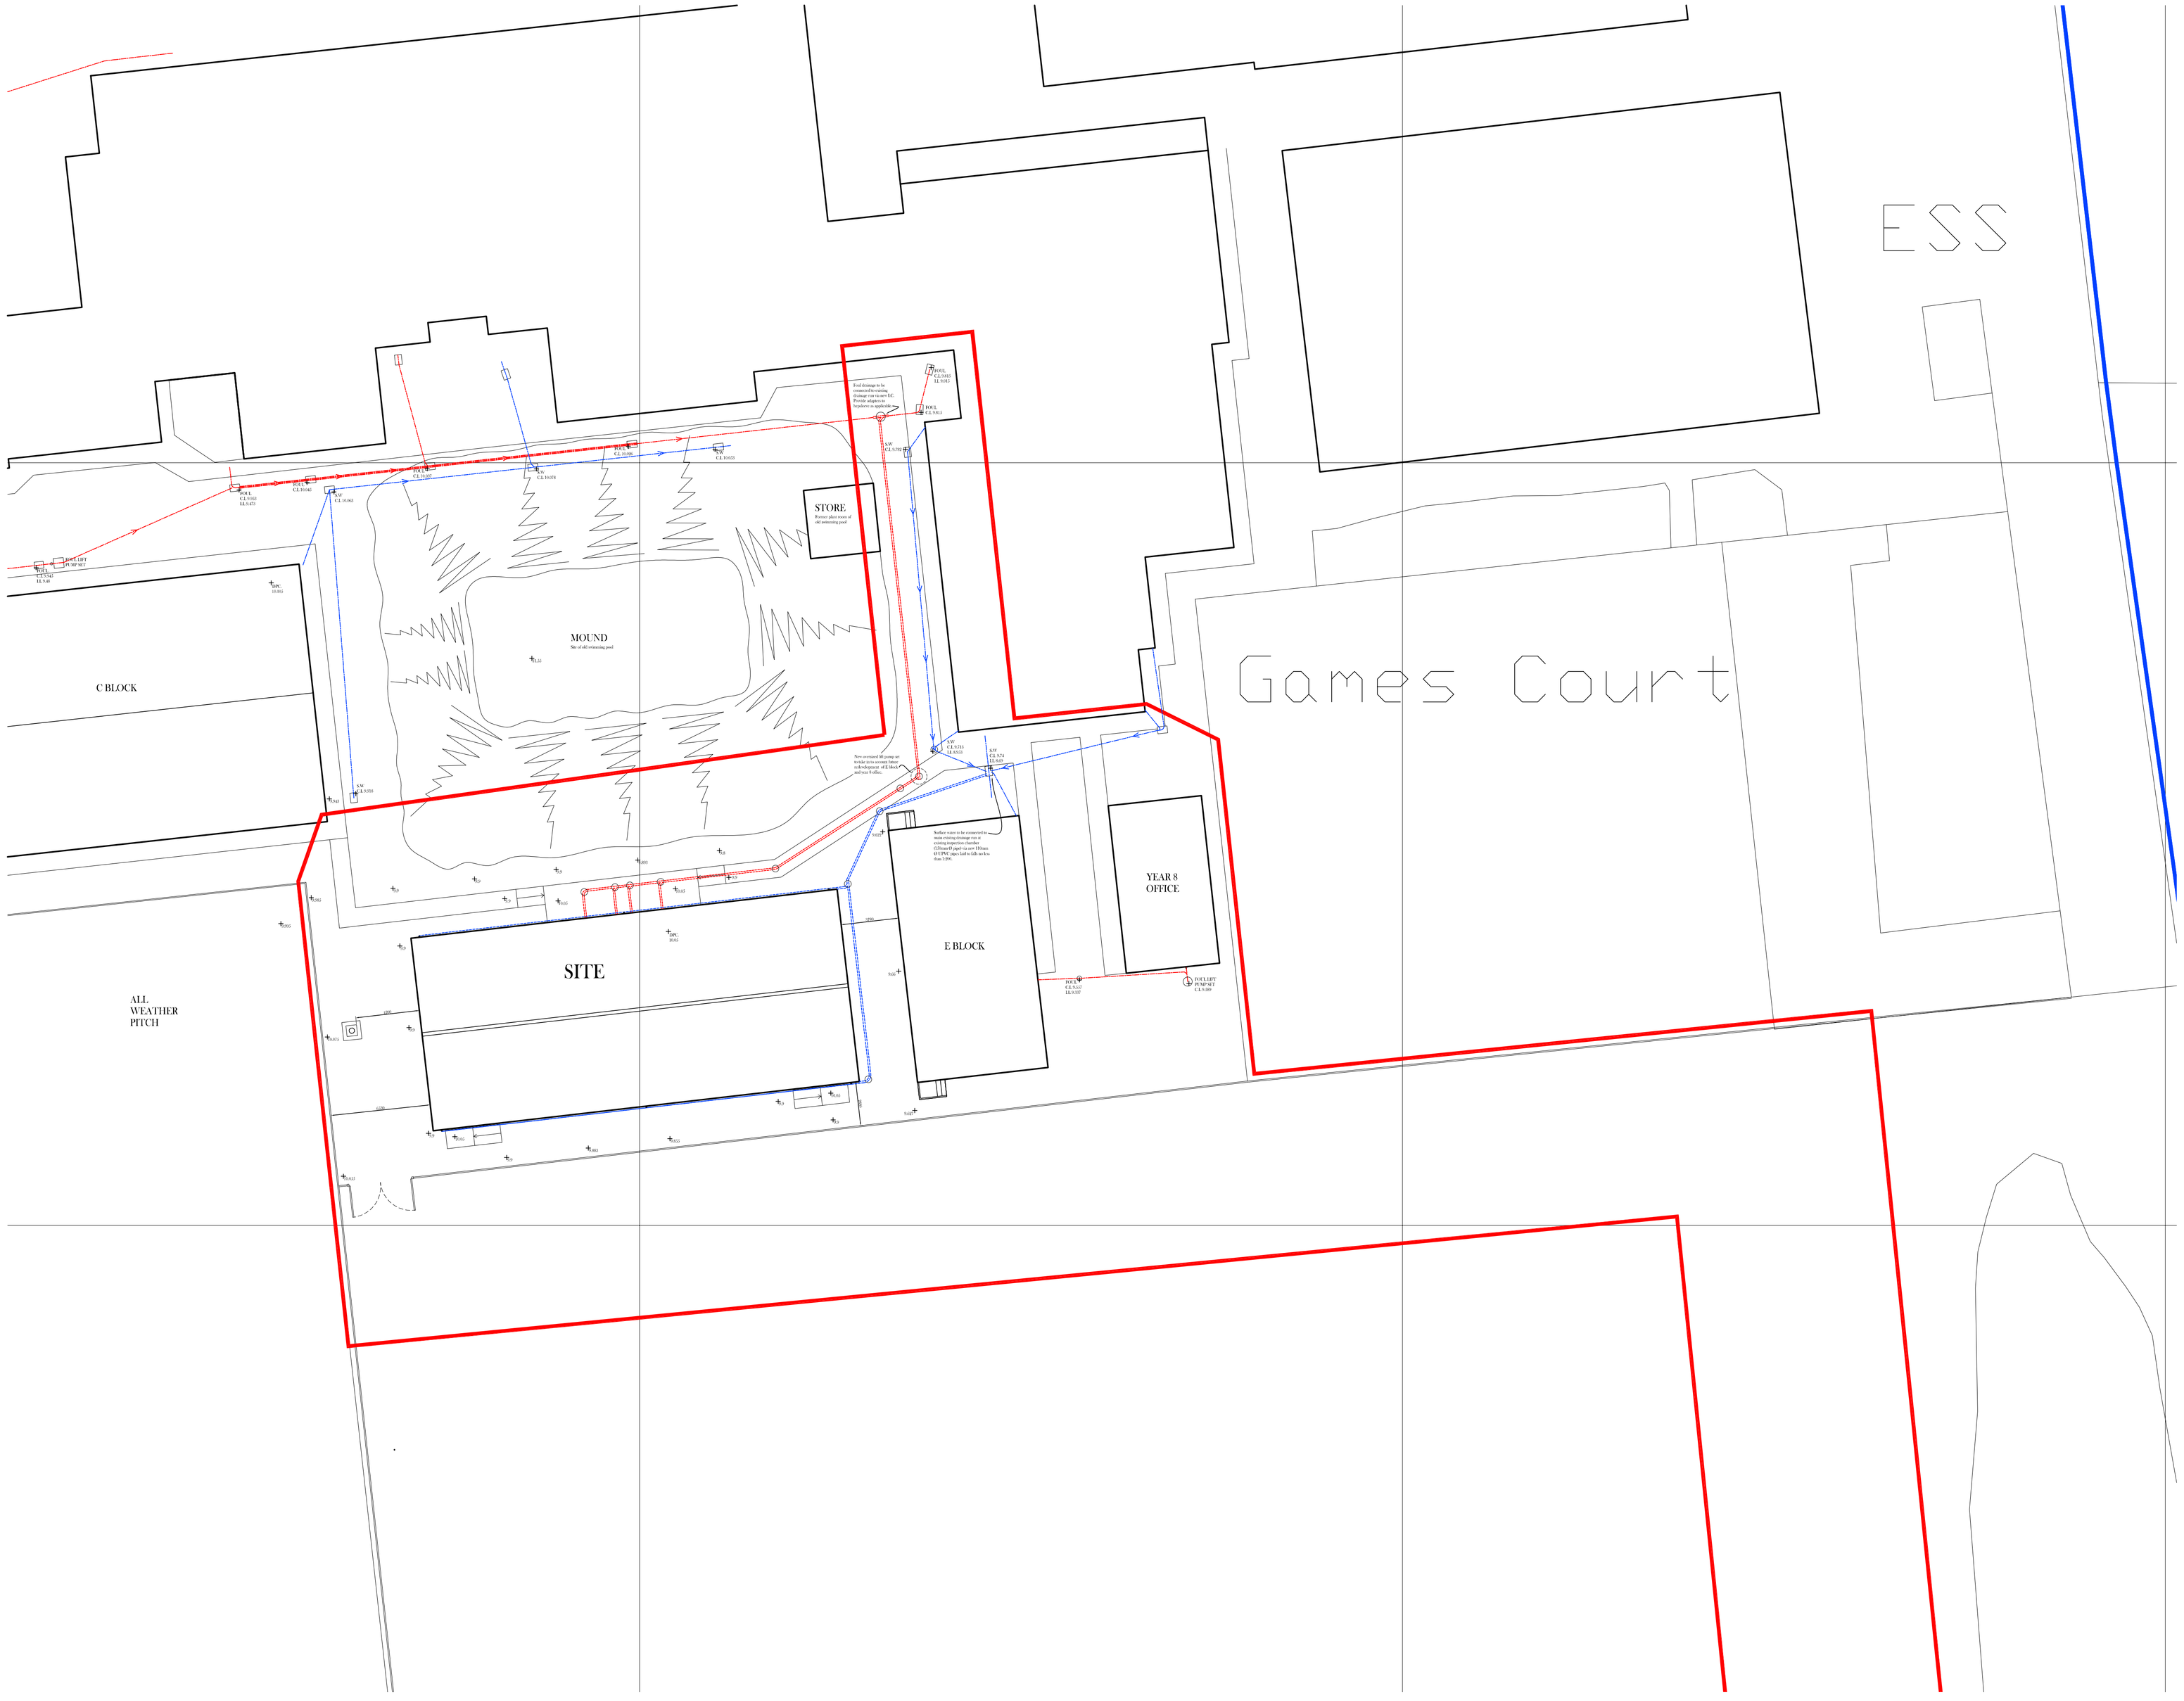


NOTES:
All dimensions to be checked on site. Do not scale from this drawing.

A		
	Date	Revisions

© Copyright

Client
SPALDING ACADEMY

Job Title
PROPOSED MUSIC BLOCK EXTENSION AT SPALDING ACADEMY, NEVILLE AVENUE, SPALDING. PE11 2EJ.

Drawing Title:
SITE PLAN AS PROPOSED

Scale @ A1:	Date:	Drawn:
1:100	May '20	R.W

Building Design Services
Surveying, Design, Planning & Building Regulations
12 King Edward Street, Sleaford, Lincs. NG34 7NF. TEL: 07930 733278.

Drg No.	Rev.
1093/3	