

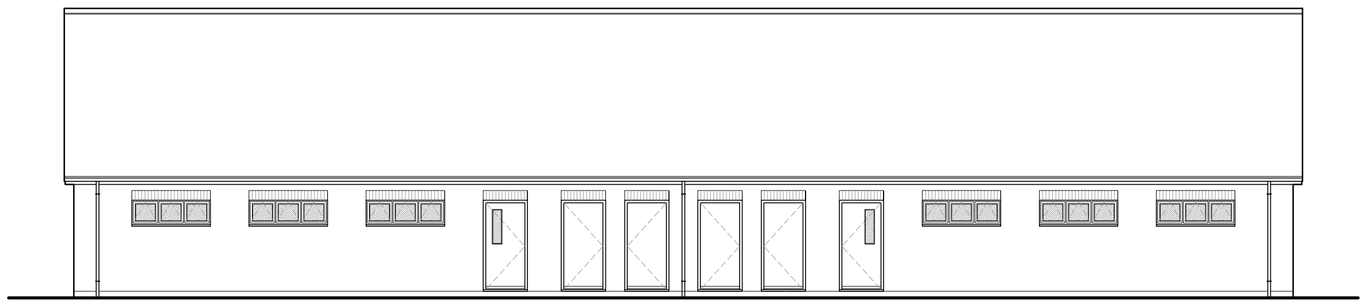



NORTH ELEVATION

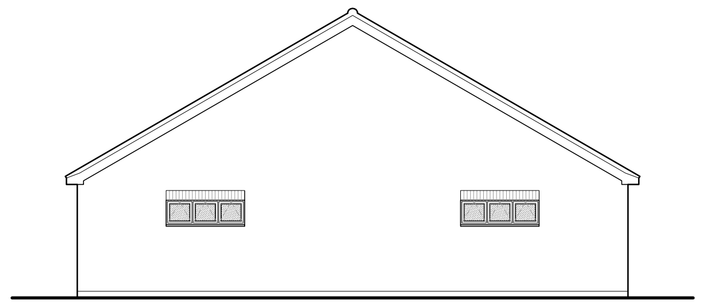


EAST ELEVATION

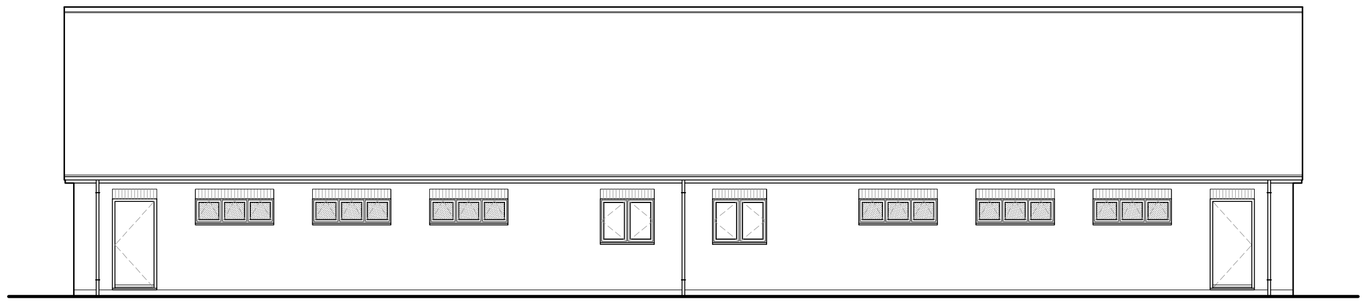

SOUTH ELEVATION

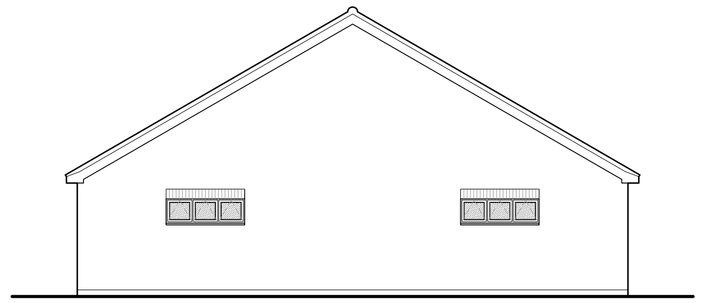

WEST ELEVATION

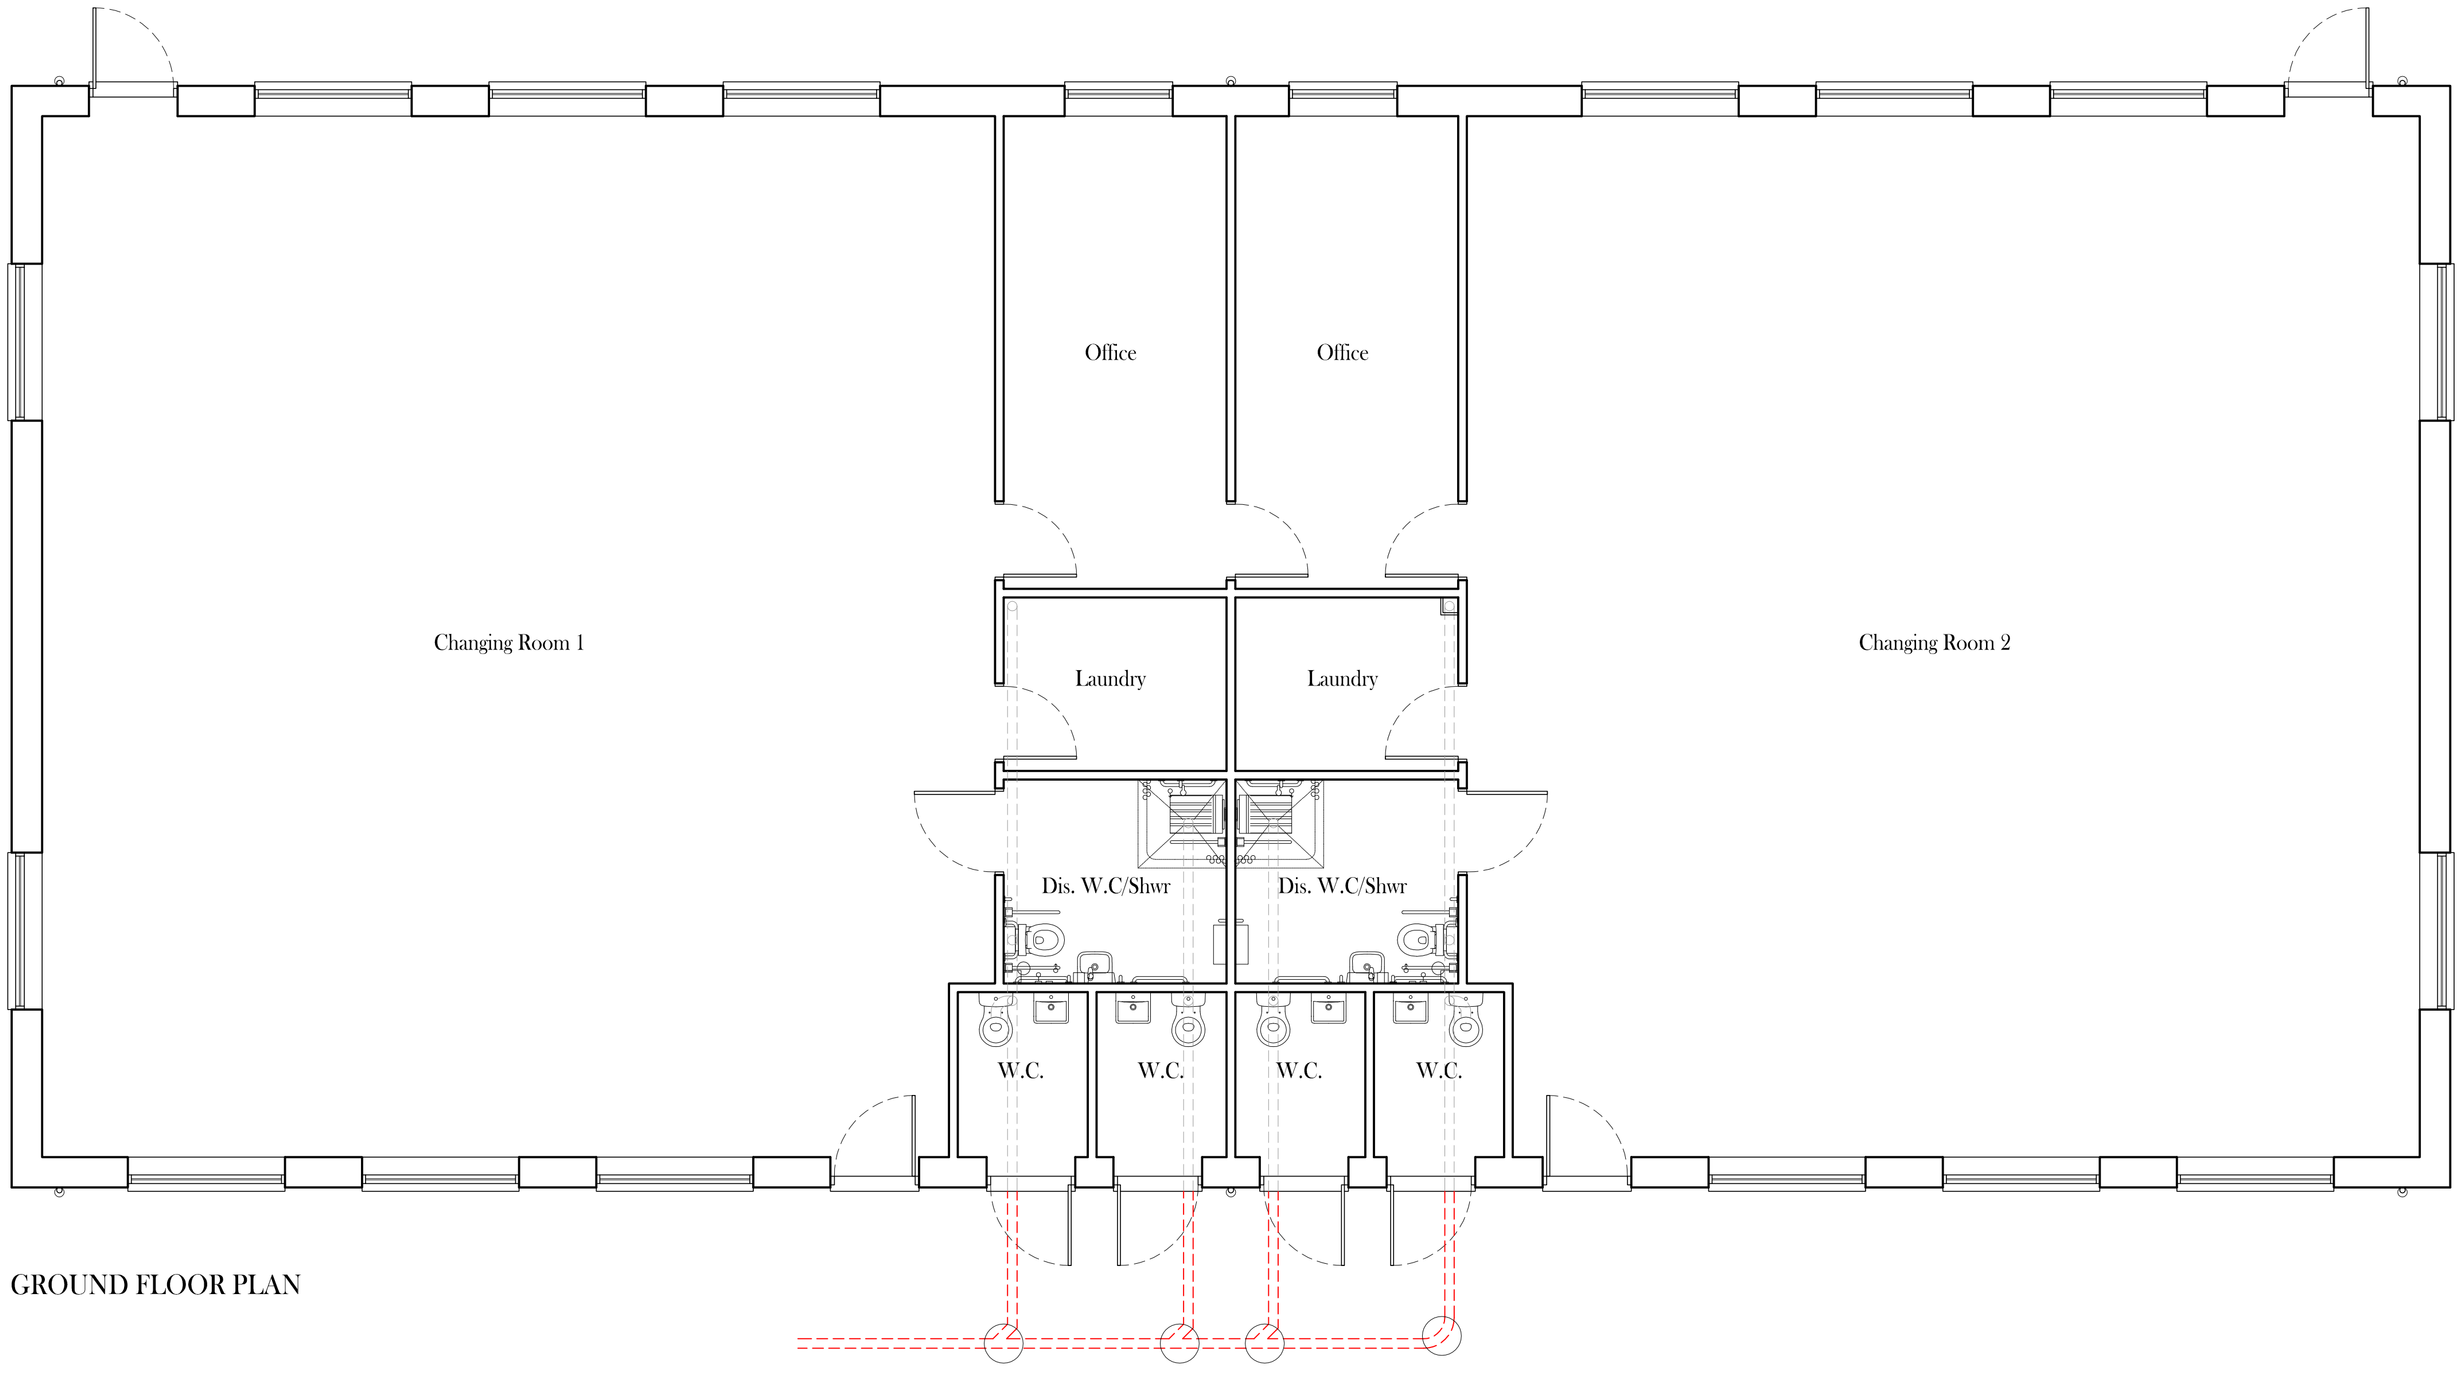

GROUND FLOOR PLAN

NOTES:
All dimensions to be checked on site. Do not scale from this drawing.

A		
	Date	Revisions

© Copyright

Client
SPALDING ACADEMY

Job Title
PROPOSED P.E
CHANGING ROO BLOCK
AT SPALDING ACADEMY,
NEVILLE AVENUE,
SPALDING. PE11 2EJ.

Drawing Title:
PROPOSAL DRAWING.

Scale @ A1:	Date:	Drawn:
1:50 & 1:100	Oct '20	RW

Building Design Services
Surveying, Design, Planning & Building Regulations
12 King Edward Street, Sleaford, Lincs. NG34 7NF. TEL: 07930 733278.

Drg No.	Rev.
1093/4	